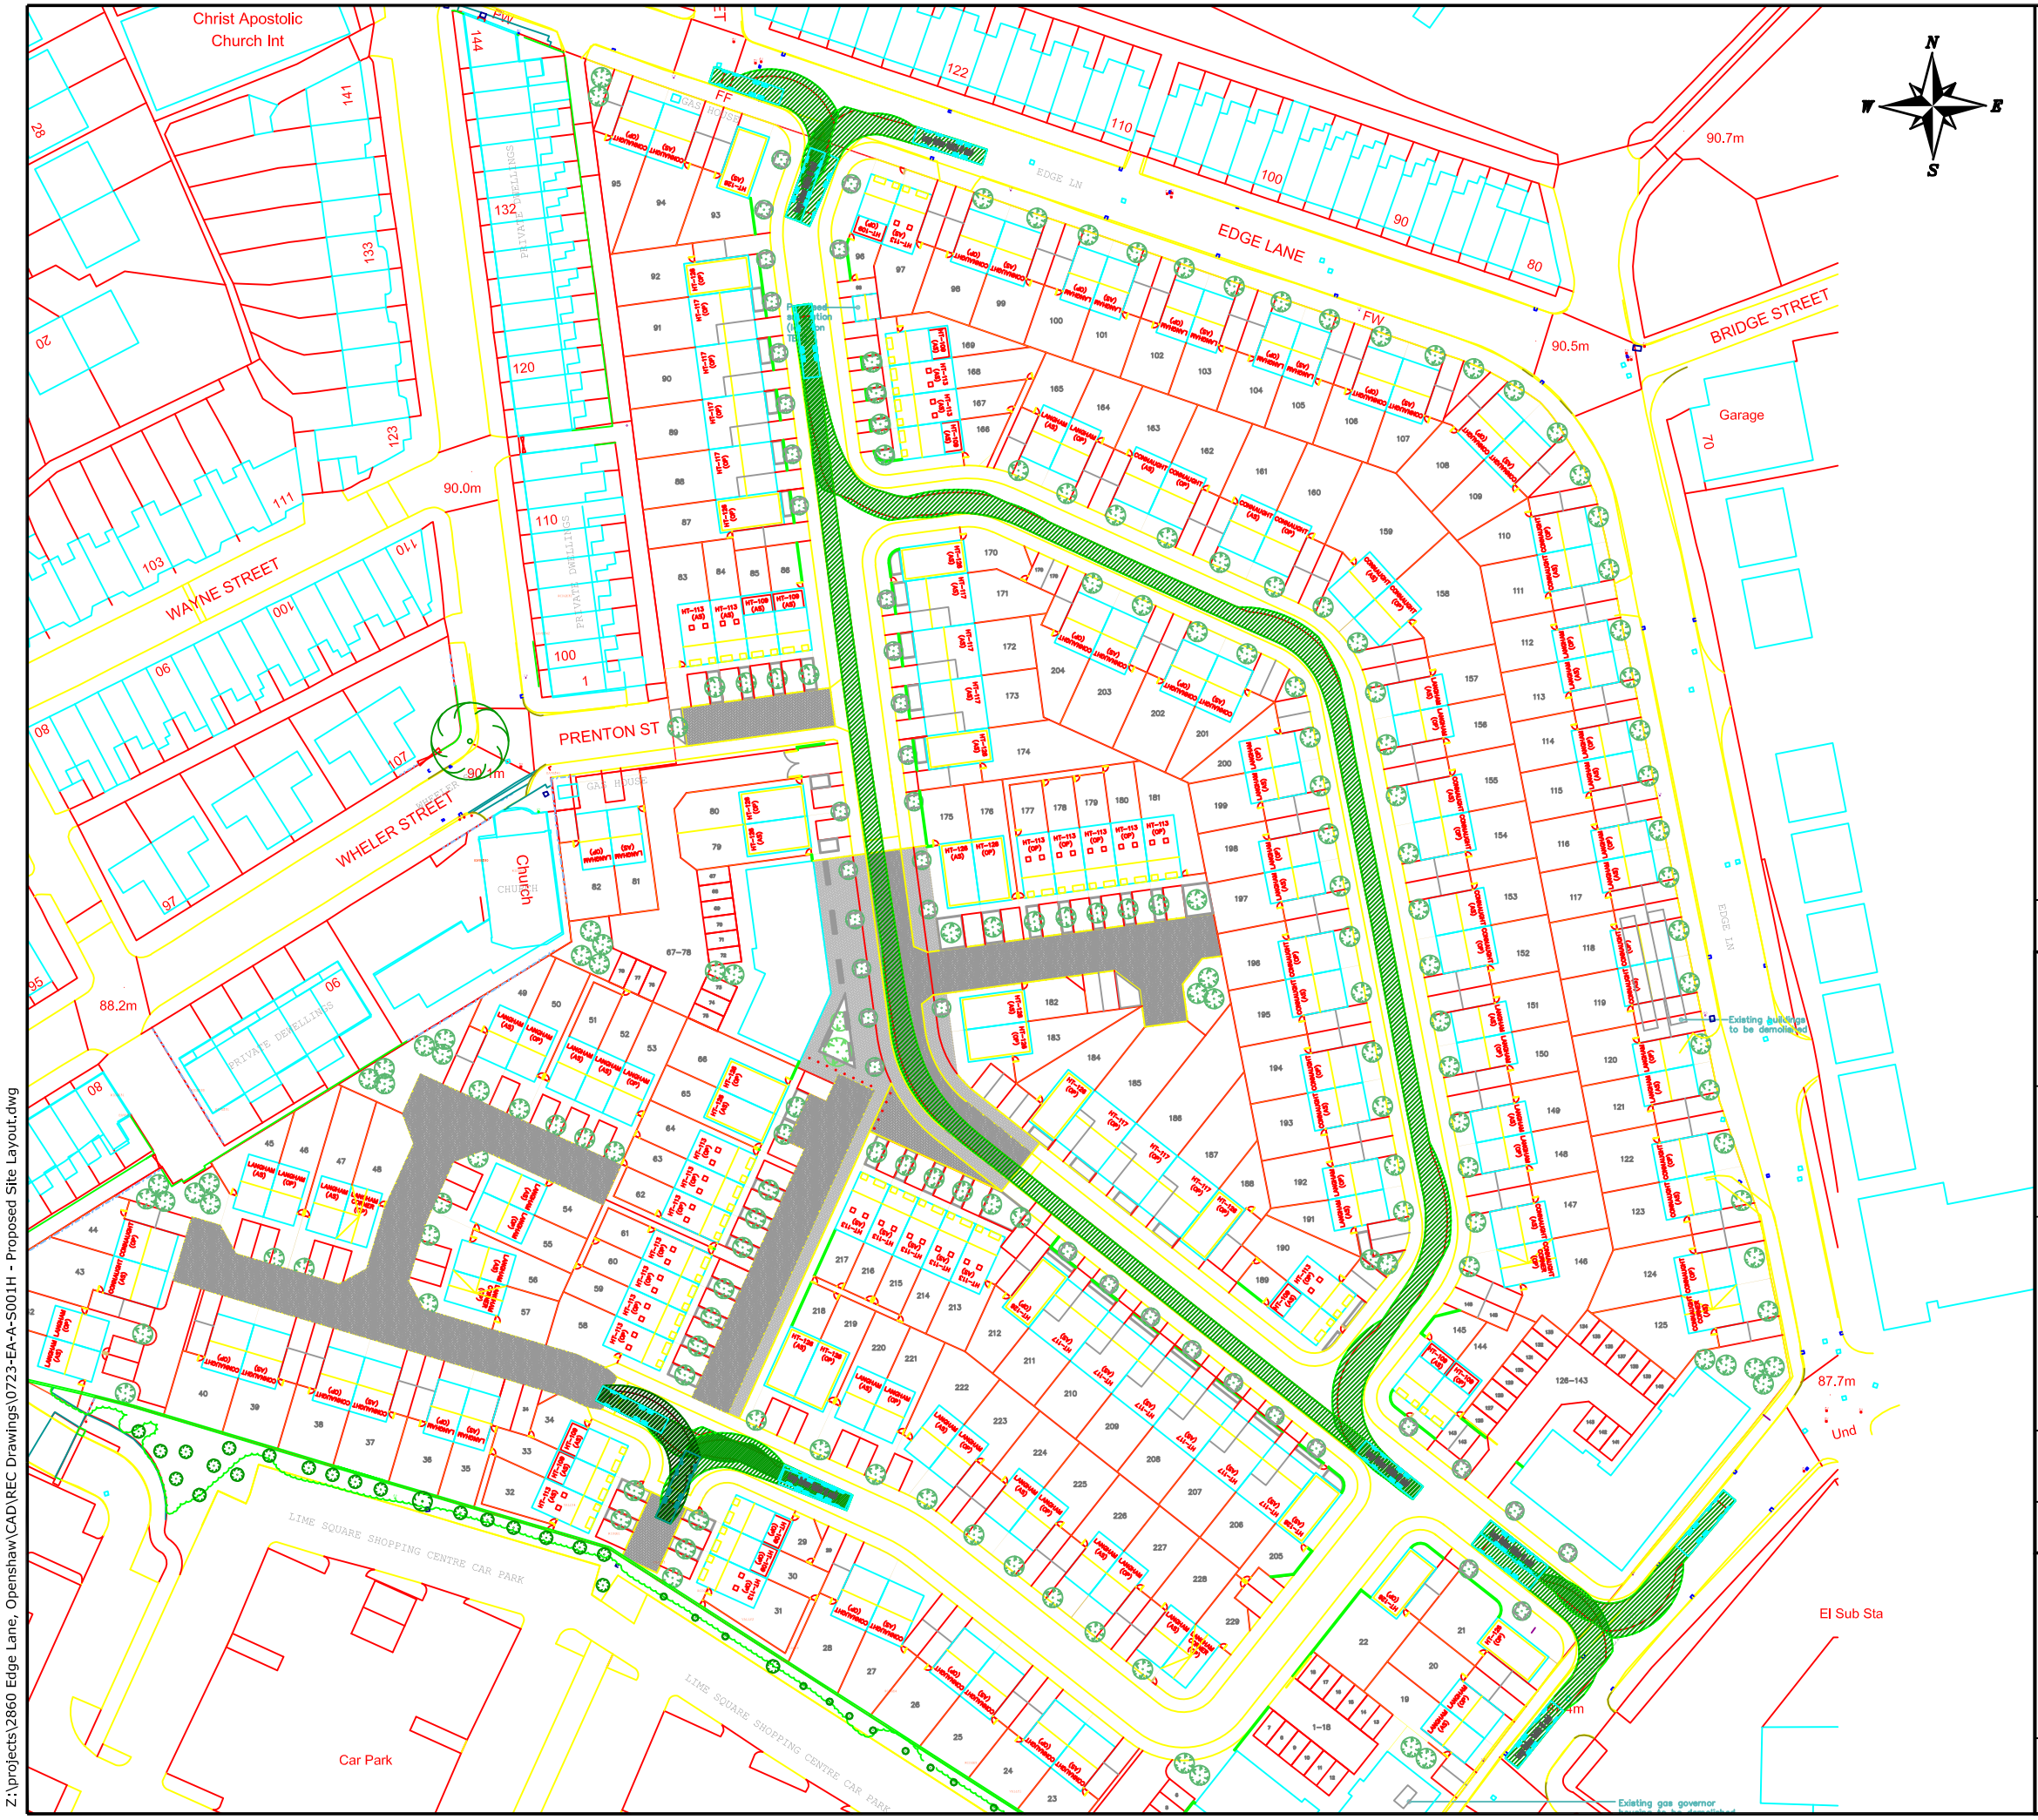

NOTES

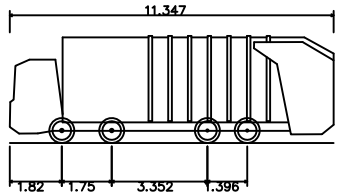

Large Refuse Vehicle (4 axle)	
Overall Length	11.347m
Overall Width	2.500m
Overall Body Height	3.751m
Min Body Ground Clearance	0.304m
Track Width	2.500m
Lock to lock time	6.00s
Wall to Wall Turning Radius	11.330m

Large Refuse Vehicle (4 axle)

REV	DETAILS	DRAWN	CHECKED	DATE
-	-	-	-	-

CLIENT:

YOUR HOUSING

PROJECT:

EDGE LANE, OPENSHAW

DRAWING TITLE:

SWEPT PATH ANALYSIS

SCALES:

1:1000 @ A3

DRAWN:	CHECKED:	DATE:
DG	GM	NOV 19

Croft Transport Planning & Design
340 Deansgate
Manchester
M3 4LY

Email: info@croftts.co.uk
Tel: 0161 837 7380
Web: www.croftts.co.uk

DRAWING NUMBER:	REVISION:
2860-SP01	-

CROFT

Z:\projects\2860 Edge Lane, Openshaw\CAD\REC Drawings\0723-EA-A-S001H - Proposed Site Layout.dwg