


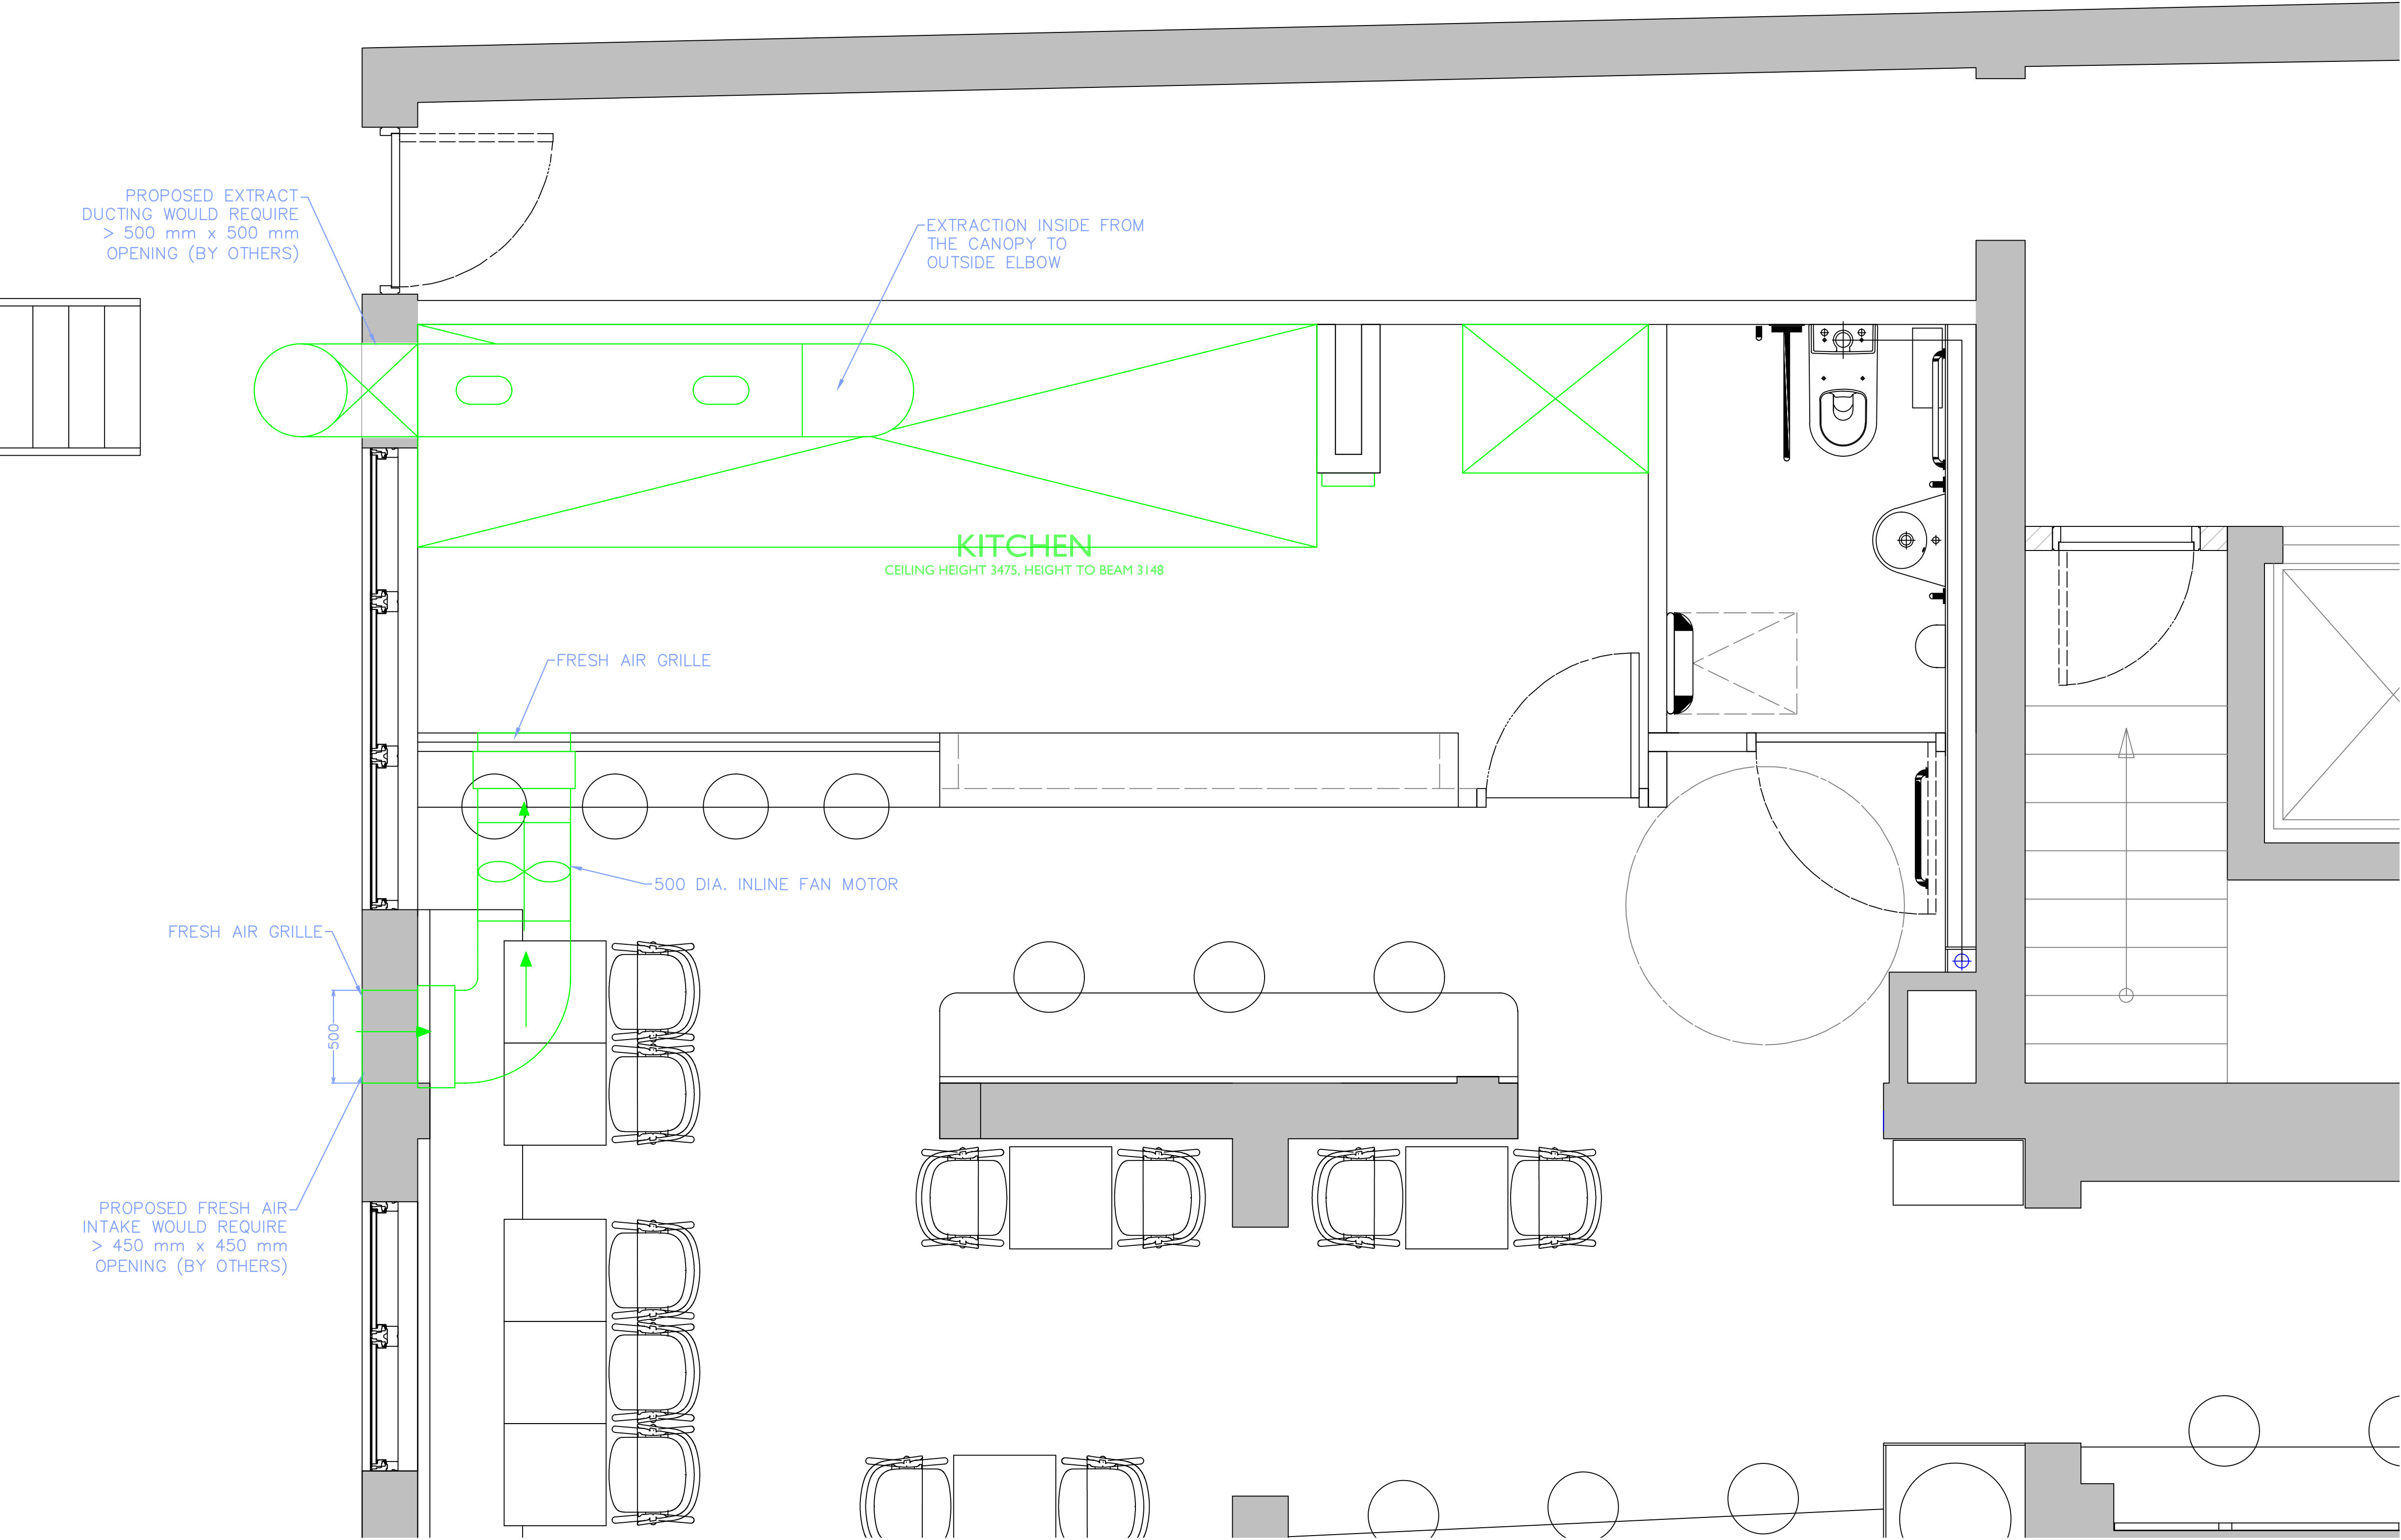

NOTES		
•		
###	•	###
###	•	###
NO.	REVISION	DATE



Service solutions for the catering leisure & hospitality industries

0161 626 2202

Project Name and Address

GRINDSMITH'S
62 BRIDGE ST.
MANCHESTER
M3 3BW

Project	Revision
GRINDSMITH'S	01
Date	18/12/2018
Scale	1:20@A1