


General Notes
Do not scale from drawing. Use marked dimensions.
To be read in conjunction with all other Consultant's drawings.
The Architect to be immediately notified of any discrepancies.
Copyright on this drawing retained by the Architect.

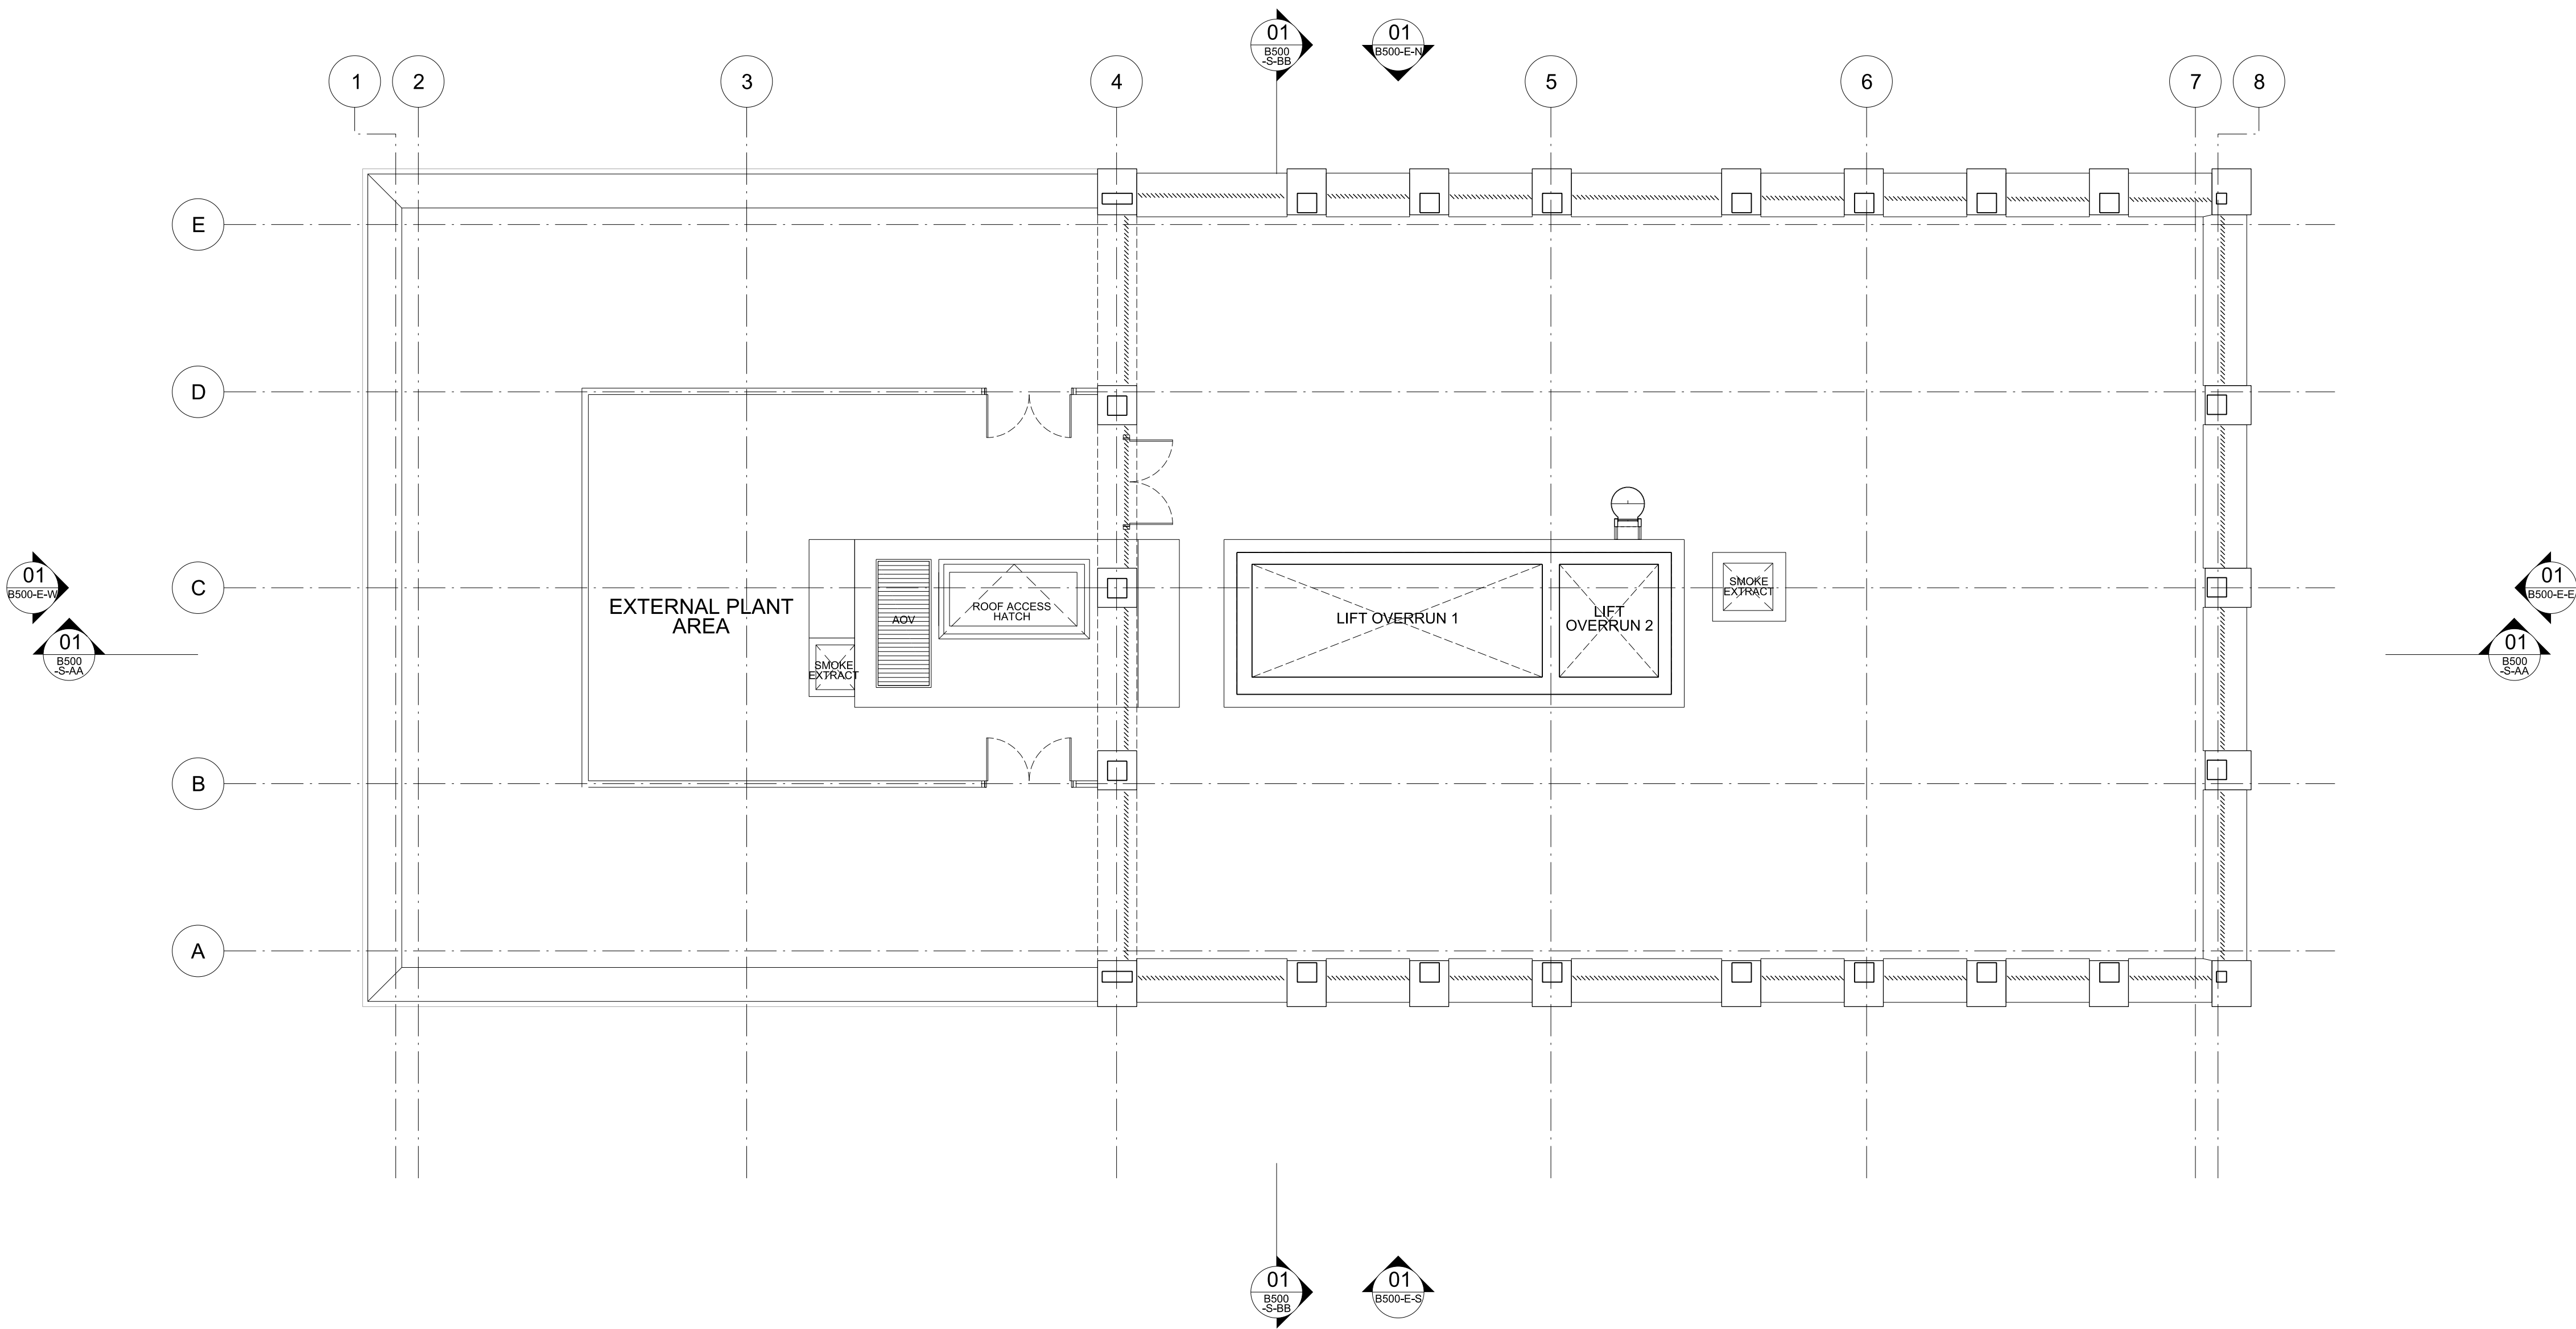

A 20200320 PT PT JR ISSUED FOR PLANNING
First Issue
No. Date Dwn Chk App Revision or reason for issue

DENTON
CORKER
MARSHALL

Architect
Denton Corker Marshall LLP
3.04 The Frames 1 Phipp Street
London EC2A 4PS
Telephone 020 7553 2020
Email mail@dentoncorkermarshall.co.uk

Project Title
**UNION, ST. JOHNS
VITA T2**

Client
VITA
The Box, Horseshoe Lane
Alderly Edge, SK9 7QP
Telephone:
Email info@selectproperty.com

Scale / North Point
1:100 @ A1
0 1 2 3 5m

Drawing Title
LOWER ROOF GA PLAN

Drawing Number
6555-P-B500-P-LRF

Drawing Status
PLANNING

Revision
A