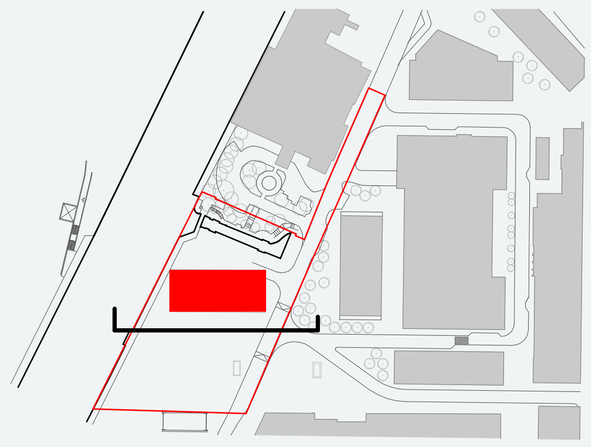

KEY PLAN

N

MATERIALS KEY

A	ALUMINIUM WINDOW FRAMES WITH CLEAR VISION GLAZING - BLACK COLOURED FRAMES
B	BLACK COLOURED BACK PAINTED GLASS 'SPANDREL' WITH INSULATION BEHIND TO TYPICAL APARTMENT LEVELS
C	ALUMINIUM SPANDREL CLADDING PANEL - BLACK COLOUR FINISH
D	ALUMINIUM CLADDING PANEL - SILVER GREY COLOUR FINISH
E	ALUMINIUM LOUVRE GLAZED INTO WINDOW SYSTEM - COLOUR AND FINISH TO MATCH BLACK COLOUR CLADDING PANEL
F	ALUMINIUM WINDOW FRAMES WITH CLEAR VISION GLAZING - EXPRESSED MULLIONS AND SSG TRANSOM JOINTS - BLACK COLOURED FRAMES
G	ALUMINIUM WINDOW FRAMES WITH BLACK COLOURED BACK PAINTED GLASS 'SPANDREL' WITH INSULATION BEHIND - EXPRESSED MULLIONS AND SSG TRANSOM JOINTS - BLACK COLOURED FRAMES
H	VERTICAL LOUVRES - BLACK COLOUR FINISH
I	LOUVRE PANEL CLADDING - BLACK COLOUR FINISH
J	CERAMIC CLADDING TO GROUND AND LEVEL 1 - BLACK COLOUR FINISH
K	CURTAIN WALL GLAZING TO GROUND TO LEVEL 4 - BLACK COLOURED FRAMES
L	BLACK COLOURED BACK PAINTED GLASS 'SPANDREL' GLAZED INTO CURTAIN WALL TO GROUND TO LEVEL 4

SIGNAGE ZONE

CANOPY EXTENTS

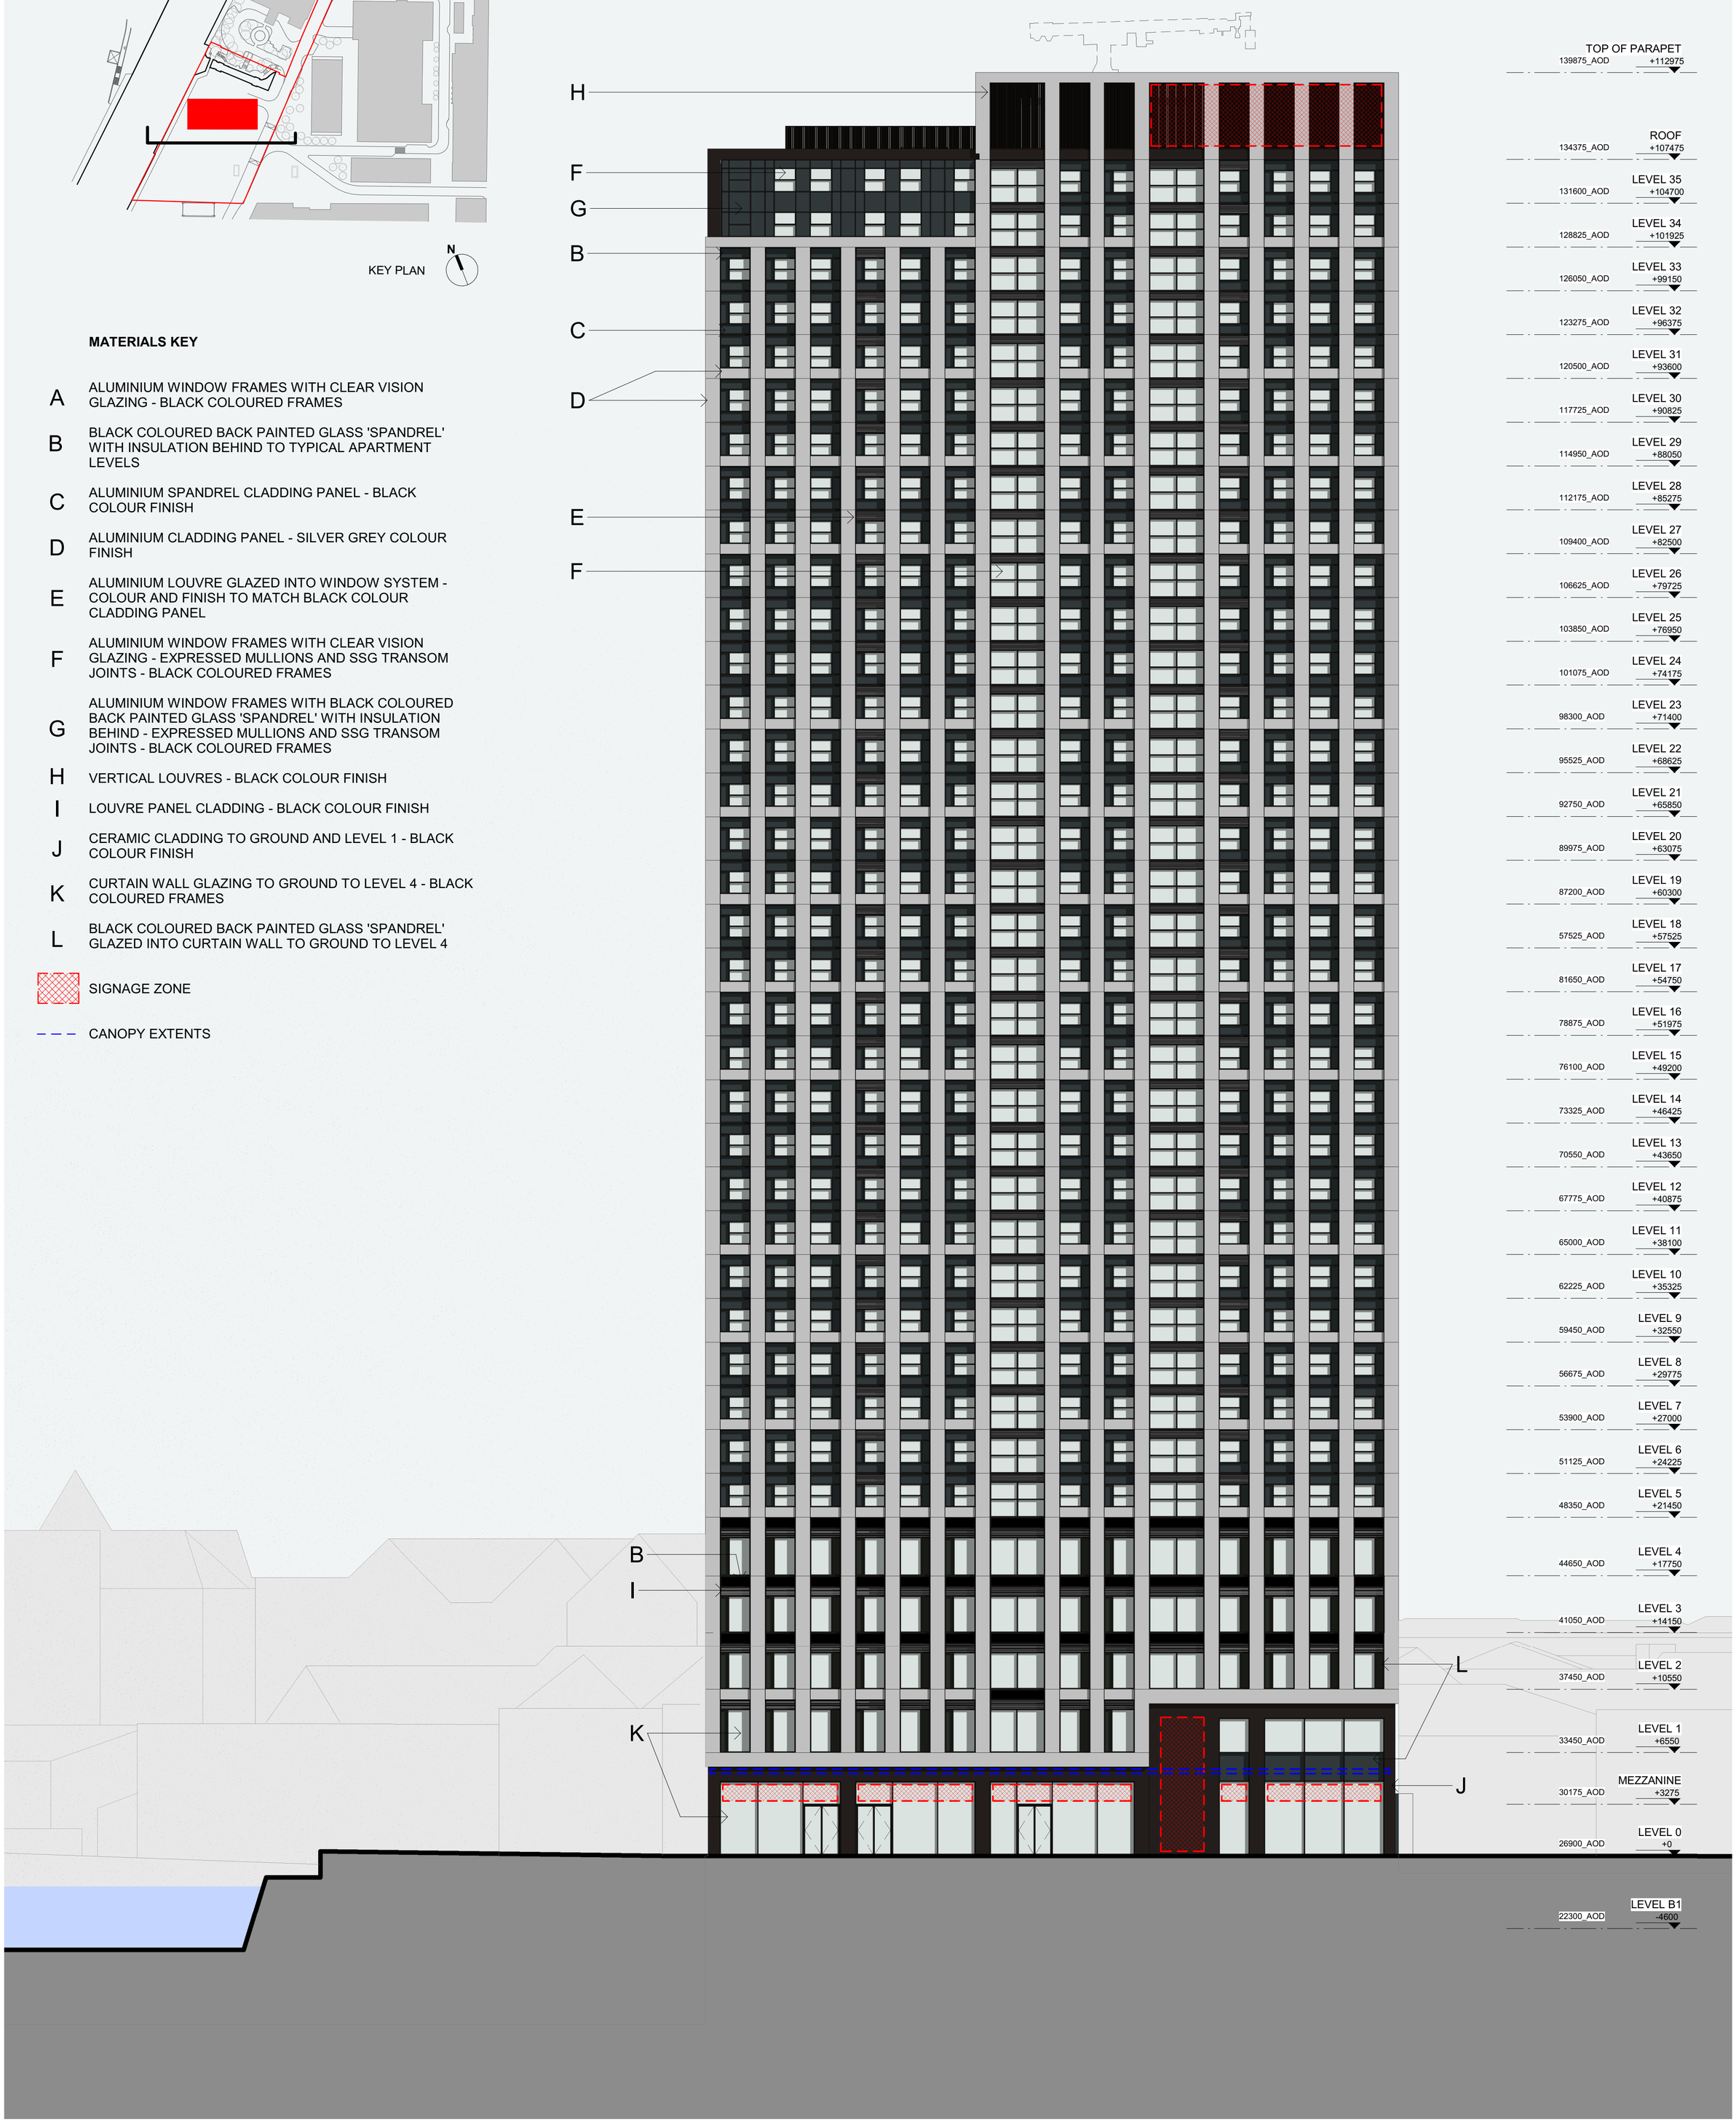

No.	Date	Dwn	Chk	App	Revision or reason for issue
A	20200313	**EDS**	**PT**	JR	ISSUED FOR INFORMATION - DESIGN FREEZE First Issue
B.	20200320	EDS	PT	JR	ISSUED FOR PLANNING First Issue
C	20200327	EDS	PT	JR	ISSUED FOR PLANNING

General Notes
Do not scale from drawing. Use marked dimensions.
To be read in conjunction with all other Consultant's drawings.
The Architect to be immediately notified of any discrepancies.
Copyright on this drawing retained by the Architect.

Client
VITA

VITA
The Box, Horseshoe Lane
Alderly Edge, SK9 7QP
Telephone +44 (0) 207123 4000 Facsimile +44 (0) 161 332 7718
Email info@selectproperty.com

DENTON CORKER MARSHALL

Architect
Denton Corker Marshall LLP
3.04 The Frames 1 Phipp Street
London EC2A 4PS
Telephone 020 7833 2020 Facsimile 020 7833 9320
Email mail@dentoncorkermarshall.co.uk

Project Title
UNION ST. JOHNS
VITA T2

Scale / North Point
1:200 @ A1 0 2 4 6 10M
1:400 @ A3

Drawing Title
PROPOSED SOUTH ELEVATION

Drawing Number
6555-P-B500-E-S

Revision
C

Drawing Status
PLANNING