


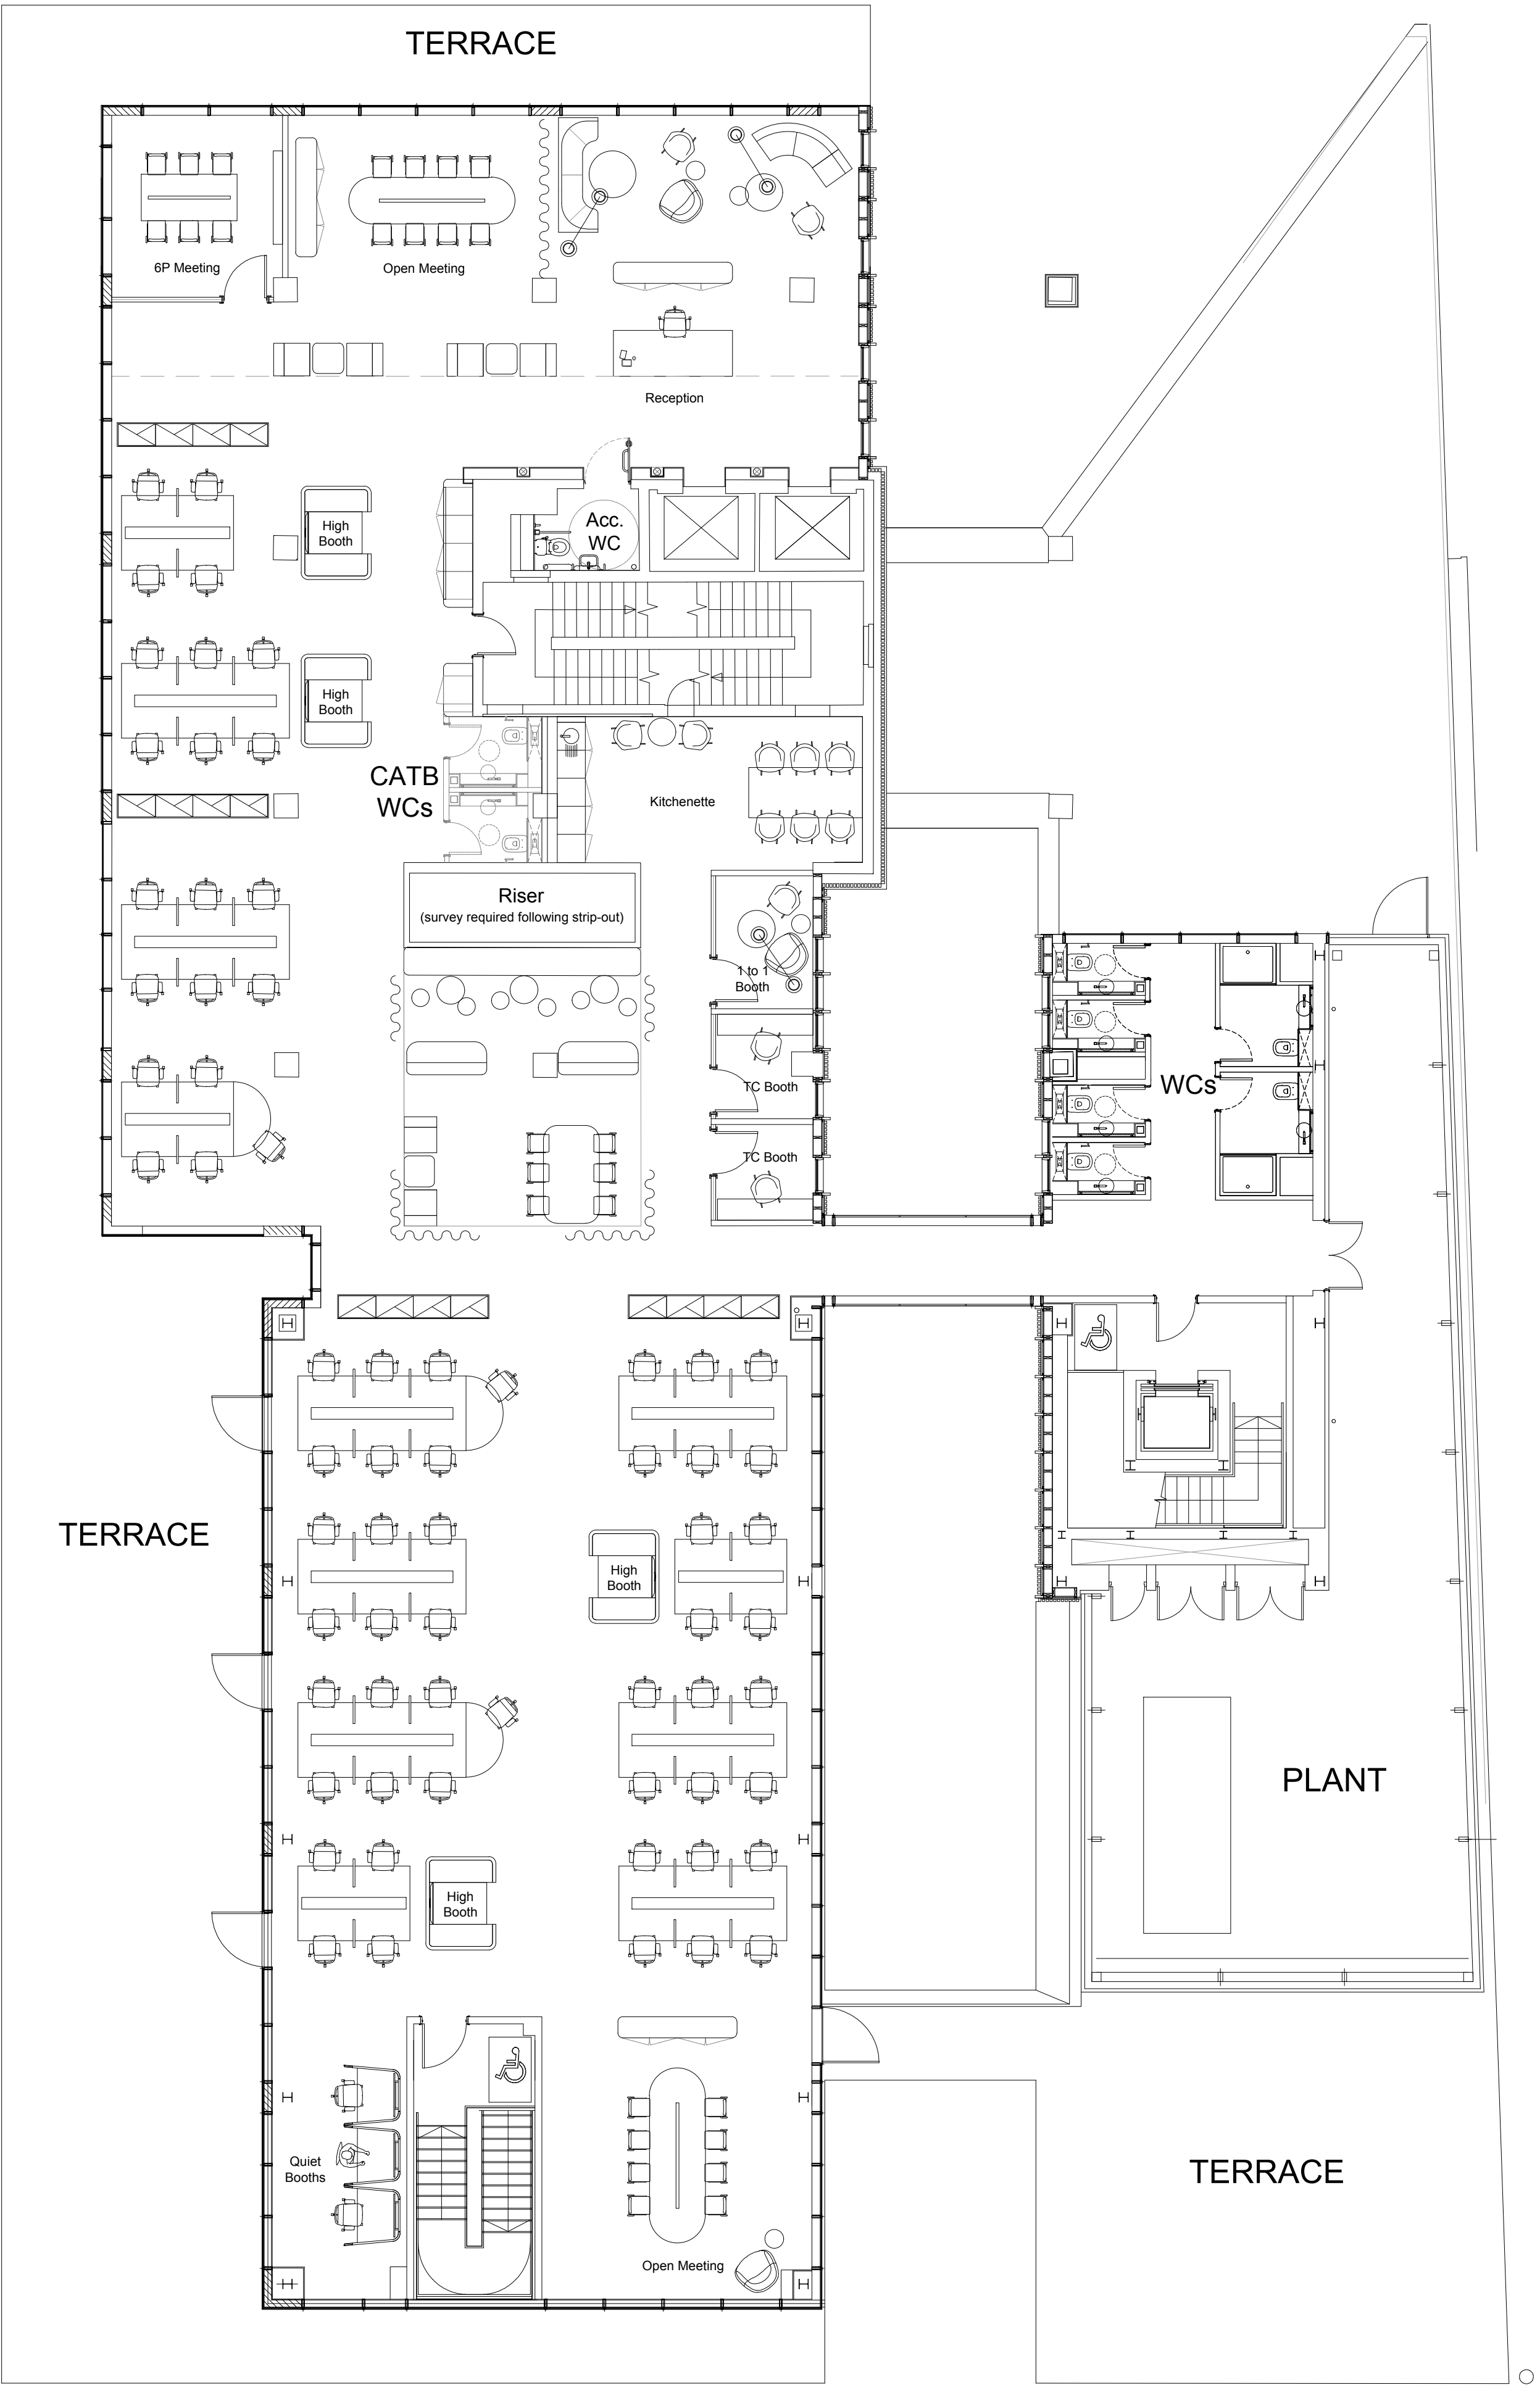

PPROPOSED Second Floor - 1:100@A1

82No. total work settings @ 1:8 occupancy density

EXISTING LEISURE AREAS

	GIA Floor Total (sq.m)	(sq.ft)	NIA Floor Total (sq.m)	(sq.ft)	Existing WCs Quantity
Second	606	6,523	419	4,510	2No. female WCs 1No. male WC & 1No trough urinal

PROPOSED OFFICE AREAS AS ABOVE

	GIA Floor Total (sq.m)	(sq.ft)	NIA Floor Total (sq.m)	(sq.ft)	Proposed WCs Quantity @ 1:8 Occupancy (BS 6465)
Second	721	7,764	613	6,595	6 No. Cubicles NOT including 1 No. DDA & 2No. Showers 2No. additional CATB WCs indicated

NOTE
DO NOT SCALE OFF DRAWINGS. IF IN DOUBT, ASK USING CONTACT
DIMENSIONS ARE TO BE CHECKED AND VALIDATED ON SITE BY CONTRACTOR
ANY DISCREPANCIES MUST BE REPORTED IMMEDIATELY
DRAWINGS ARE BASED ON SURVEY INFORMATION PROVIDED

REVISION NOTES DATE

PROJECT NAME

Tower 12 - The Podium, Manchester

CLIENT

CBRE Global Investors

DOCUMENT TITLE

2ND FLOOR PODIUM - PROPOSED GA PLAN

DOCUMENT NUMBER

(20)300

VERSION SCALE

- 1:100@A1

PRODUCTION DATE ORIGINATOR

01.07.19 AD

ISSUE TYPE QA CHECK

INFO QA

WE ARE INCOGNITO LTD

2 REGENT STREET
2ND FLOOR
MANCHESTER
M1 4BT
0161 202 87 505
info@weareincognito.co.uk

