



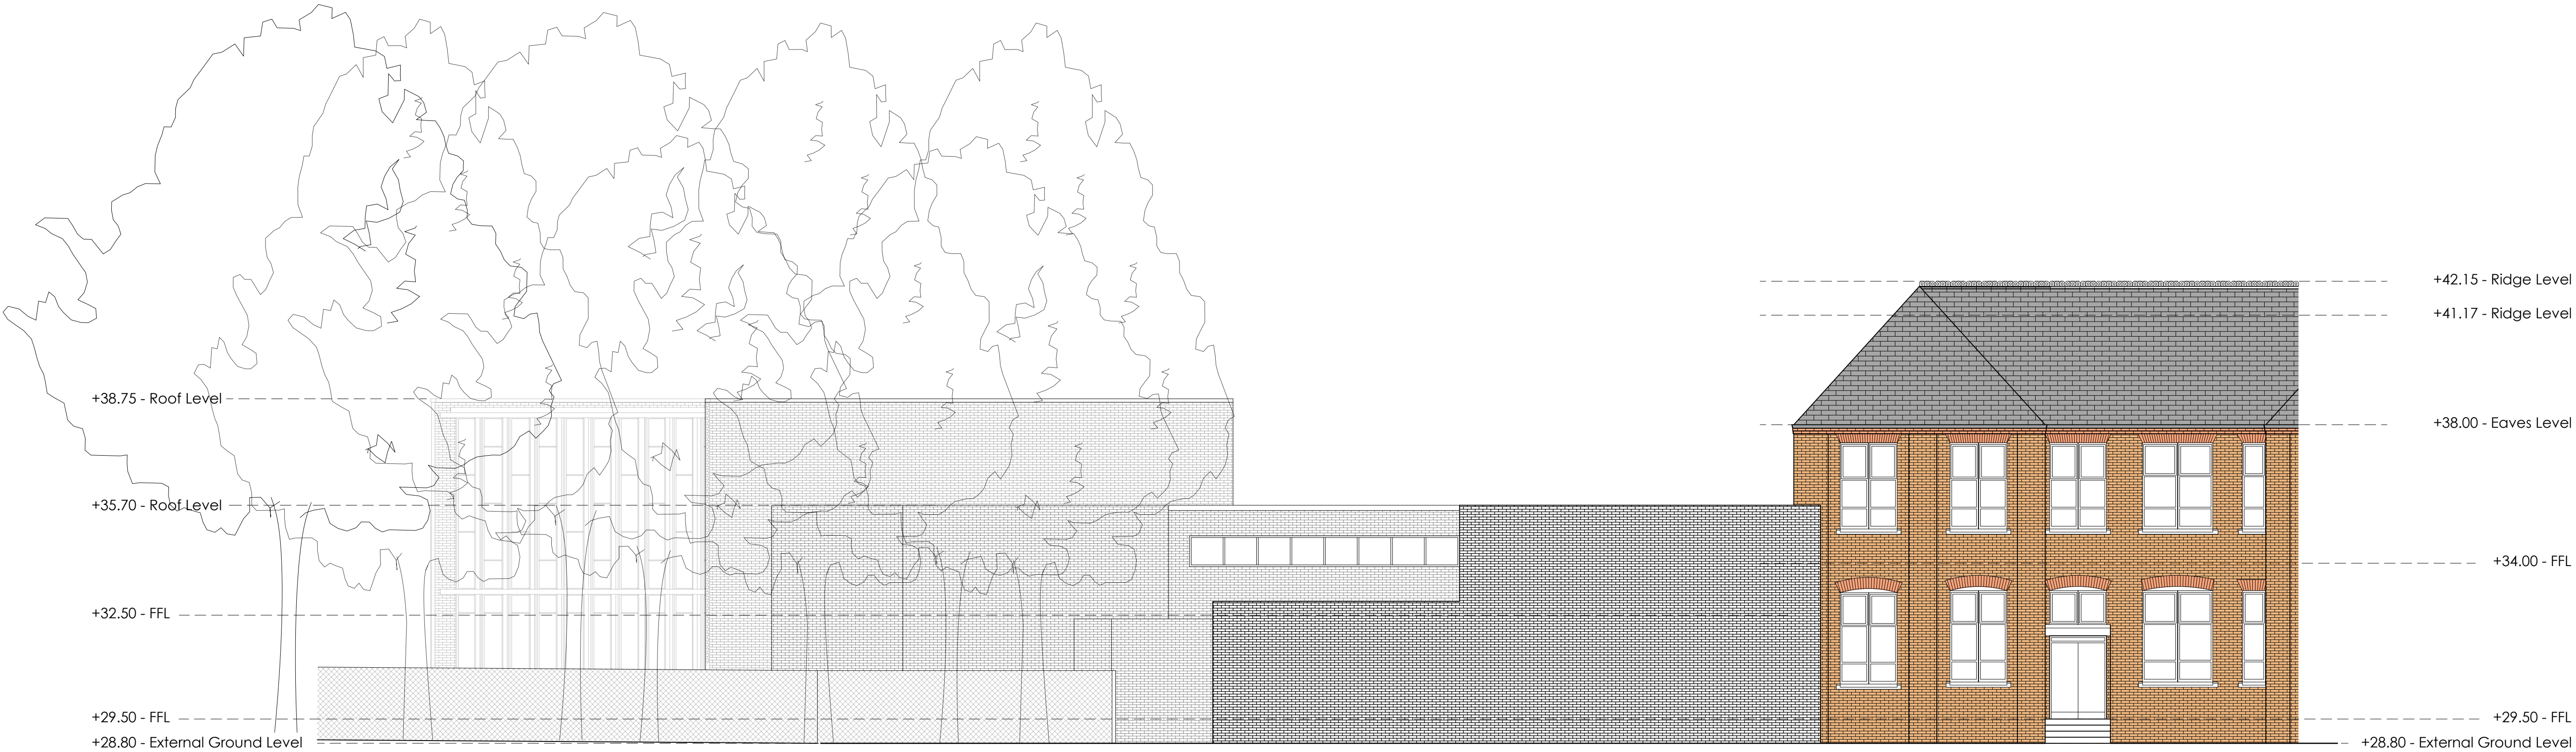

Existing Chorlton Park Elevation (North West Elevation)

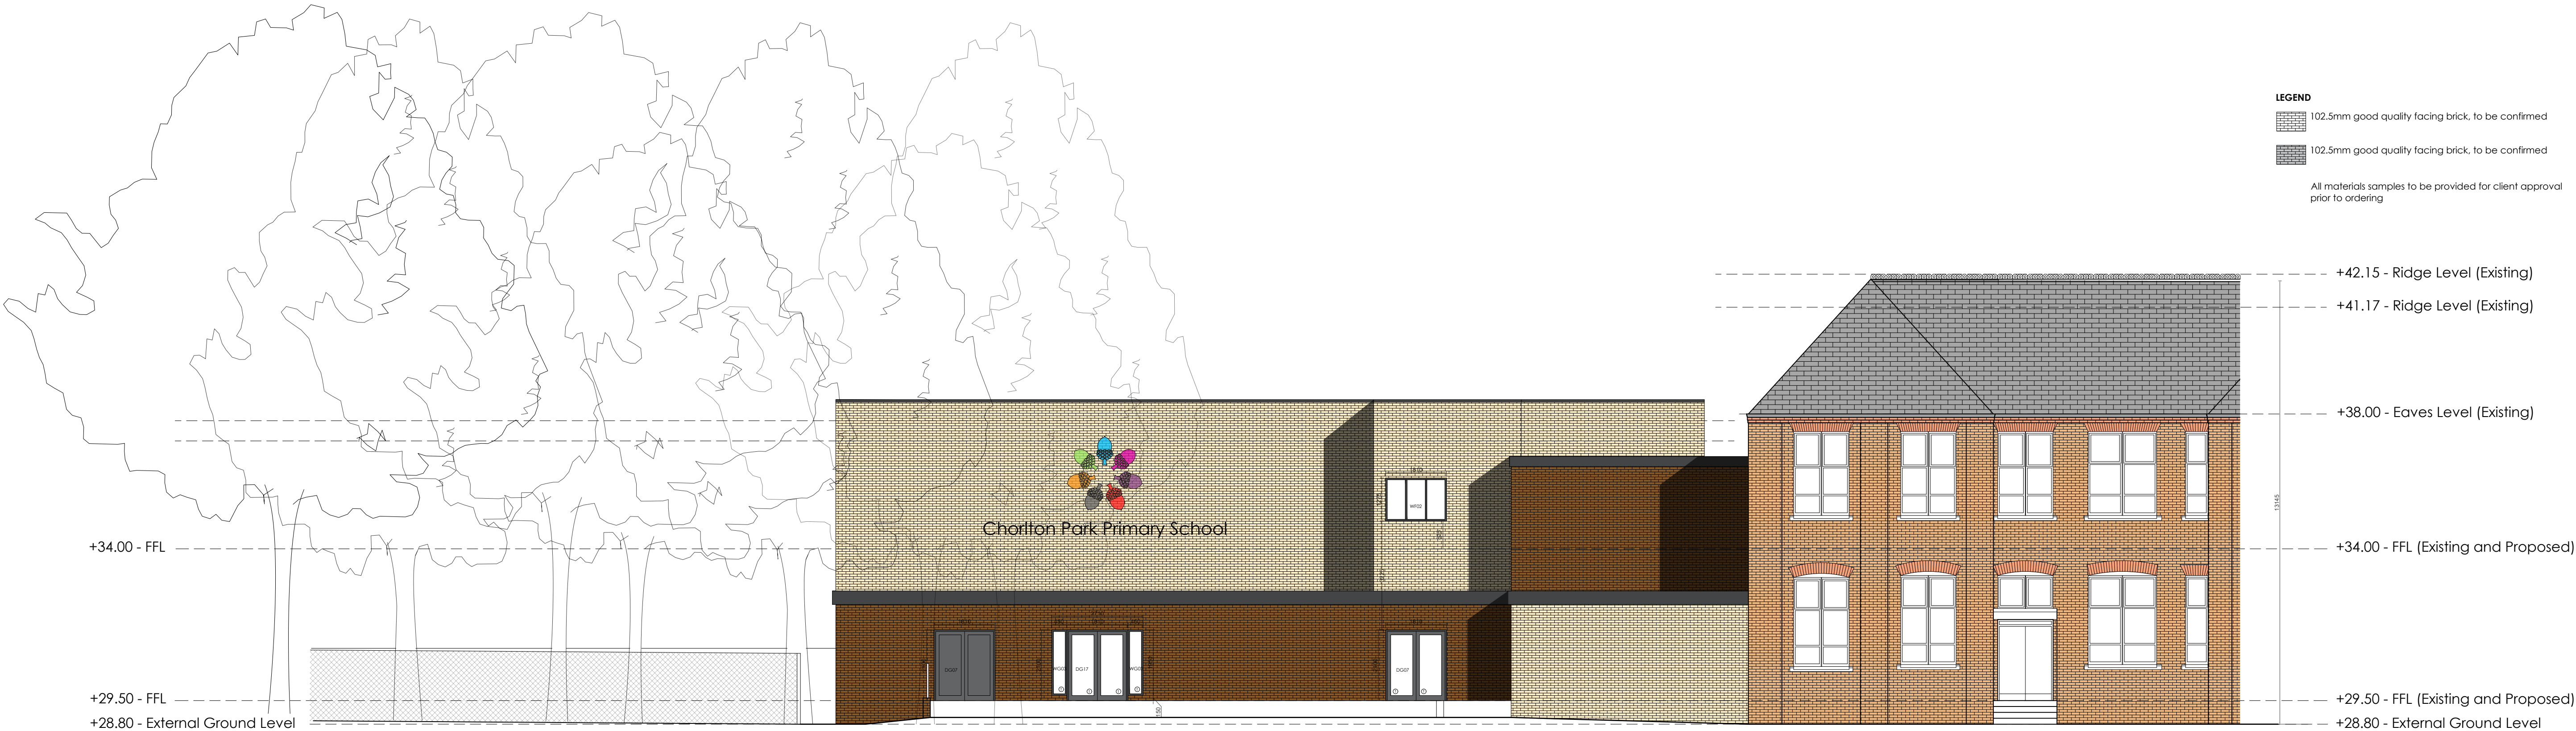

Proposed Chorlton Park Elevation (North West Elevation)