


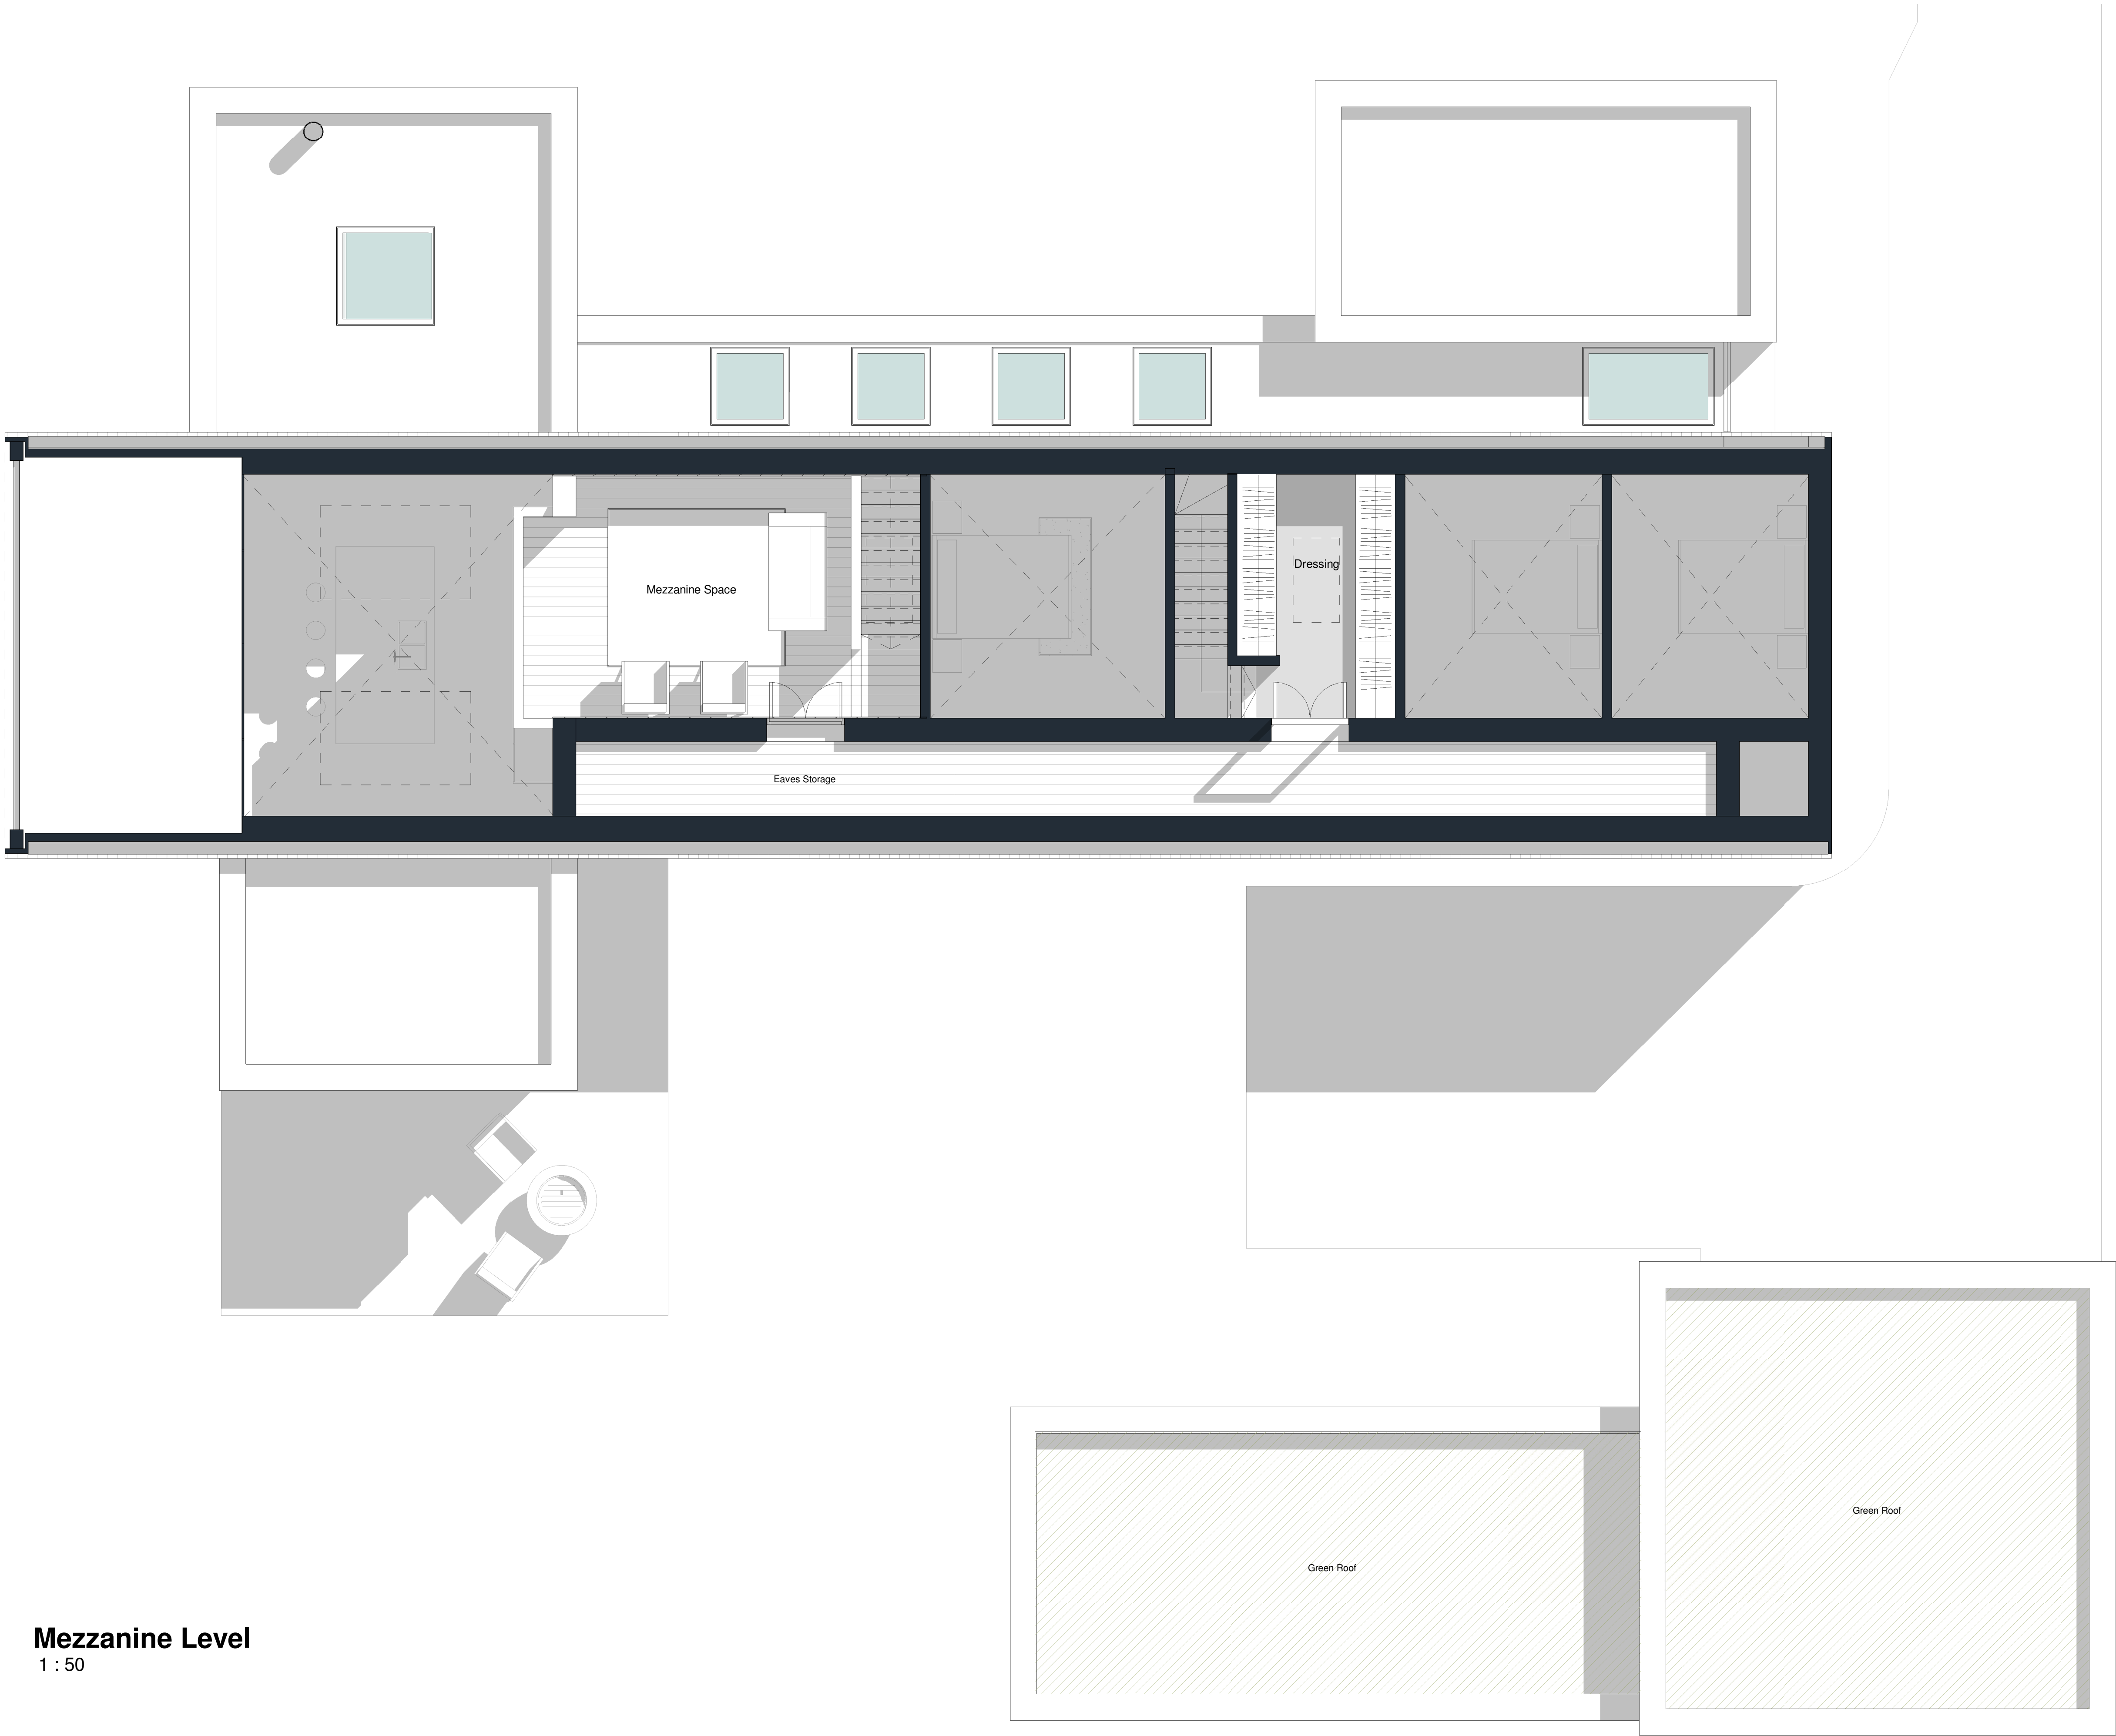

Mezzanine Level
1 : 50

Revision		Date	Drawn	Checked
A	First Issue	21/06/19	KW	AH
B	Proposal updated in line with client meeting	15/07/19	KW	AH
C	Updated following planning comments - garage roof converted to flat green roof, proposal moved 1m away from the northern boundary	23/01/20	KW	AH

CODA
Bespoke

CODA Studios Ltd
70-71 Cornish Place, Cornish St, Sheffield, S6 3AF
T: 0114 279 6003
E: information@codastudios.co.uk

Drawn	Checked	Date	Scale	Revision
KW	AH	06/03/19	1 : 50 @ A1	C

Client	Sarah & Stuart Chilvers
Project	The Orchard
Title	Mezzanine Plan
Dwg No.	2818 0104

© COPYRIGHT EXISTS ON THE DESIGNS AND INFORMATION SHOWN ON THIS DRAWING.

The Contractor must verify all dimensions on site before making shop drawings or commencing work of any kind. No dimensions to be scaled from this drawing. Architect to be notified of any discrepancies in dimensions immediately.