


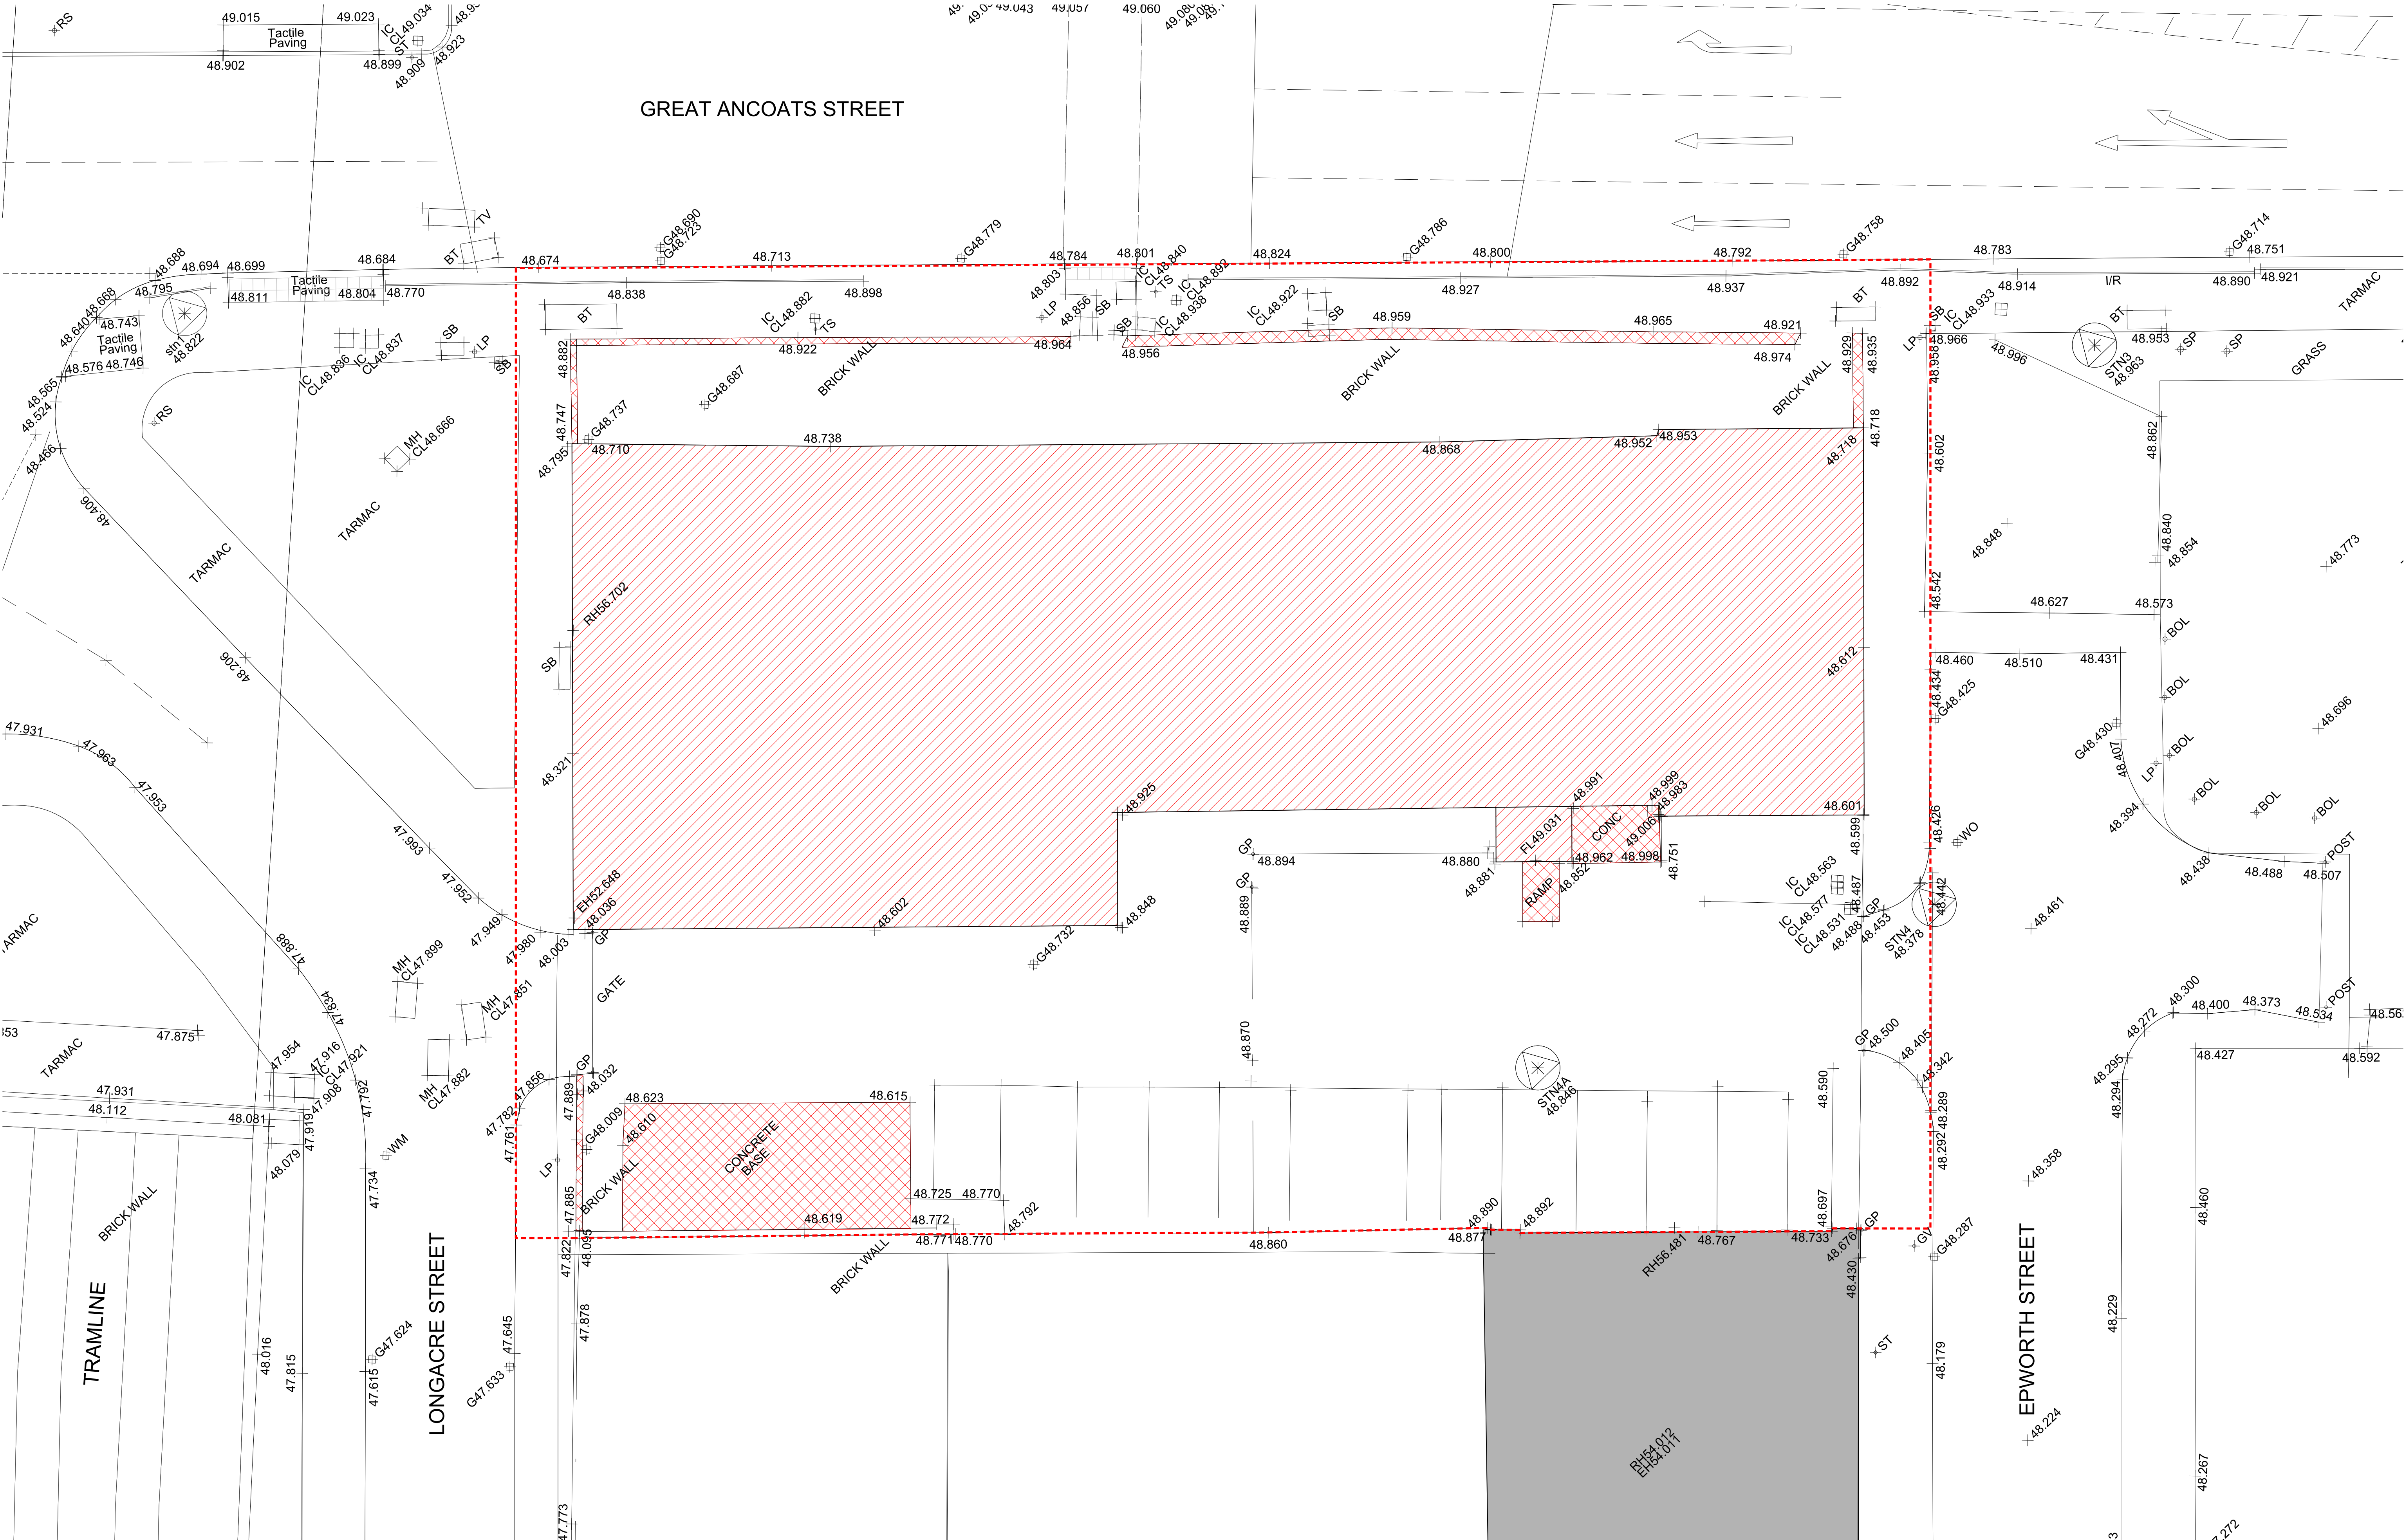

This drawing is copyright
Do not scale off dimensions.
All dimensions to be checked on site by contractor.
Contractor to report any dimensional discrepancies,
errors or omissions prior to commencing on site.

NOTE:

TO BE DEMOLISHED

WALLS / SITE FEATURES
TO BE REMOVED

NORTH

Rev	Date	Description
00	18-02-2020	Planning Issue

Project Title
VICTORIA HOUSE

Status
FOR PLANNING

Drawing Title
DEMOLITION PLAN

Job No
10122

Scale
1:100 @ A1

Date
FEB 2020

Drawing No
10122-A-B5D9-G110-XP-00-003

Revision
00

simpsonhaugh
MANCHESTER
Riverside, 4 Commercial St
Manchester M15 4RQ
+44 (0)161 835 2345
www.simpsonhaugh.com
LONDON
5-8 Roberts Place
London EC3R 9BB
+44 (0)20 7549 4000
mail@simpsonhaugh.com

© SimpsonHaugh 2017