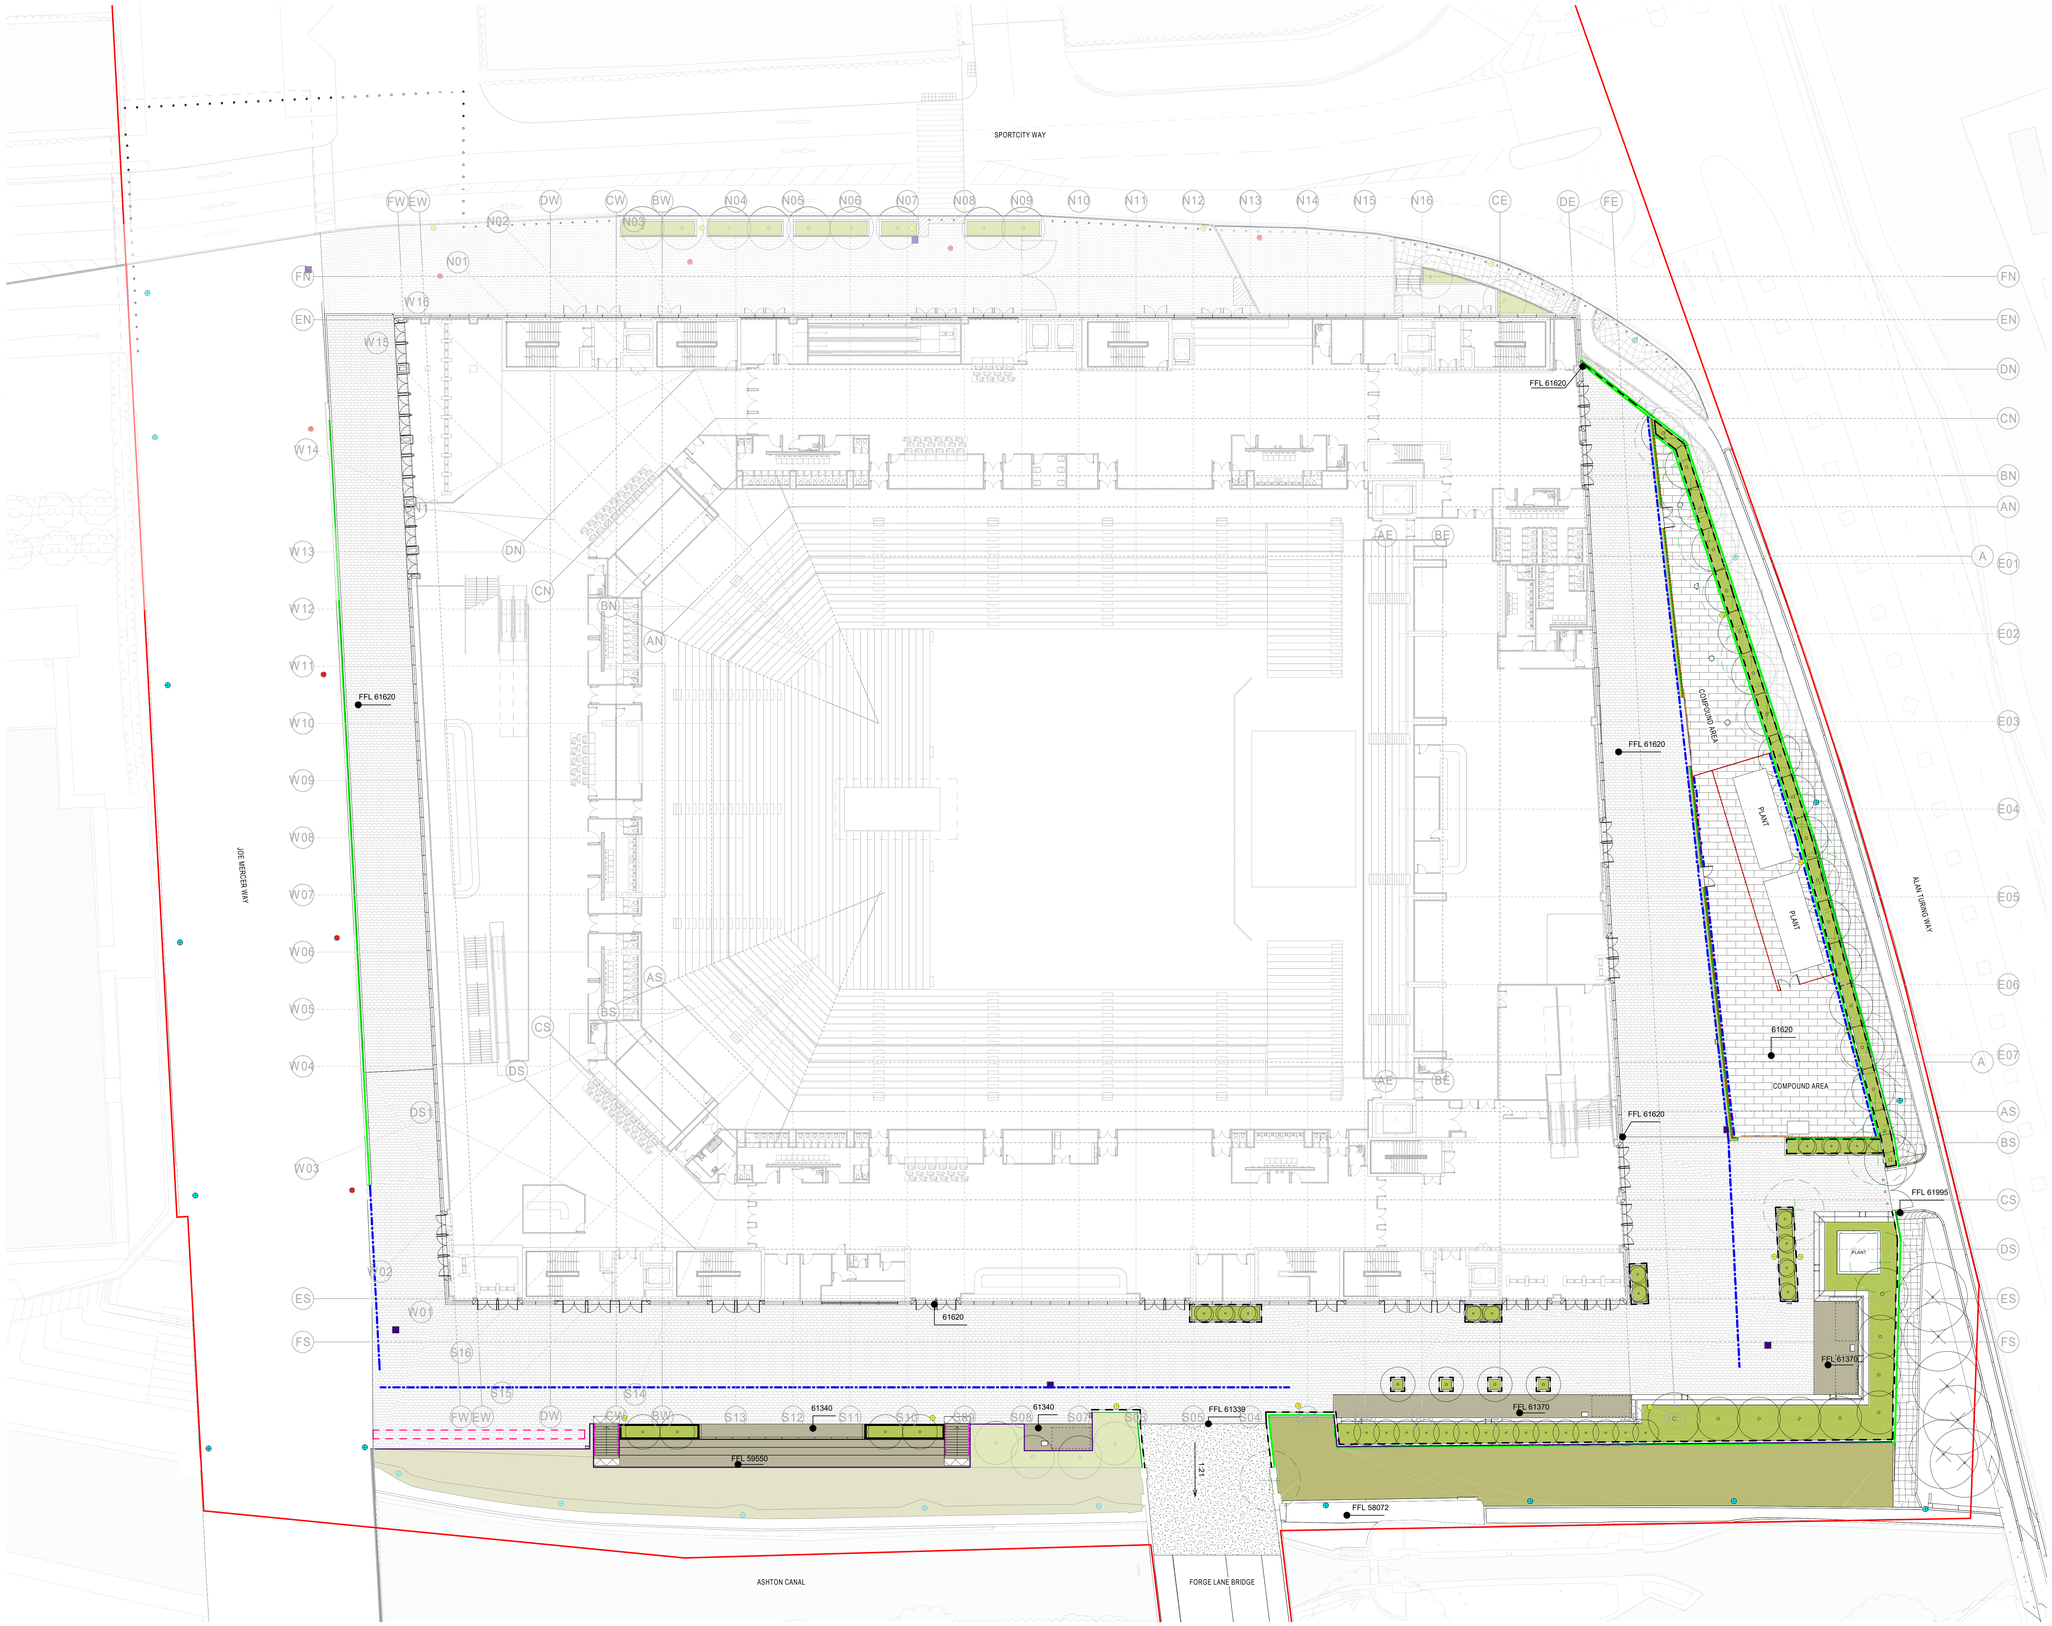

REVISIONS

REV	DATE	DESCRIPTION
00	14.02.2020	PLANNING

KEY PLAN

KEY

- PLANNING APPLICATION BOUNDARY
- BLOCK PAVING
- CONCRETE BLOCK PAVING
- CONCRETE SLABS PAVING
- TIMBER DECKING
- TARMAC
- TACTILE BLISTER PAVING
- TACTILE HAZARD WARNING STRIP
- CONCRETE KERB
- SEATING WALL
- LITTER BIN
- METAL PLANTER
- CONCRETE PLANTER
- SECURITY BOLLARD - STATIC
- SECURITY BOLLARD - RETRACTABLE
- GATE
- SLIDING GATE
- FENCE
- CONCRETE WALL
- HANDRAIL
- BALUSTRADE
- BARRIER
- GREEN SCREEN
- SLOT DRAIN TYPE 1
- SLOT DRAIN TYPE 2
- FLOOR GULLY
- WAYFINDING TOTEM
- ZONE FOR NAMING RIGHTS SIGNAGE
- POP-UP
- PROPOSED TREES
- EXISTING TREES TO BE RETAINED
- EXISTING TREES TO BE REMOVED
- PROPOSED SPECIMEN SHRUB
- SHRUB AND UNDERSTORY PLANTING
- WILDFLOWER
- PROPOSED LIGHTING COLUMN
- EXISTING LIGHTING COLUMN TO BE RETAINED
- EXISTING LIGHTING COLUMN TO BE REMOVED

THIS DRAWING IS ONLY TO SCALE IF IT IS REPRODUCED AT THE CORRECT PAPER SIZE

1:250@A0

0 5 10 20 m

ALL INTERNAL LAYOUTS AND USES ARE SHOWN FOR ILLUSTRATIVE PURPOSES ONLY AND ARE NOT FOR DETERMINATION

CLIENT

OVG International

© COPYRIGHT: ALL RIGHTS RESERVED

THIS WORK IS COPYRIGHT AND CANNOT BE REPRODUCED OR COPIED IN ANY FORM OR BY ANY OTHER MEANS (GRAPHIC, ELECTRONIC OR MECHANICAL, INCLUDING PHOTOCOPYING) WITHOUT THE WRITTEN PERMISSION OF POPULOUS ANY LICENSE, EXPRESS OR IMPLIED, TO USE THIS DOCUMENT FOR ANY PURPOSE WHATSOEVER IS RESTRICTED TO THE TERMS OF THE AGREEMENT OR IMPLIED AGREEMENT BETWEEN POPULOUS AND THE INSTRUCTING PARTY.

USE FIGURED DIMENSIONS IN PREFERENCE TO SCALED. CHECK ALL DIMENSIONS ON SITE BEFORE FABRICATION OR SETTING OUT.

ARCHITECT

POPULOUS®

14 BLADES COURT | DEODAR ROAD | LONDON | SW15 2NU | UNITED KINGDOM
TELEPHONE +44 (0)20 8874 7666 FACSIMILE +44 (0)20 8874 7470

ALL PRODUCTION & INTELLECTUAL PROPERTY RIGHTS RESERVED © POPULOUS 2009

PROJECT NAME

OVG MANCHESTER

DRAWING TITLE

LANDSCAPE
GENERAL ARRANGEMENT PLAN
LEVEL 01

STATUS	PROJECT No.
PLANNING	4933

DATE	SCALE	SIZE
14/02/2020	1 : 250	A0

DRAWN	CHECKED	APPROVED
ML	TJ	DS

PROJECT	ORIGIN	ZONE	LEVEL	TYPE	ROLE	DRAWING	REV
BRA-POP-	ZZ-	01-	DR-	L-		0652	00