


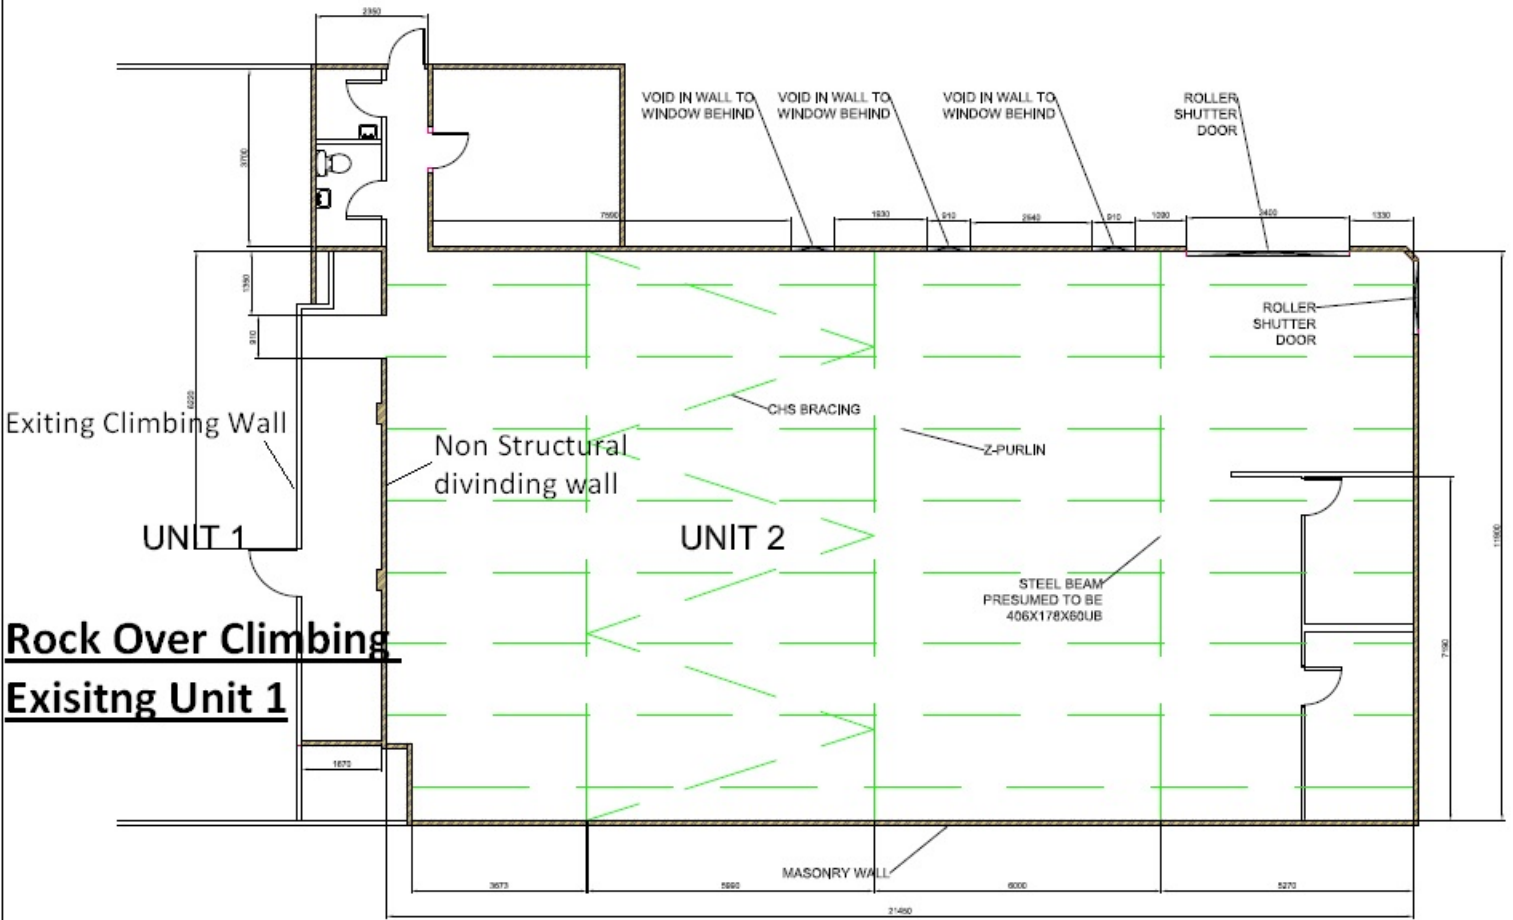

1. ALL DIMENSIONS ARE IN MILLIMETRES UNLESS STATED OTHERWISE.
2. DO NOT SCALE FROM THIS DRAWING.
3. THIS DRAWING IS TO BE PRINTED IN COLOUR.



Cheviot Street