

Site construction sequencing should be assessed before the appropriate Visqueen Standard Detail is selected & approved by the Designer

Detail Issued For Guidance Only,
Designer's Approval Required


All laps must be fully sealed.

The design of a Sub-floor Ventilation Layer should be considered to dilute & disperse ground gases

KEY TO MATERIALS :

(Refer to Visqueen Technical Data for full detailed material specification).

- 1) VISQUEEN ZEDEX CPT DPC.
- 2) VISQUEEN GX DPC.
- 3) VISQUEEN GX GEOMEMBRANE.
- 4) VISQUEEN GR LAP TAPE.
- 5) VISQUEENPRO D/SIDED JOINTING TAPE (50mmx10m).
- 6) VISQUEEN D/SIDED JOINTING TAPE (100mmx15m).
- 7) RIGID POLYSTYRENE INSULATION.

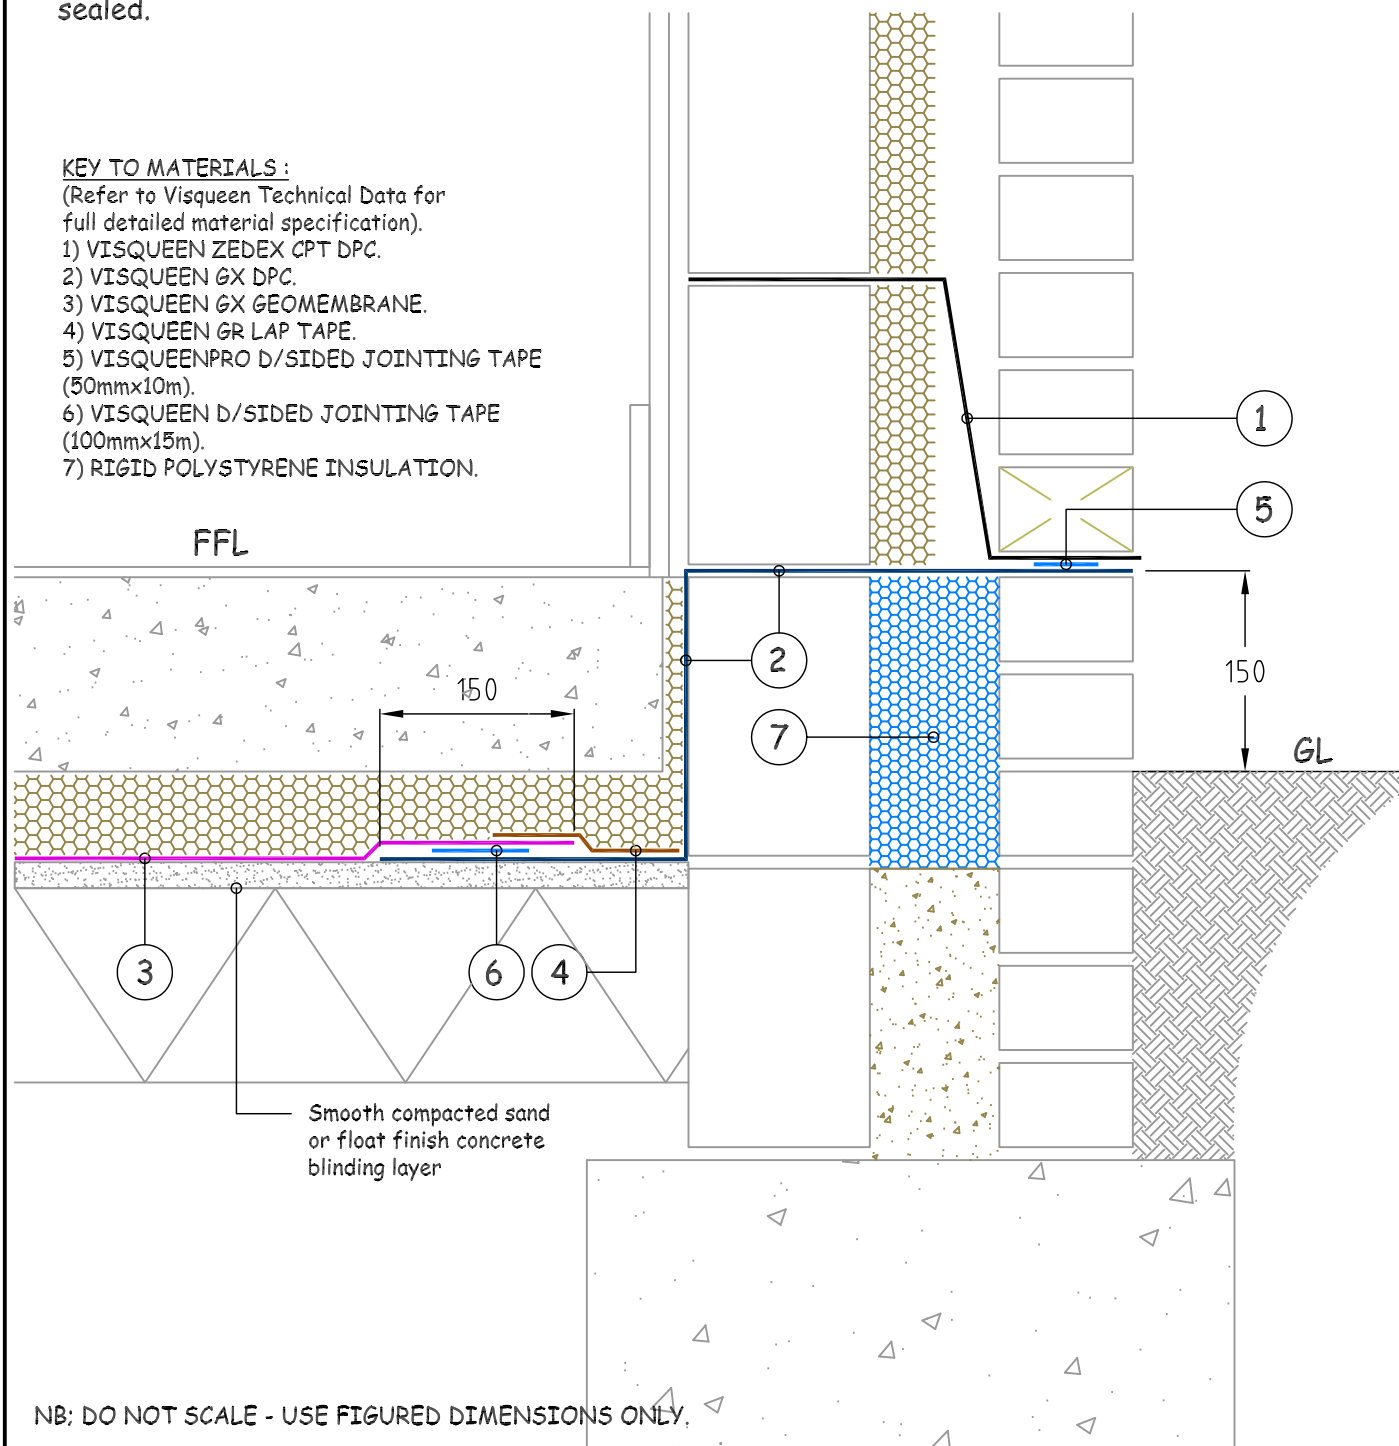

NB: DO NOT SCALE - USE FIGURED DIMENSIONS ONLY.

VISQUEEN GX GEOMEMBRANE
SYSTEM

Visqueen Building Products
Contact Technical Support :
t : 0845 302 4758
f : 0845 017 8663
e : enquiries@visqueenbuilding.co.uk
www.visqueenbuilding.co.uk

Project: Standard Detail : Ground Bearing Slab - Typical Edge Detail.

Drawing No.- GX-05.

Date.- 11/11.

Scale.- NTS.

© COPYRIGHT
RESERVED.