


Client Sign Off:

Please sign to confirm you have no further comments with the drawings prior to manufacture. Signing the drawing commences the manufacture process and any changes to the scheme once the drawing has been signed off will be chargeable.

Date	Print Name	Signature	Position

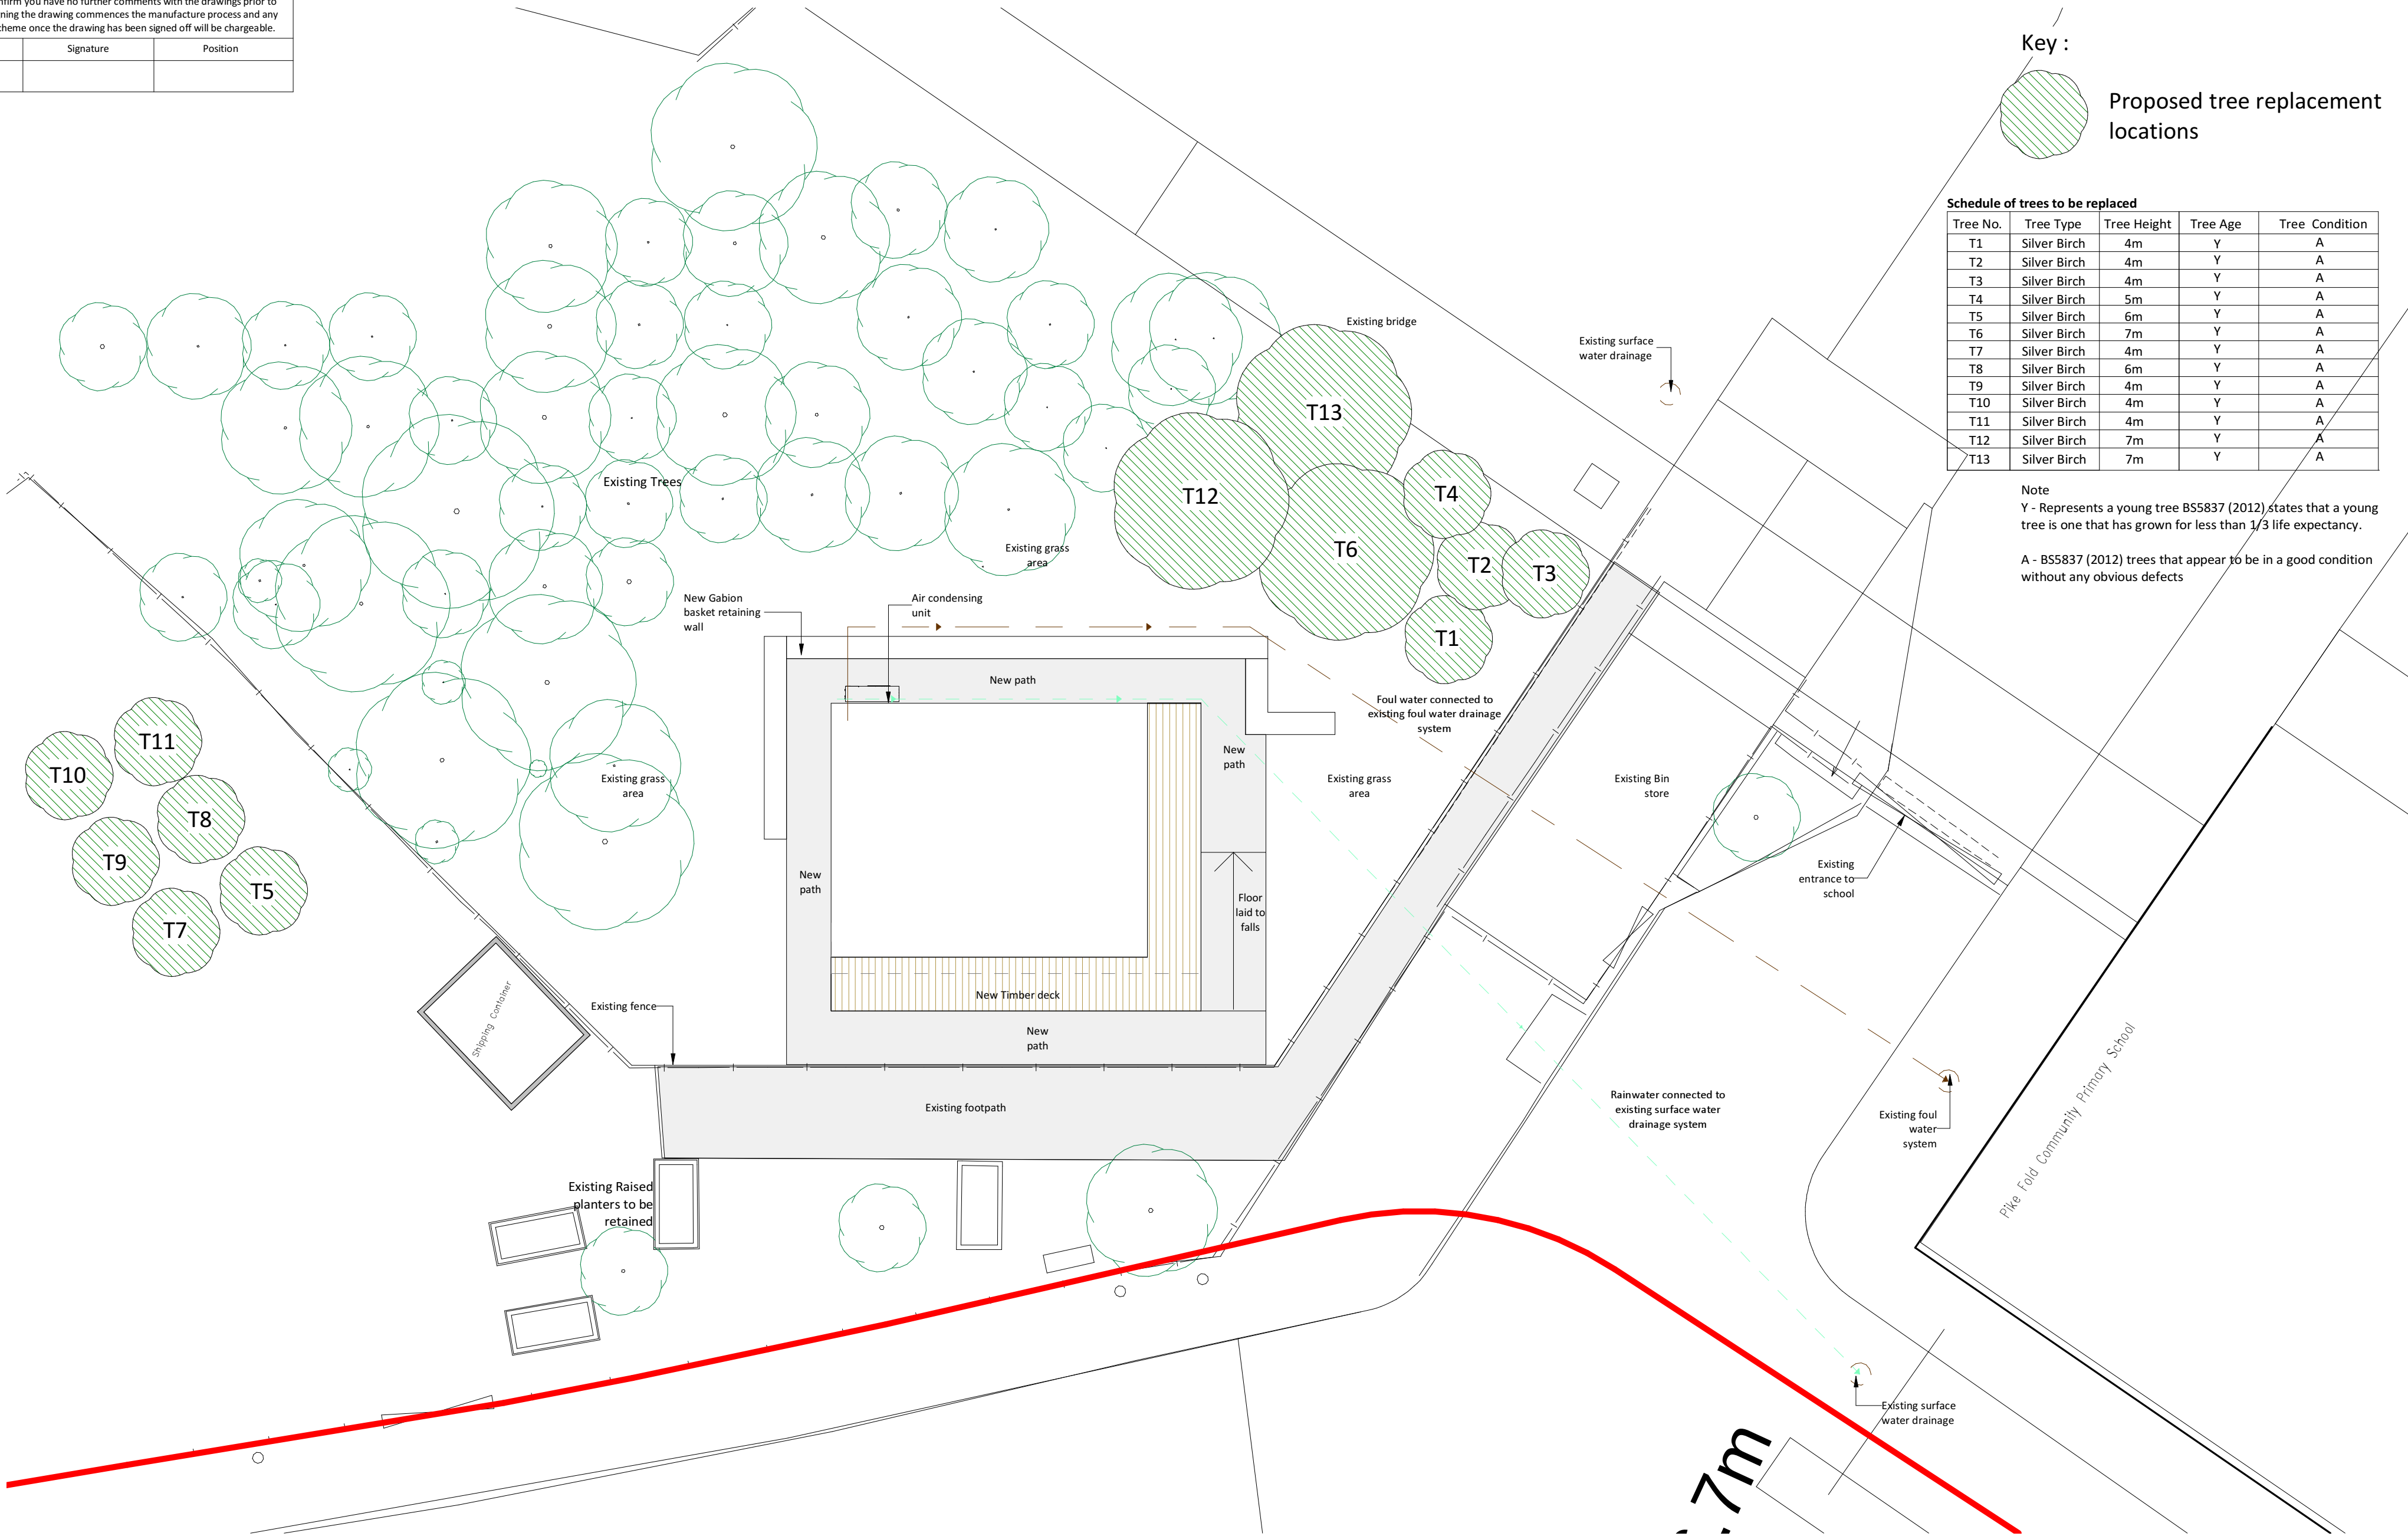

Schedule of trees to be replaced

Tree No.	Tree Type	Tree Height	Tree Age	Tree Condition
T1	Silver Birch	4m	Y	A
T2	Silver Birch	4m	Y	A
T3	Silver Birch	4m	Y	A
T4	Silver Birch	5m	Y	A
T5	Silver Birch	6m	Y	A
T6	Silver Birch	7m	Y	A
T7	Silver Birch	4m	Y	A
T8	Silver Birch	6m	Y	A
T9	Silver Birch	4m	Y	A
T10	Silver Birch	4m	Y	A
T11	Silver Birch	4m	Y	A
T12	Silver Birch	7m	Y	A
T13	Silver Birch	7m	Y	A

Note
Y - Represents a young tree B55837 (2012) states that a young tree is one that has grown for less than 1/3 life expectancy.

A - B55837 (2012) trees that appear to be in a good condition without any obvious defects

Rev.	Description	Date	Checked	Scale Bar
01	Issued for Planning	10 09 19		
02	Issued for Planning	24 01 20		



Only figured dimensions are to be taken from this drawing. All dimensions are to be checked on site before any work is put in hand. If in doubt, ask. This drawing must be read in conjunction with all other relevant project drawings, schedules and specifications as listed on the most recent MBA* drawing issue sheet.
This drawing may not be copied in whole or in part without prior written permission from one of the MBA* team. Attempting to use any information supplied by MBA* for purposes other than that agreed may incur further fee or legal action. © Copyright MBA*

Project | Pike Fold Primary School
Old Market Street |
Manchester | M9 8QP
The Qube

Drawing | Proposed Tree Plan

Scale@A2 | 1 : 100 Lead Designer | NF Number | 1148-MBA-XX-00-DR-A-10003-SO-02
Drawn by | DS

