

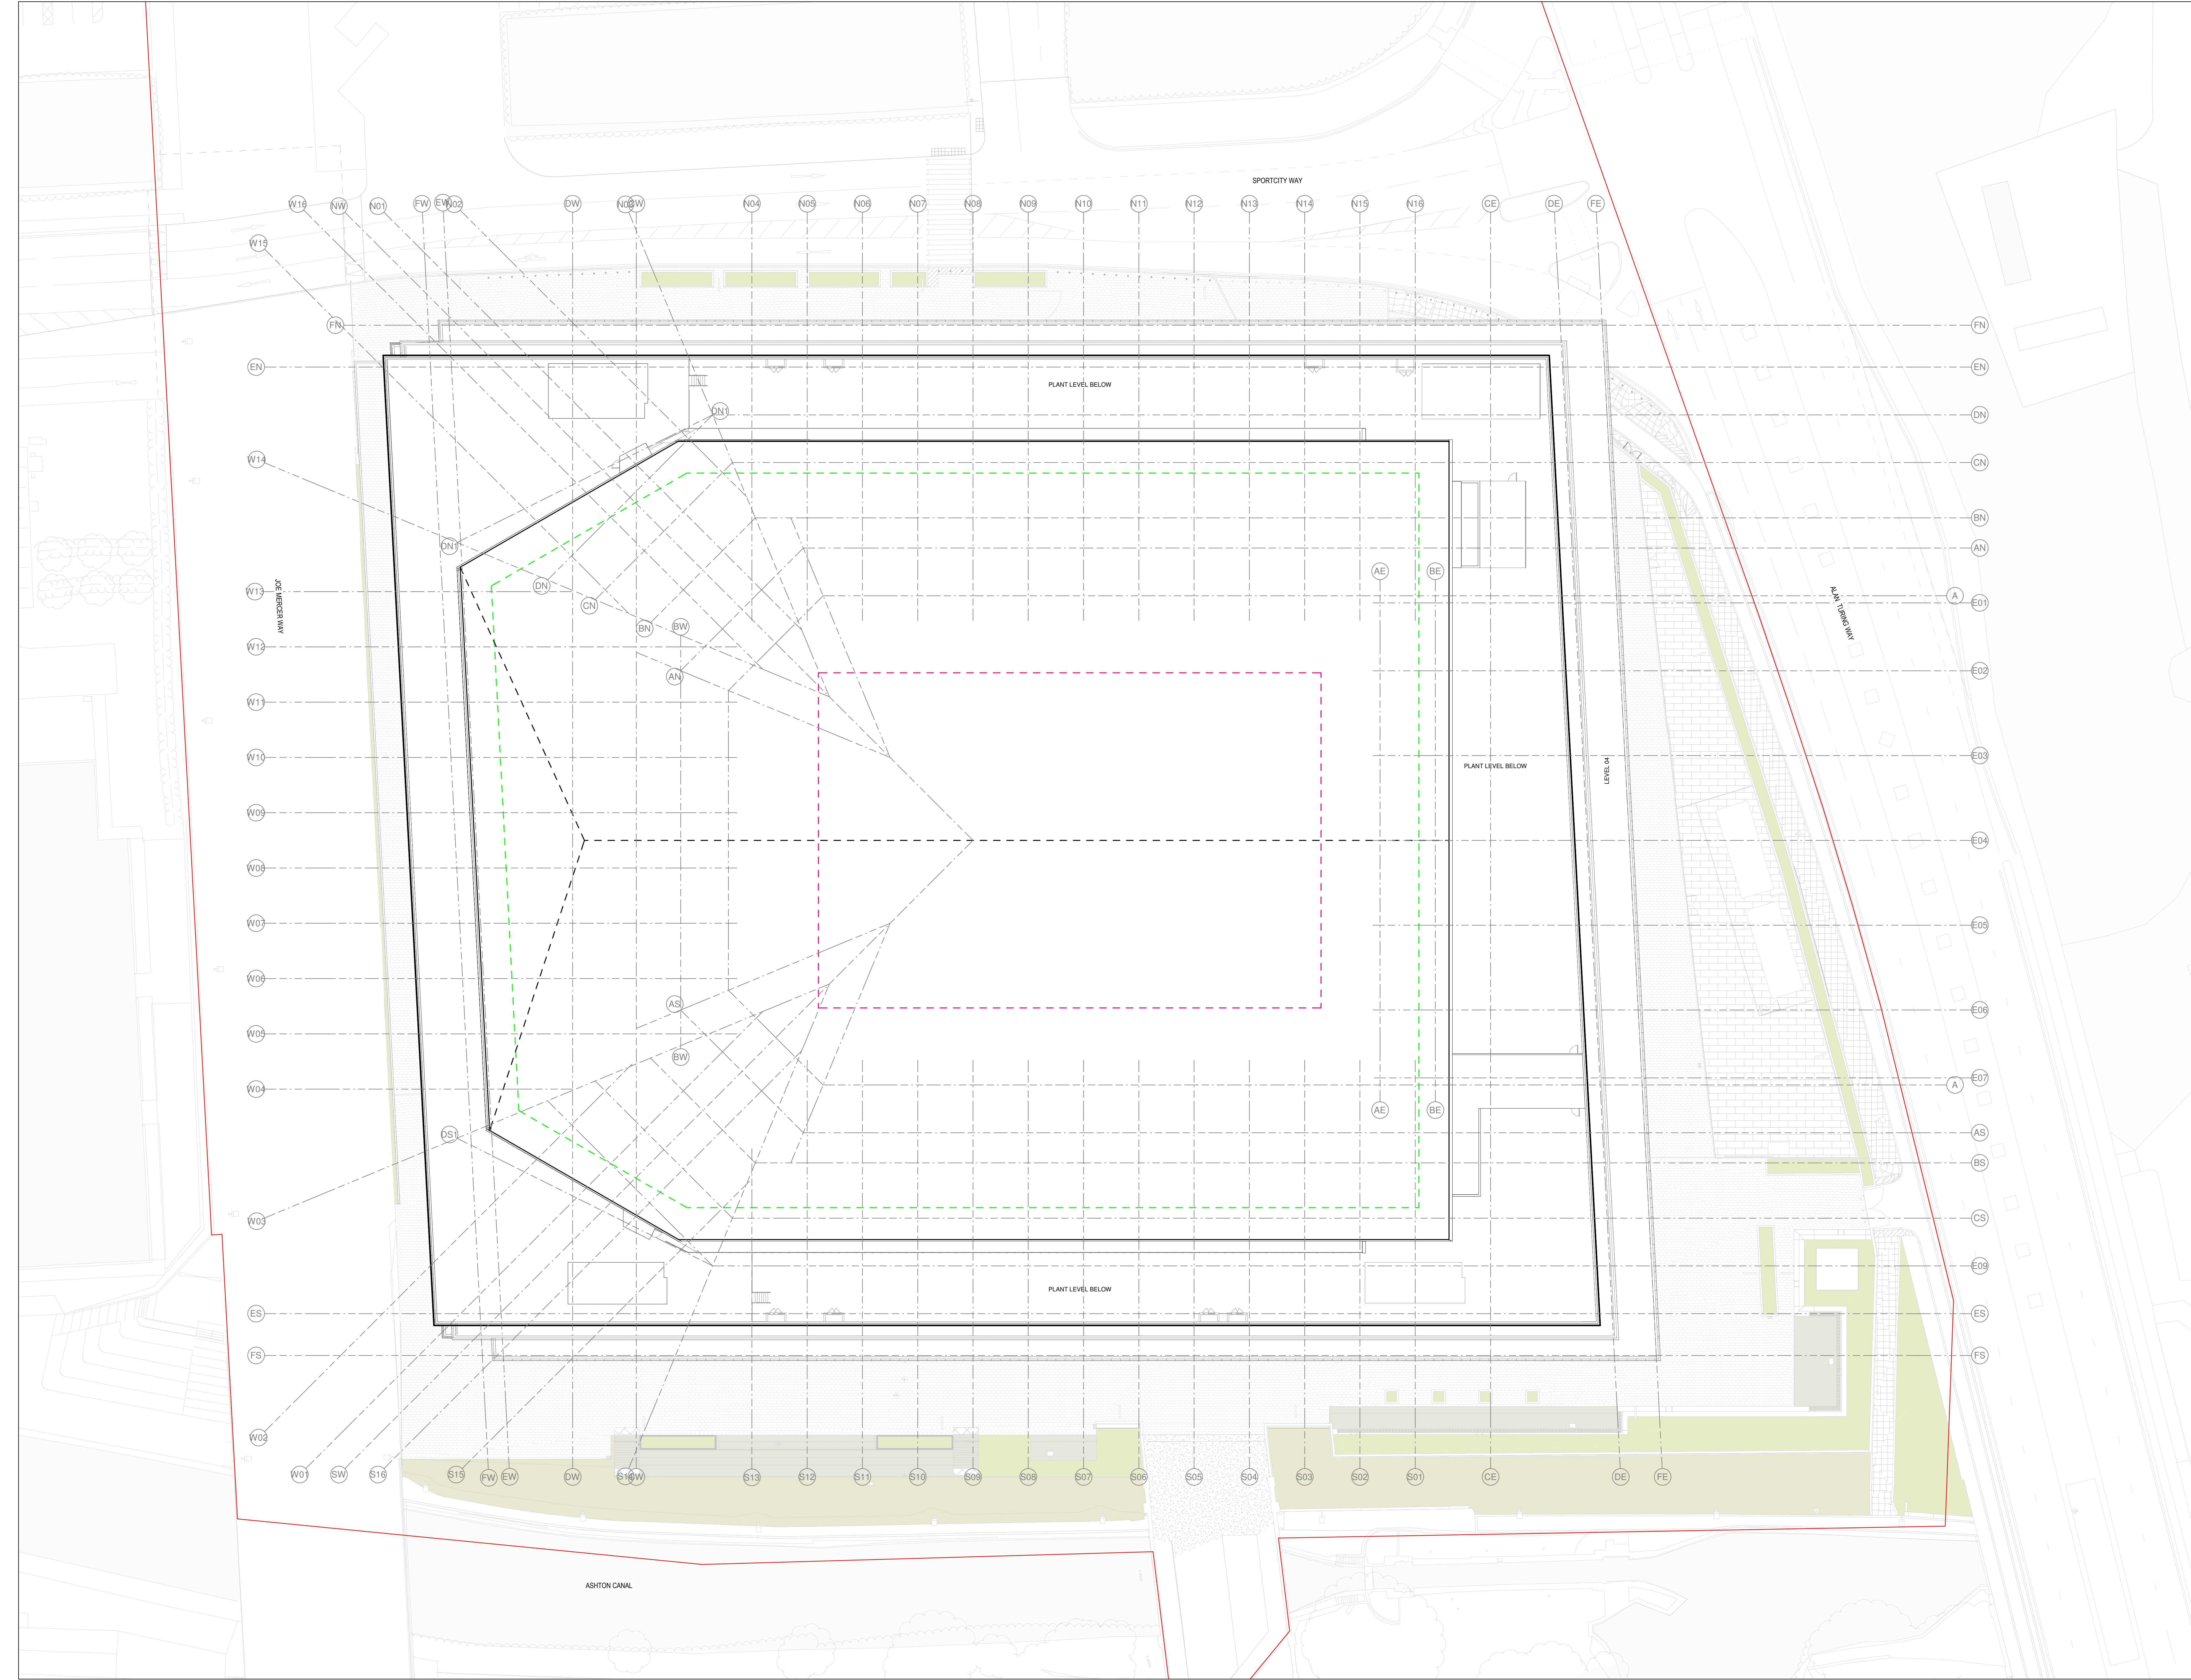


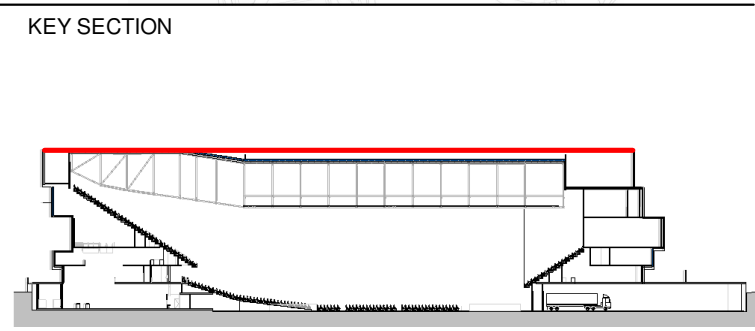

REVISIONS		
REV	DATE	DESCRIPTION
01	14/02/2020	PLANNING

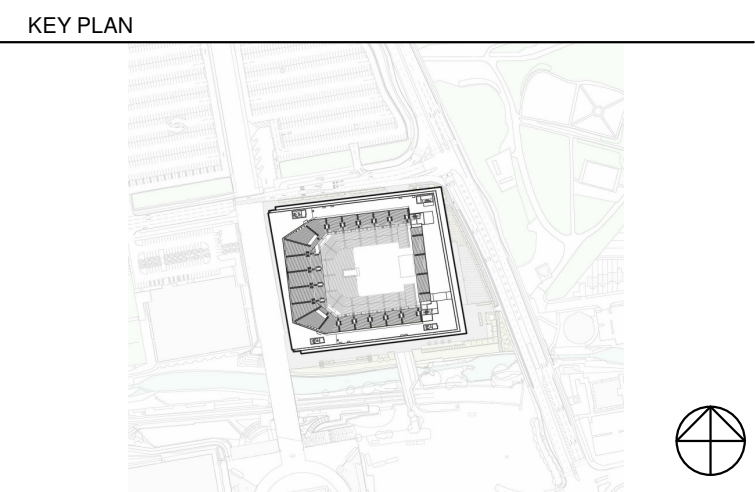

- KEY
- PLANNING APPLICATION BOUNDARY
 - ZONE FOR PV
 - ZONE FOR NAMING RIGHTS

THIS DRAWING IS ONLY TO SCALE IF IT IS REPRODUCED AT THE CORRECT PAPER SIZE
1:250@A0

0 5 10 20

ALL INTERNAL LAYOUTS AND USES ARE SHOWN FOR ILLUSTRATIVE PURPOSES ONLY AND ARE NOT FOR DETERMINATION



© COPYRIGHT. ALL RIGHTS RESERVED.

THIS WORK IS COPYRIGHT AND CANNOT BE REPRODUCED OR COPIED IN ANY FORM OR BY ANY MEANS, INCLUDING ELECTRONIC OR MECHANICAL, WITHOUT THE WRITTEN PERMISSION OF THE ARCHITECT. TO USE THIS DOCUMENT FOR ANY PURPOSE WHATSOEVER IS RESTRICTED TO THE TERMS OF THE AGREEMENT TO WHICH IT IS REFERRED TO IN THE TITLE PAGE AND THE INSTRUCTIONS.

USE REQUIRED DIMENSIONS IN PREFERENCE TO SCALES. CHECK ALL DIMENSIONS ON SITE BEFORE FABRICATION OR SETTING OUT.

ARCHITECT

POPULOUS®

14 BLADES COURT | DEODAR ROAD | LONDON | SW15 2NU | UNITED KINGDOM
TELEPHONE: +44 (0)20 8074 7400 | FACSIMILE: +44 (0)20 8074 7470
ALL PRODUCTION & INTELLECTUAL PROPERTY RIGHTS RESERVED © POPULOUS 2009

PROJECT NAME		OVG MANCHESTER	
DRAWING TITLE		ROOF LEVEL - ALL ZONES	
RL 92.62			
STATUS		PROJECT No.	
PLANNING		4933	
DATE		SIZE	
14/02/2020		A0	
SCALE			
1 : 250			
DRAWN		APPROVED	
MC		PG DS	
PROJECT ORIGIN		DRAWING	
BRA-POP-ZZ-RF-DR-A-		0620 00	