


Notes

- KEY
- Line indicates extent of school boundary
 - Line indicates location of works
 - Hatch indicates area of proposed temporary road closure for demolition works
 - Hatch indicates existing school buildings
 - Hatch indicates surrounding buildings

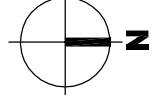

Revised by	Description	Date created	Drawn by	Approved by
ASN		24.10.19	SB	

AHR
AHR Building Consultancy Ltd
5th Floor
52-54 Piccadilly Street
Manchester
M2 4EW
United Kingdom

T +44(0)161 8287900
E manchester@ahr.co.uk
www.ahr.co.uk


Client
King David High School

Project
Replacement Girl's Yarneh Building


Access Road
Proposed Restriction Details

Project number	Scale	Issue status
2015_00871_006	1:500	Planning
Drawing number	Rev	Issue status
90.006		Planning

This drawing is to be used in conjunction with all related drawings. It is the responsibility of the client to ensure that the drawing is used in accordance with the relevant standards and specifications. The client should be notified immediately of any discrepancies. This drawing is copyright and remains the property of AHR.

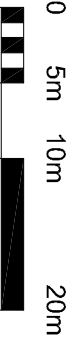

1:500

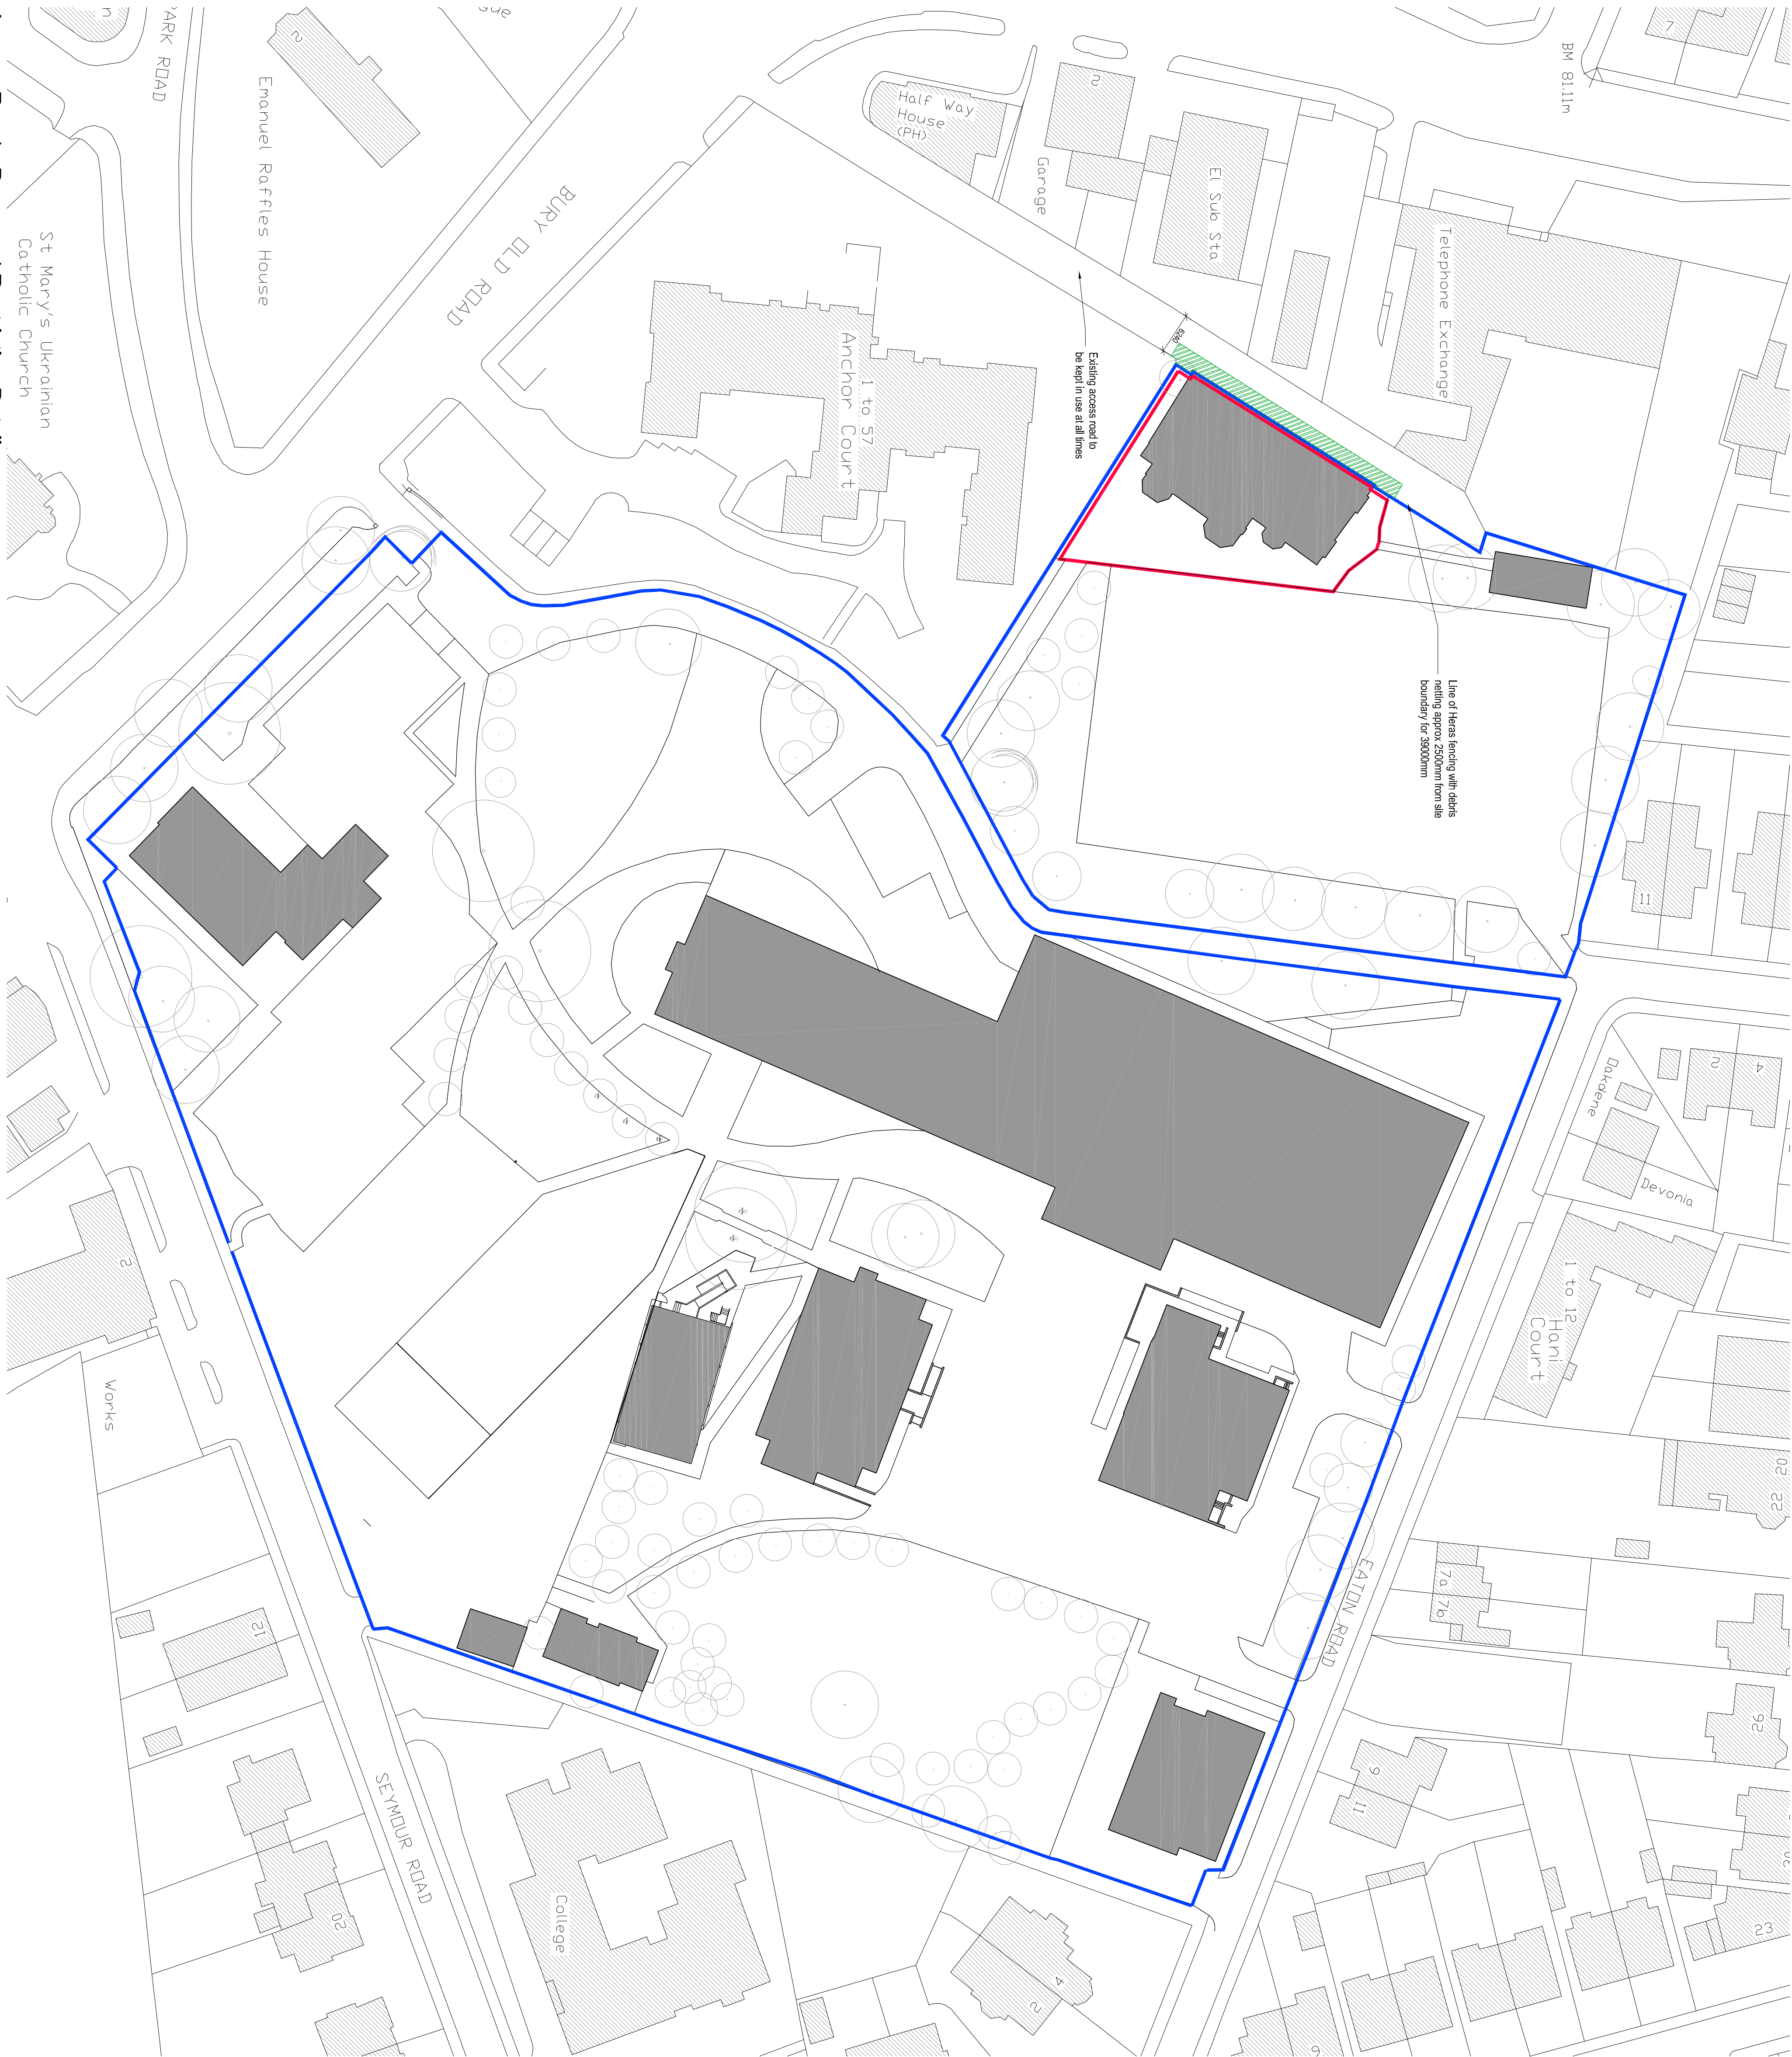

Access Road - Proposed Restriction Details

Scale 1:500 @ A1