
ISO A1 594mm x 841mm
Approved: RT
Checked: AF
Designer: JF
Project Management Initials:
Filename: P:\UKMCR5-TP\PROJECTS\DEVELOPMENT - MBS HOTEL\PERMANENT ACCESS APPLICATION 2018\03 EXECUTION\CAD\02 SHEETS\60277102-C-AR-0000-001.DWG

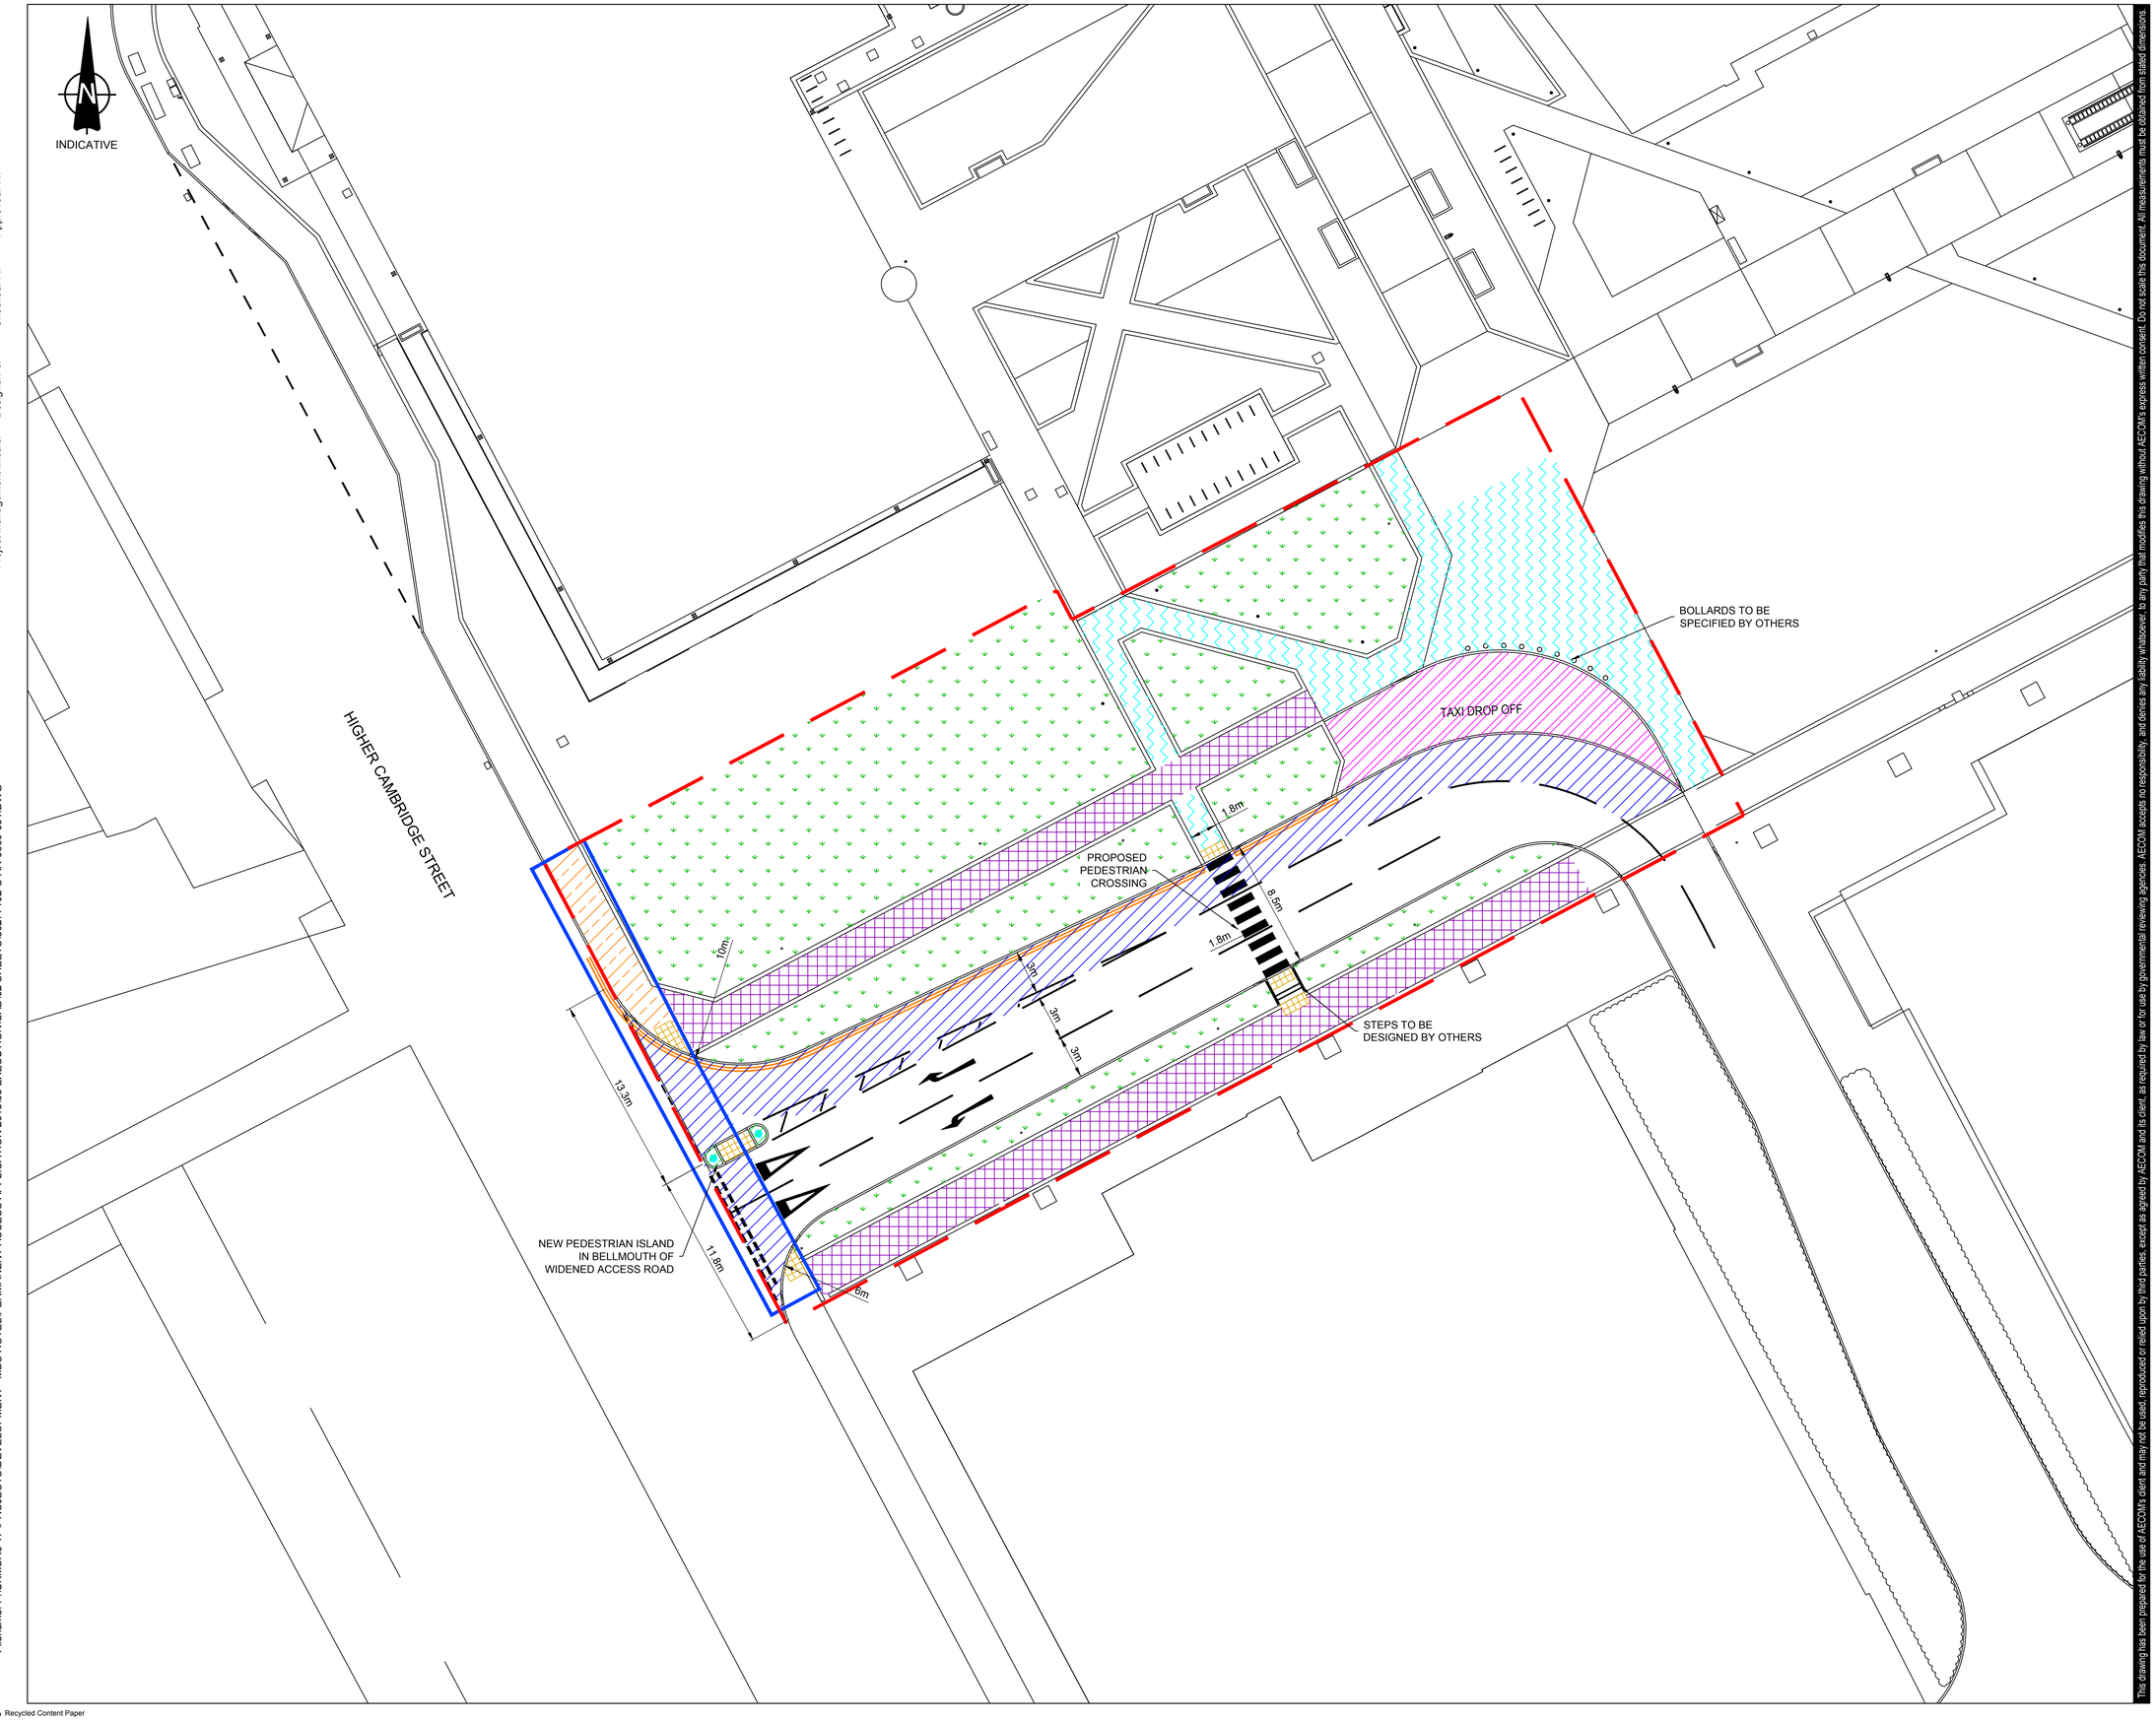

This drawing has been prepared for the use of AECOM's client and may not be used, reproduced or relied upon by third parties, except as agreed by AECOM and its client, as required by law or for use by governmental reviewing agencies. AECOM accepts no responsibility, and denies any liability whatsoever, to any party that modifies this drawing without AECOM's express written consent. Do not scale this document. All measurements must be obtained from stated dimensions.

AECOM

PROJECT

MANCHESTER BUSINESS SCHOOL ACCESS ROAD

CLIENT

BRUNTWOOD

CONSULTANT

AECOM
One New York Street
Manchester, M1 4HD
+44 (0)161.601.1700 tel
+44 (0) 161.601.1799 fax
www.aecom.com

NOTES

1. THIS DRAWING IS TO BE READ IN CONJUNCTION WITH ALL OTHER RELEVANT DRAWINGS, ANY DISCREPANCIES, ERRORS OR OMISSIONS TO BE BROUGHT TO THE ATTENTION OF OVERSEEING ORGANISATION.
2. ALL DIMENSIONS TO BE CHECKED BEFORE COMMENCEMENT OF WORK ON SITE.
3. ALL DIMENSIONS IN METRES UNLESS OTHERWISE STATED.
4. DRAWING BASED ON TOPOGRAPHICAL SURVEY RECEIVED FROM SURVEY SYSTEMS LTD. DRAWING NO: SSL:14561J:200:1:1:TOPO.
5. SITE LAYOUT BASED ON BDP DRAWING: 02(9-) L101_B.

KEY

- SITE BOUNDARY
- S278 BOUNDARY
- PROPOSED CARRIAGEWAY CONSTRUCTION
- PROPOSED CARRIAGEWAY CONSTRUCTION TO BE SPECIFIED BY OTHERS
- PROPOSED FOOTWAY RESURFACING
- PROPOSED FOOTWAY CONSTRUCTION TO BE SPECIFIED BY OTHERS
- EXISTING FOOTWAY TO BE RETAINED
- PROPOSED LANDSCAPING TO BE SPECIFIED BY OTHERS
- PROPOSED TACTILE PAVING
- PROPOSED REFUGE ISLAND
- PROPOSED RETRO REFLECTIVE SELF RIGHTING BOLLARD


0 5 10 m
1:200 @ A1; 1:400 @ A3

ISSUED FOR COMMENT

ISSUE/REVISION

I/R	DATE	DESCRIPTION
-	26/06/2018	FIRST ISSUE

KEY PLAN

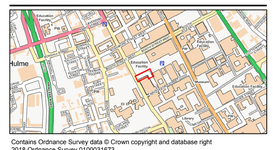

Contains Ordnance Survey data © Crown copyright and database right 2018 Ordnance Survey 0100031673

PROJECT NUMBER

60277102

SHEET TITLE

GENERAL ARRANGEMENT

SHEET NUMBER

60507568-C-AR-0000-001

Recycled Content Paper