


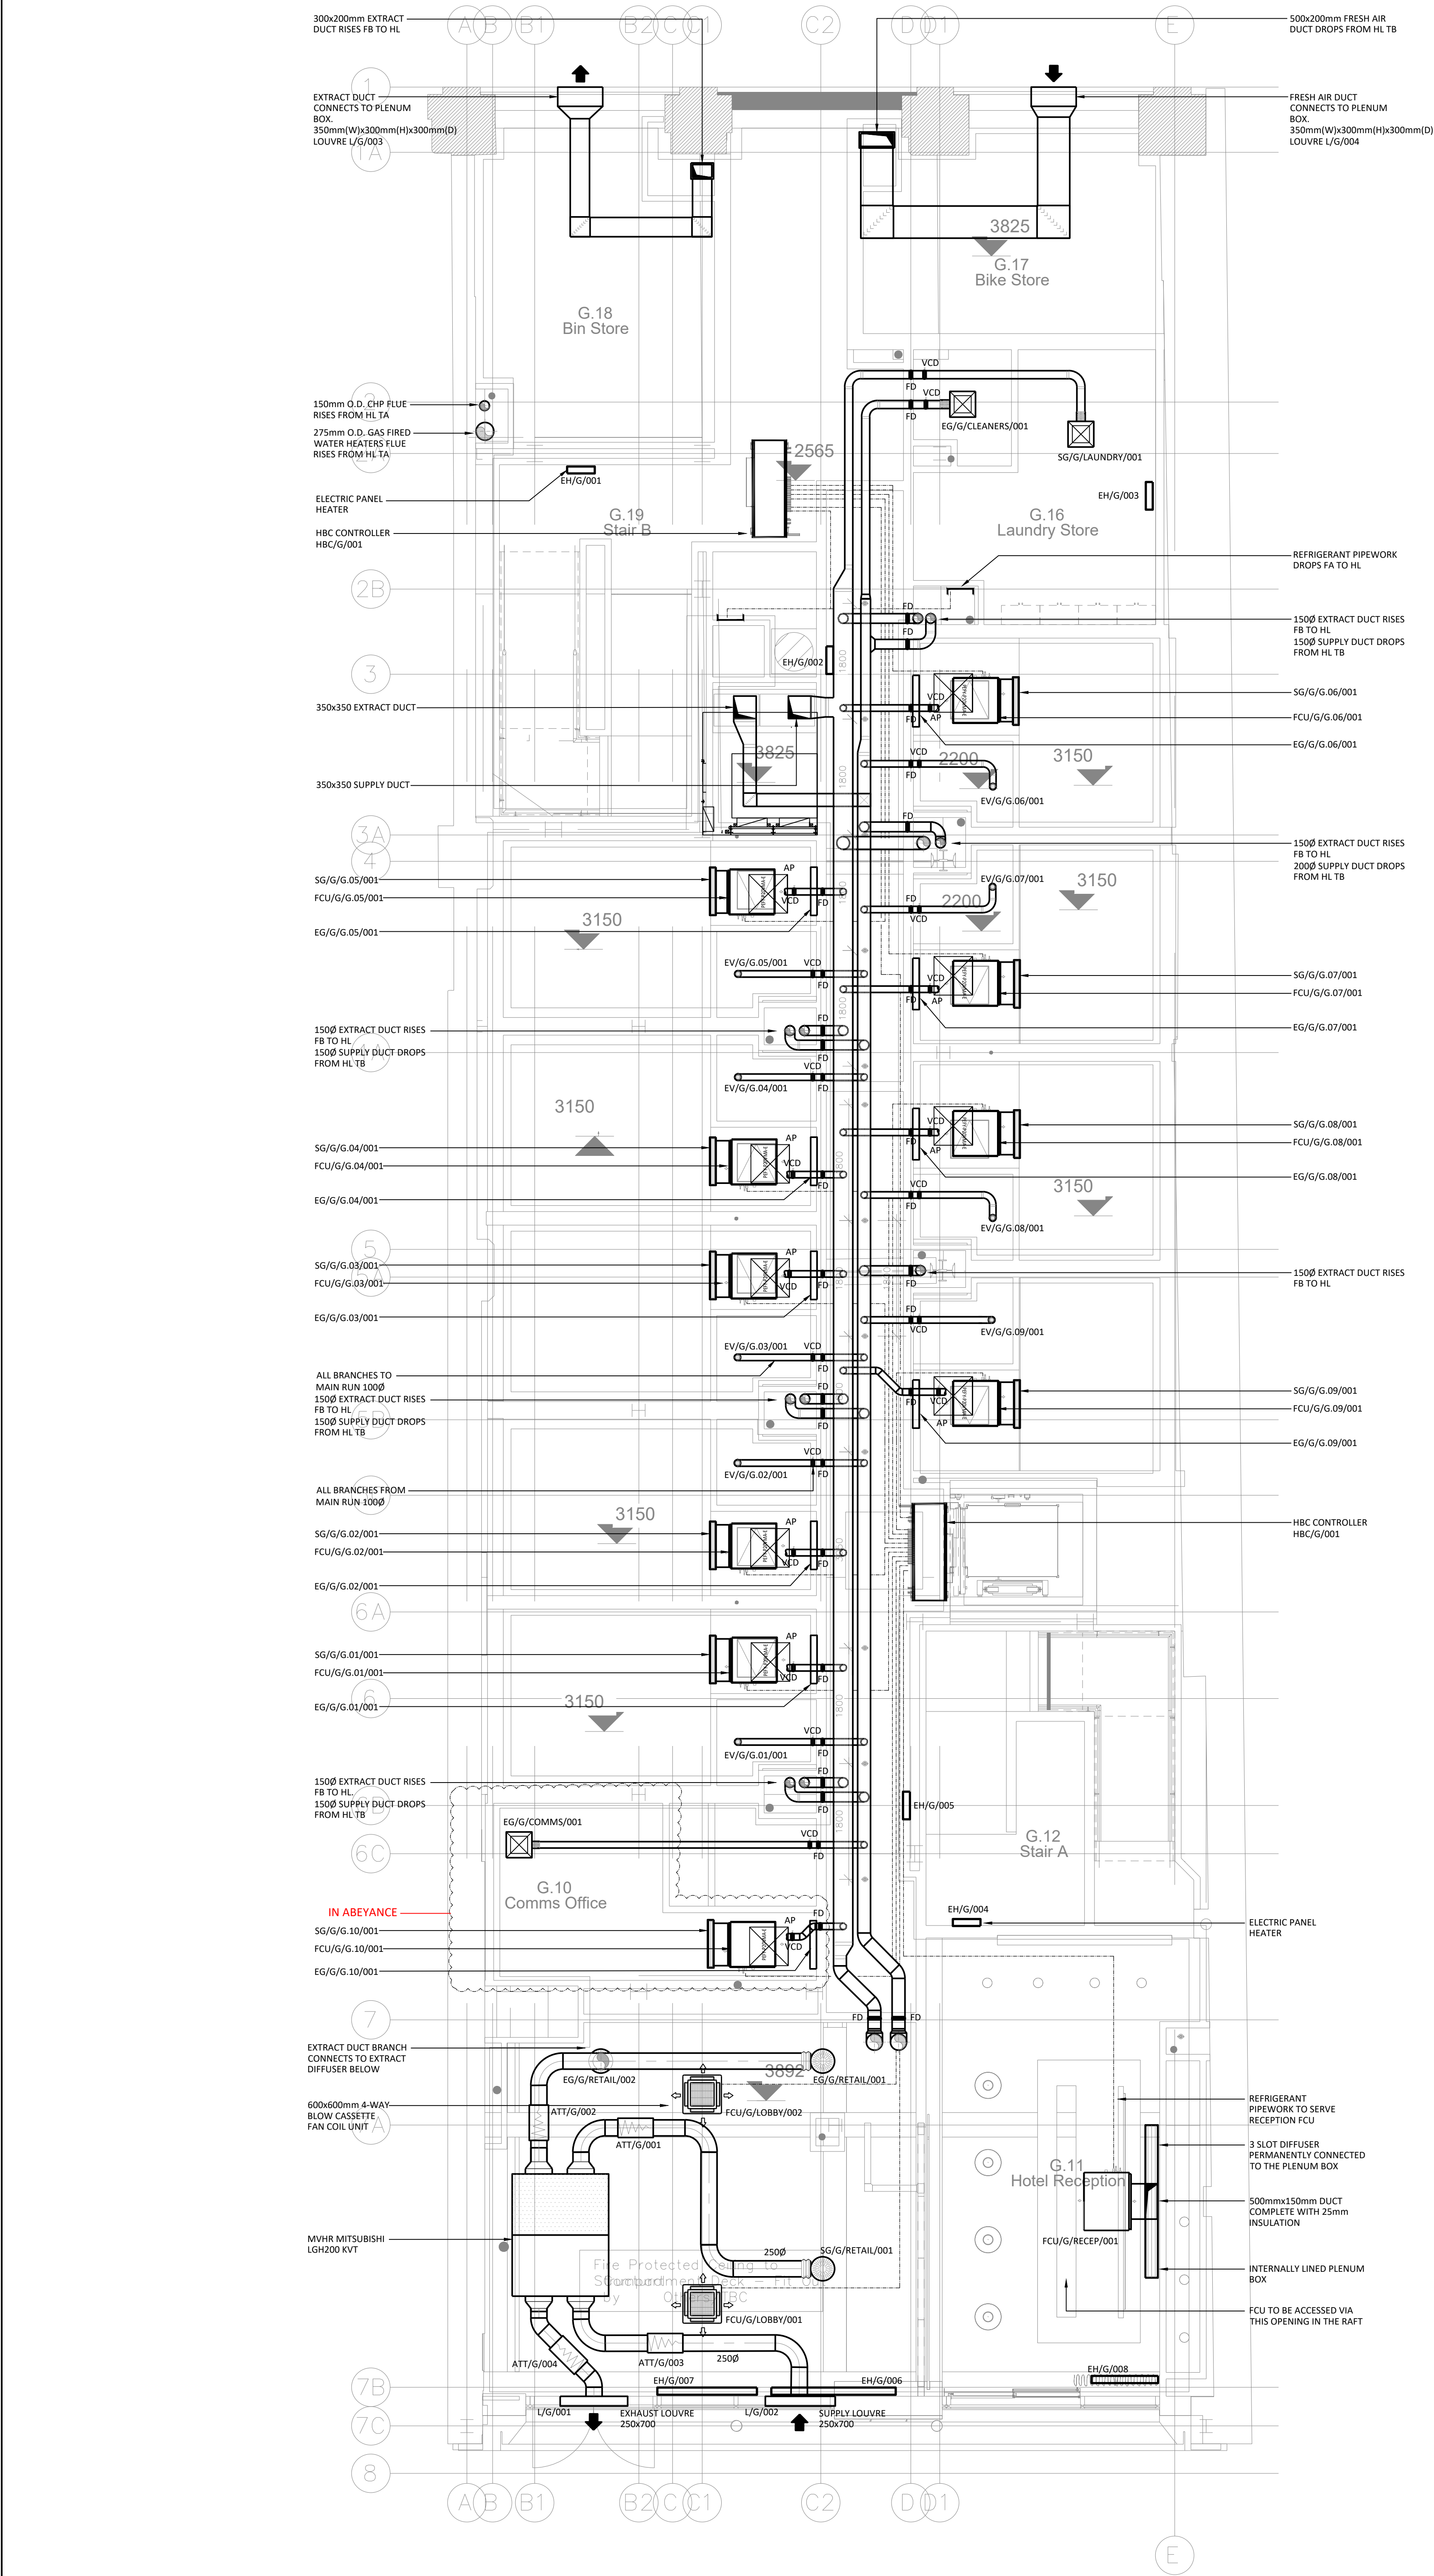

GENERAL NOTE: THIS DRAWING IS TO BE READ IN CONJUNCTION WITH ALL RELEVANT ARCHITECTS, STRUCTURAL ENGINEERS, PSH DRAWINGS AND SPECIFICATIONS. DO NOT SCALE FROM THIS DRAWING. ALL INFORMATION ON THIS DRAWING IS SUBJECT TO SITE DIMENSION CHECKS.			
REV.	DESCRIPTION	DATE	DRAWN/CHECKED/APPD
1	PLANNING DRAFT FINAL LAYOUTS TO BE CONFIRMED	22/09/17	GC EM CC
12	573 PLANNING SUBMISSION	30.07.18	SF EM CC
13	573 PLANNING SUBMISSION UPDATED TO LATEST ARCHITECTS LAYOUTS	03.08.18	SF EM CC
14	573 PLANNING SUBMISSION UPDATED TO LATEST ARCHITECTS LAYOUTS	21.09.18	SF EM CC
T1	STAGE 3 ISSUE	16.11.18	SF EM CC
T2	STAGE 4 TENDER	24-05-19	SF DJ DJ
T3	STAGE 4 TENDER	31-05-19	SF DJ DJ
T4	STAGE 4 TENDER	21-06-19	SF DJ DJ

1. THIS DRAWING IS TO BE READ IN CONJUNCTION WITH ALL RELEVANT ARCHITECTS, STRUCTURAL ENGINEERS, PSH DRAWINGS AND SPECIFICATIONS.
2. ALL INFORMATION AND LAYOUT ON THIS DRAWING IS SUBJECT TO SITE DIMENSION CHECKS. DO NOT SCALE FROM THIS DRAWING.
3. ALL DIMENSIONS ARE IN MILLIMETERS UNLESS NOTED OTHERWISE.
4. ANY DISCREPANCIES BETWEEN DRAWINGS AND SPECIFICATION OR RELATED DOCUMENT, THE ENGINEER SHALL BE NOTIFIED IN WRITING FOR VERIFICATION OF DISCREPANCY.
5. ALL INFORMATION ON LAYOUTS ARE SUBJECT TO DESIGN/DEVELOPMENT.

PSH.

www.pshconsulting.co.uk

London Office
167-169 Great Portland Street,
London, W1W 5PF
T. 0203 039 3840
E. info@pshconsulting.co.uk

Wokingham Office
6 Alexandra Court, Wokingham
Berkshire, RG40 2SL
T. 0118 977 4747
E. info@pshconsulting.co.uk

STATUS: **STAGE 4 TENDER**

CLIENT: **HEETON HOLDINGS LTD**

PROJECT TITLE: **MANCHESTER
28-30 OLDHAM STREET**

DRAWING TITLE: **GROUND FLOOR
PROPOSED
VENTILATION**

DATE: JUL'17	SCALE: 1:50@A1	DRAWN: SF	CHECKED: EM	APPROVED: AH
PROJECT No: 2956		DRAWING No: MV-G01		REVISION: T4