






EXISTING LAYOUT
SCALE 1:100

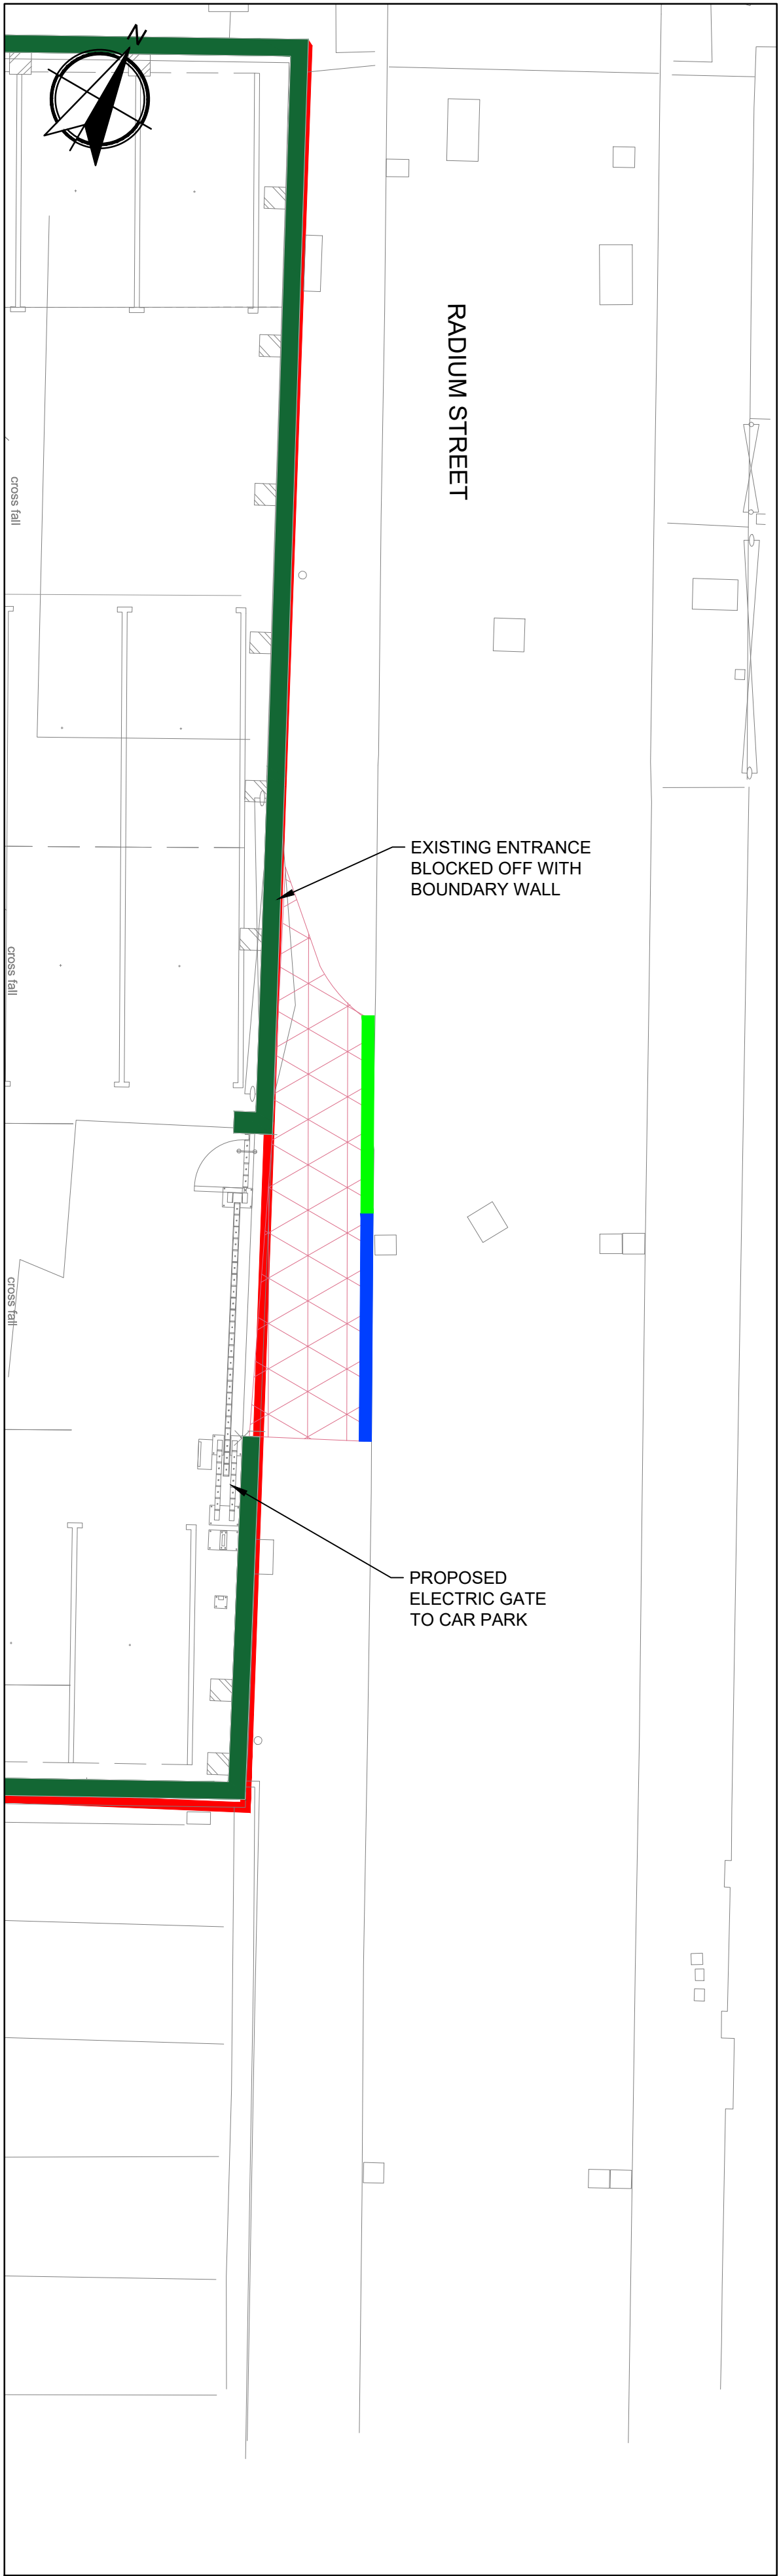


PROPOSED ALTERATIONS LAYOUT
SCALE 1:100

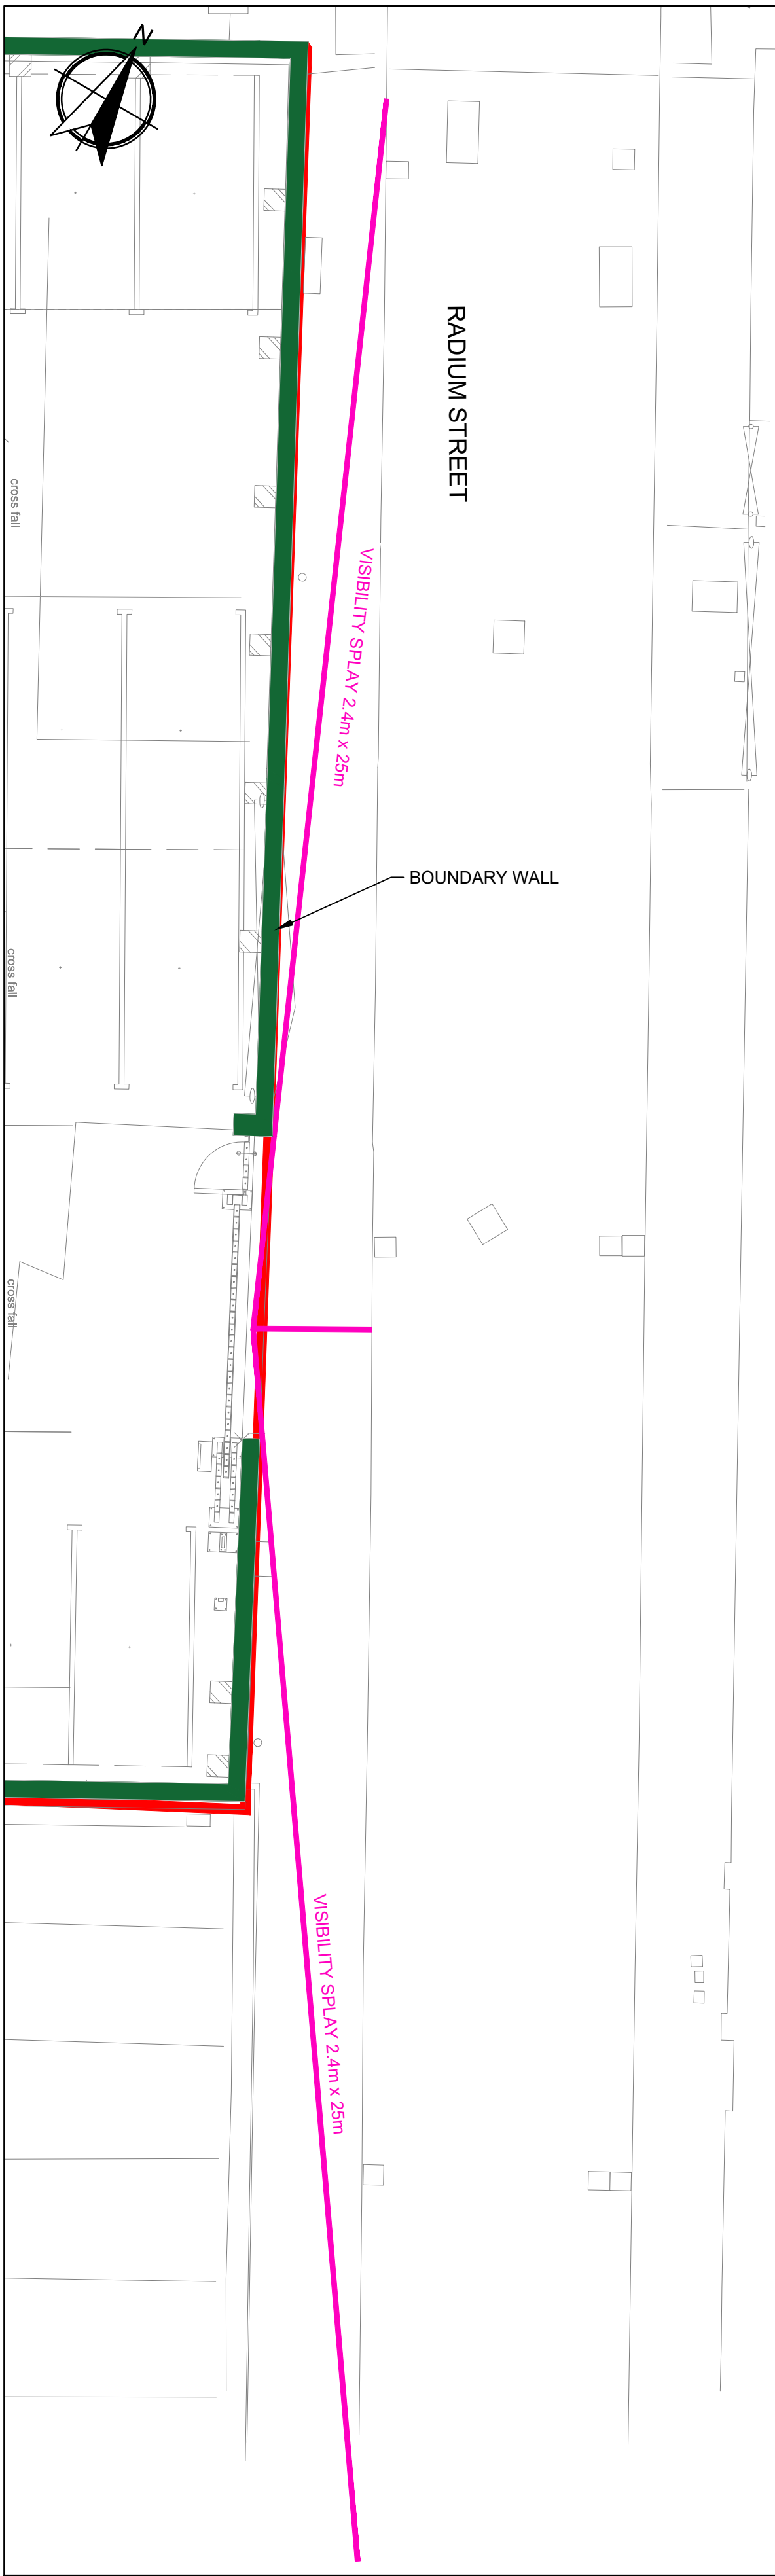


SIGHTLINES & VISIBILITY
SCALE 1:100

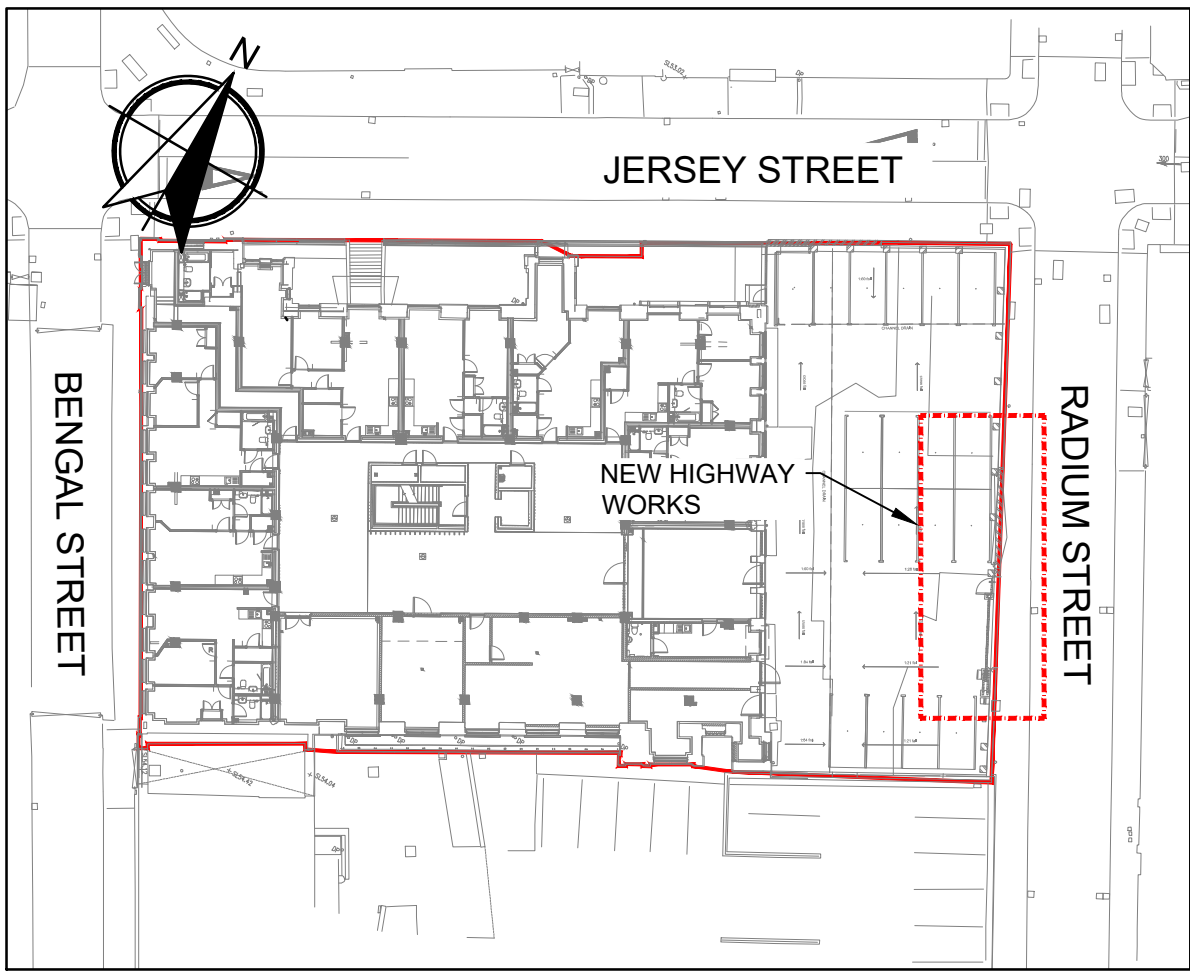

KEY PLAN
SCALE 1:500

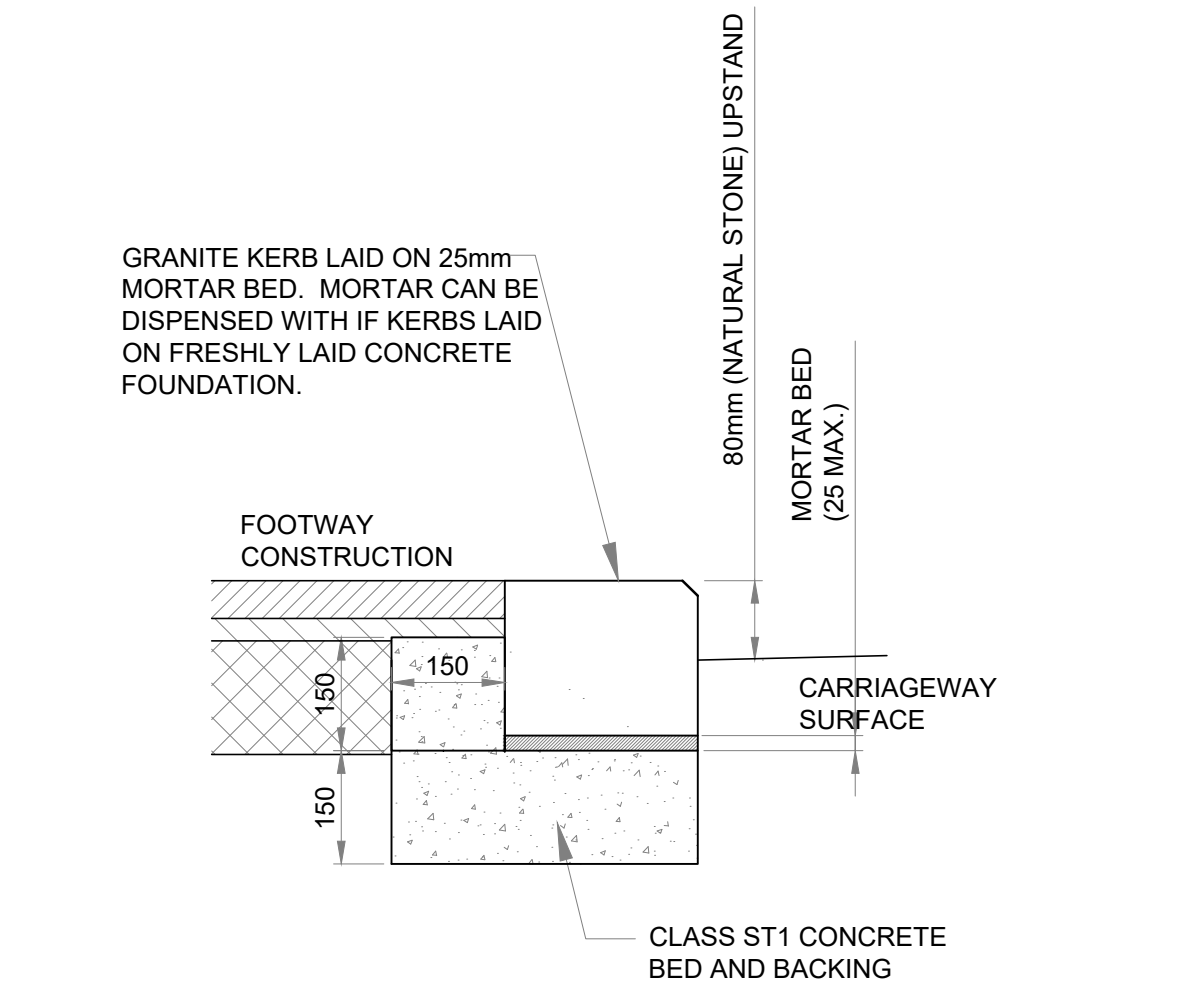

UPSTAND KERB
SCALE 1:10

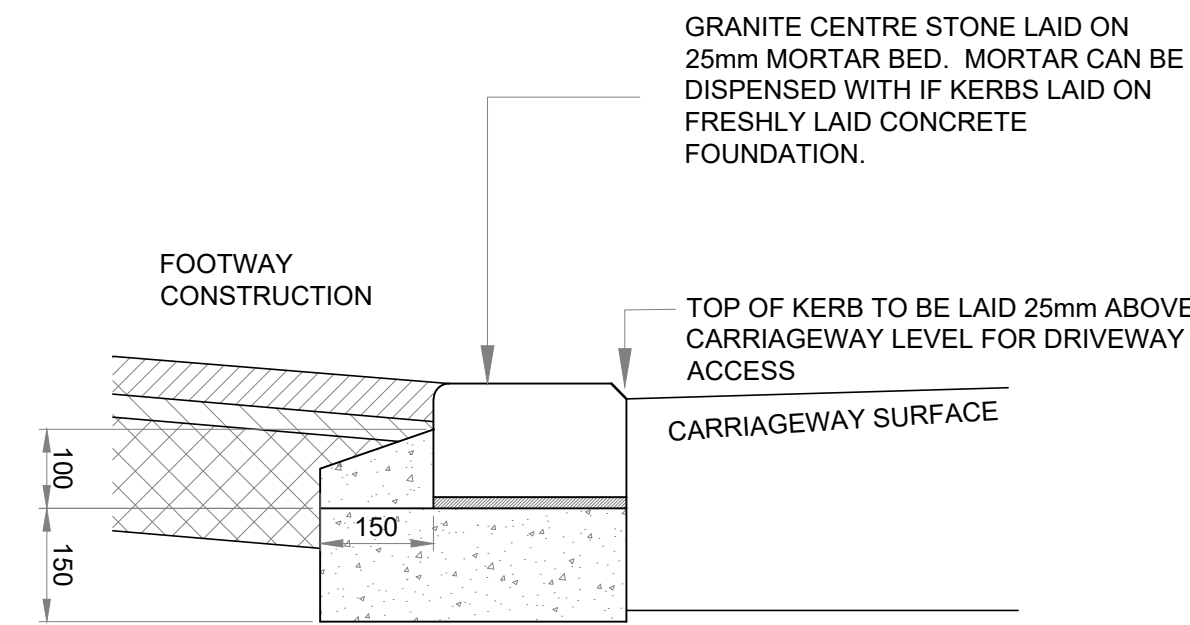

DROP KERB
SCALE 1:10

GENERAL NOTES

1. DRAWINGS ARE TO BE READ IN CONJUNCTION WITH ALL RELEVANT SPECIFICATIONS, ENGINEERS, ARCHITECTS & SERVICES DRAWINGS, INCLUDING APPROVED BUILDERS WORK DRAWINGS. CONTRACTOR TO NOTIFY ENGINEER OF DISCREPANCIES BETWEEN STRUCTURAL DRAWINGS AND SPECIFICATIONS OR OTHER DRAWINGS.
2. ALL DIMENSIONS ARE IN MILLIMETRES UNLESS NOTED OTHERWISE.
3. DO NOT SCALE FROM THIS DRAWING. WORK TO DIMENSIONS OR CO-ORDINATES PROVIDED. ALL LEVELS ARE IN METRES AND ALL DIMENSIONS ARE IN MILLIMETRES, UNLESS OTHERWISE NOTED. ANY AMBIGUITIES, OMISSIONS AND ERRORS ON DRAWINGSC, SHALL BE BROUGHT TO THE ENGINEERS ATTENTION IMMEDIATELY.
4. VISIBILITY SPY LENGTHS SET AT 25m FOR A 20MPH ZONE, BASED OFF GUIDANCE BY DfT 'MANUAL FOR STREETS' TABLE 7.1.

KERBING KEY

- GRANITE UPSTAND KERB (TO MATCH EXISTING)
- GRANITE DROP KERB (TO MATCH EXISTING)

SURFACING KEY

- ### STONE PAVING
- GRANITE PAVING - TO LANDSCAPE ARCHITECTS SPECIFICATION)
 - 30mm THICK HIGH STRENGTH MORTAR BED (4:1 SAND/CEMENT)
 - 180mm UNREINFORCED C32/40 CONCRETE SLAB
 - 225mm THK TYPE 1 GRANULAR SUB BASE MATERIAL TO CLAUSE 803 OF THE SPECIFICATION FOR HIGHWAY WORKS

P1	29.11.19	AS	PG	PRELIMINARY ISSUE
No	DATE	DRAWN	REV'D ENG.	AMENDMENT

STATUS	PURPOSE OF ISSUE
S2	FOR INFORMATION

COPYRIGHT:
The concepts and the information contained in this document are the copyright of Scott Hughes Design Ltd. Use or copying of the document in whole or in part without written permission of Scott Hughes Design Ltd. constitutes and infringement of copyright.

Scott Hughes Design Ltd.
The Flint Glass Works,
64 Jersey Street,
Manchester M4 6JW
t. 0161 605 0831
f. 0161 605 0832
e.mail@scotthughesdesign.co.uk
Reg No. 4899745

CLIENT	ERIC WRIGHT
PROJECT	NEW LITTLE MILL
DRAFTER	JS
ENGINEER	PG

TITLE	S278 HIGHWAY WORKS
SCALE	AS NOTED
SHEET	A1
DRAWING No	3346-SHD-00-ZZ-C-0300
REV	P1