


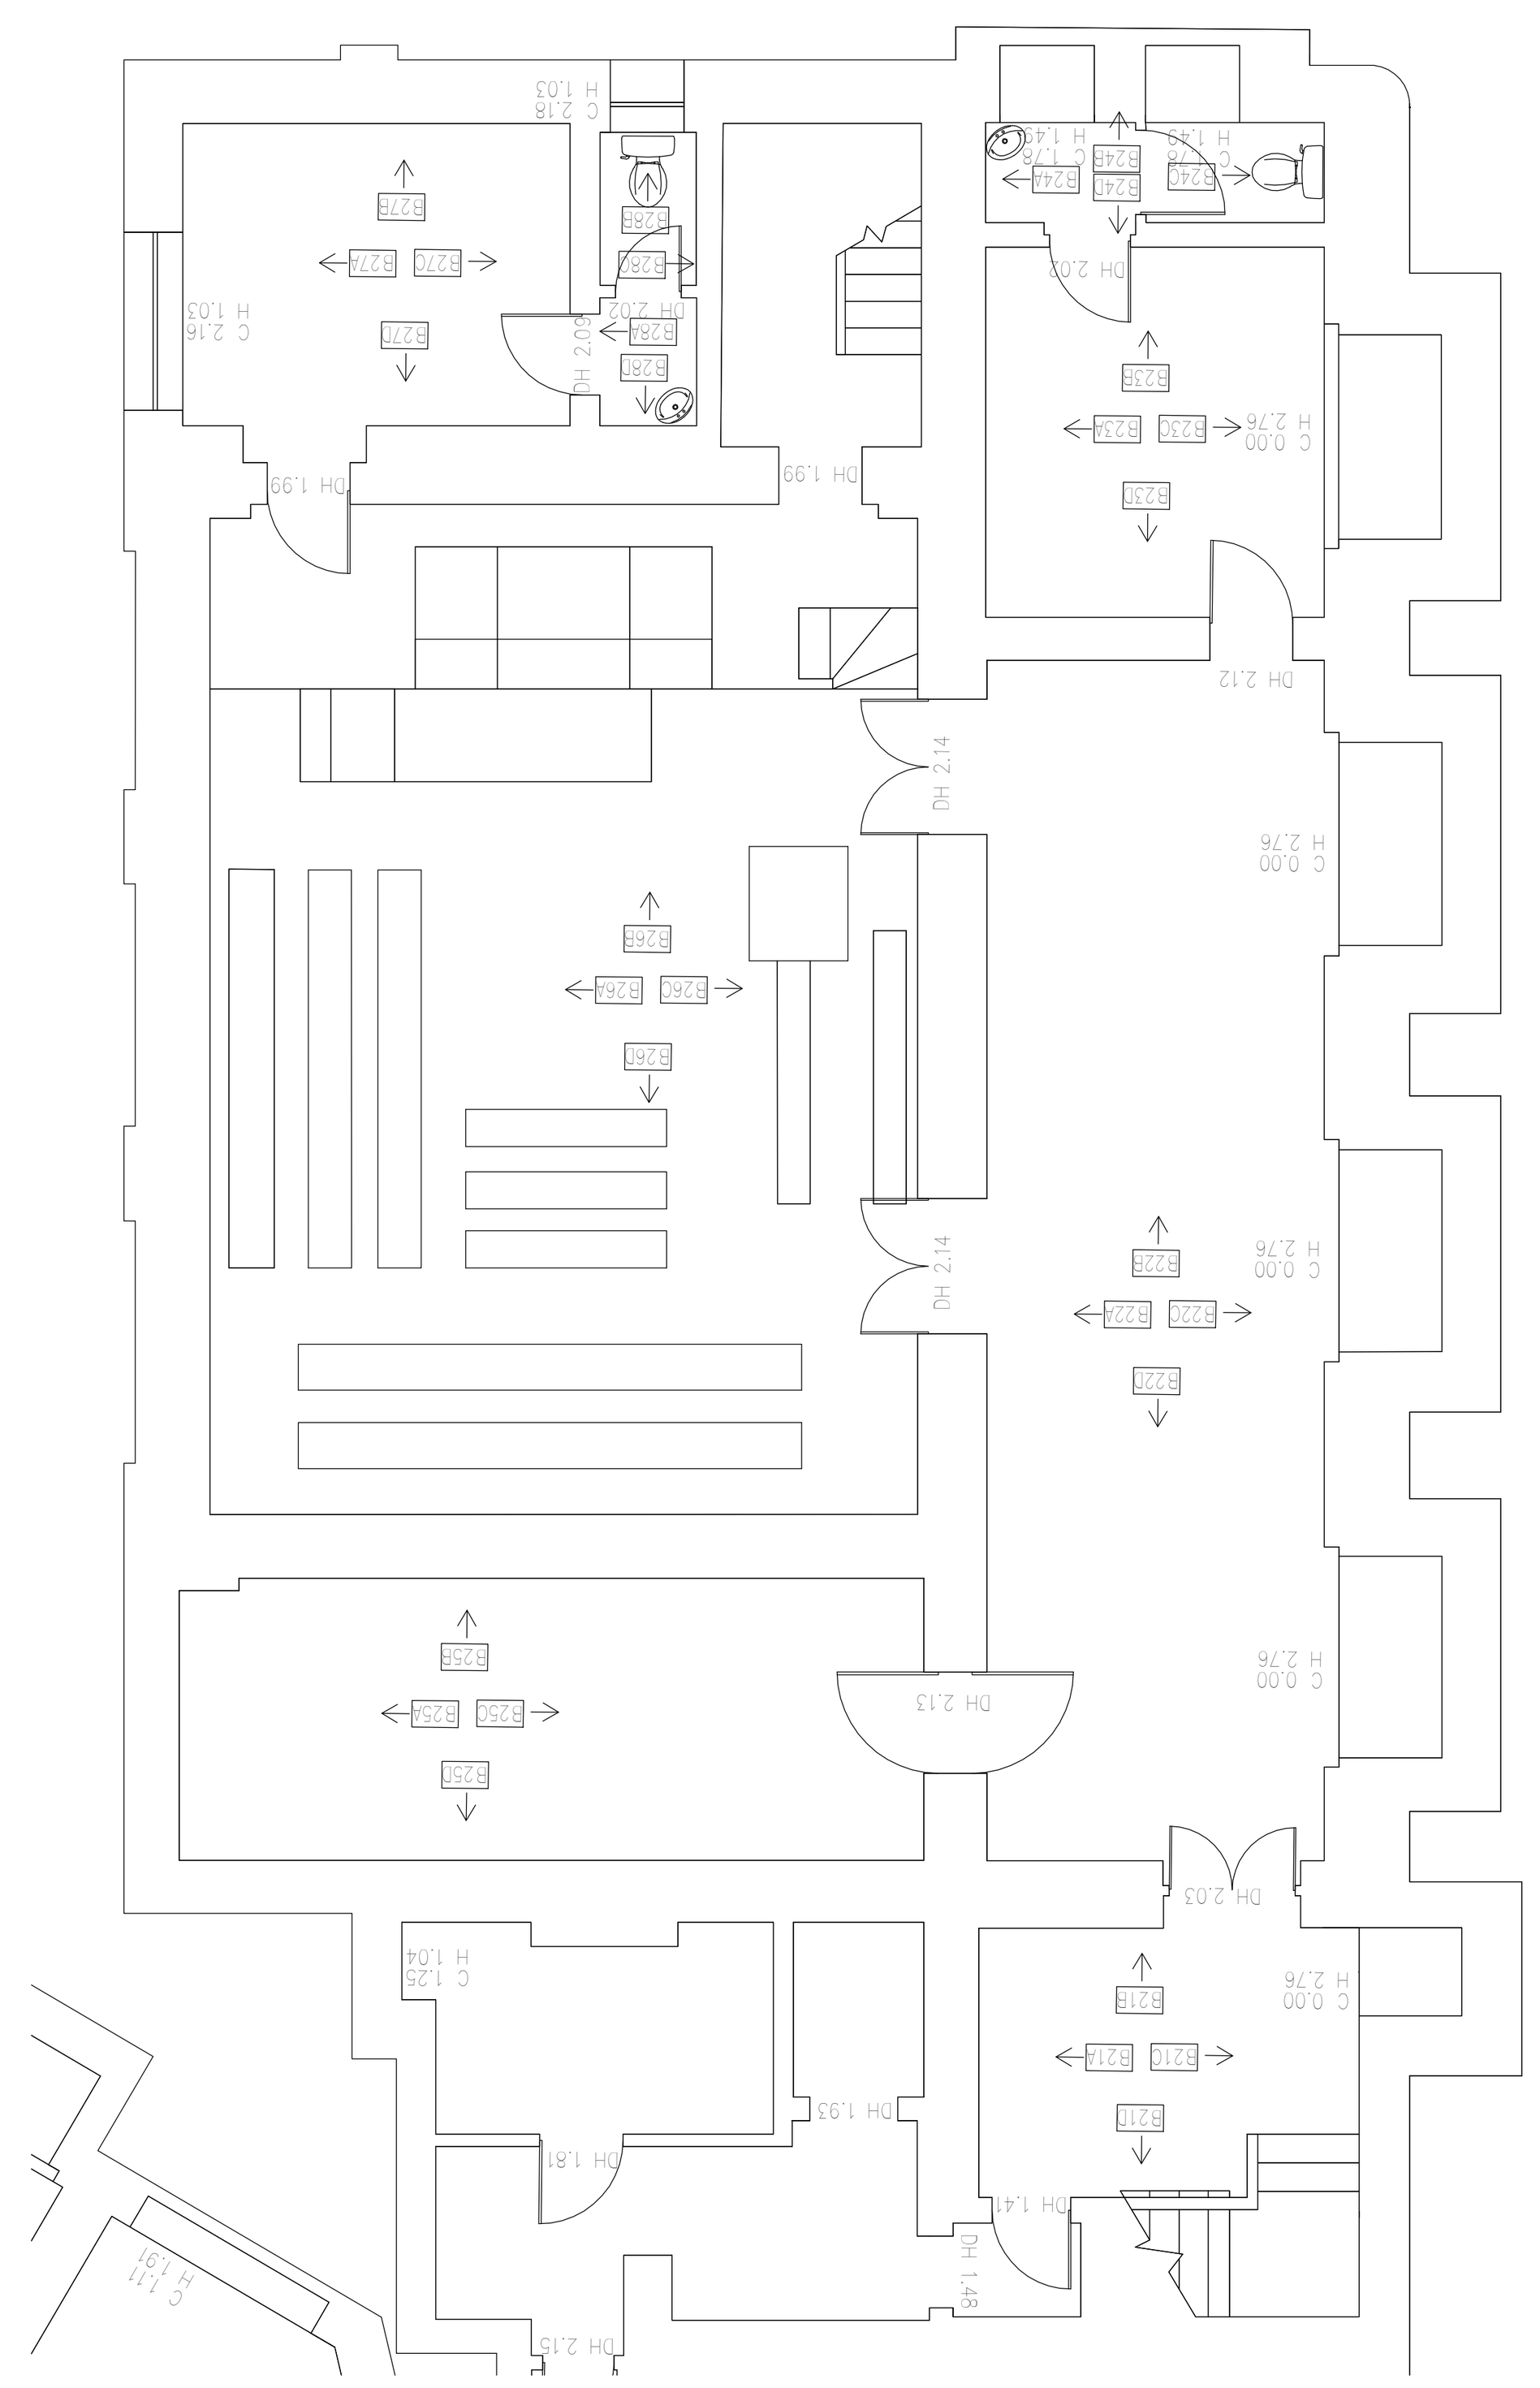

1
D805_A


Existing Coroner's Court - BF - Key Plan
1 : 100

Standard notes

1. Do not scale this drawing.
2. All dimensions must be checked on site and any discrepancies verified with the architect.
3. Unless shown otherwise, all dimensions are to structural surfaces.

This is not a construction drawing, it is unsuitable for the purpose of construction and must on no account be used as such.

Drawing notes

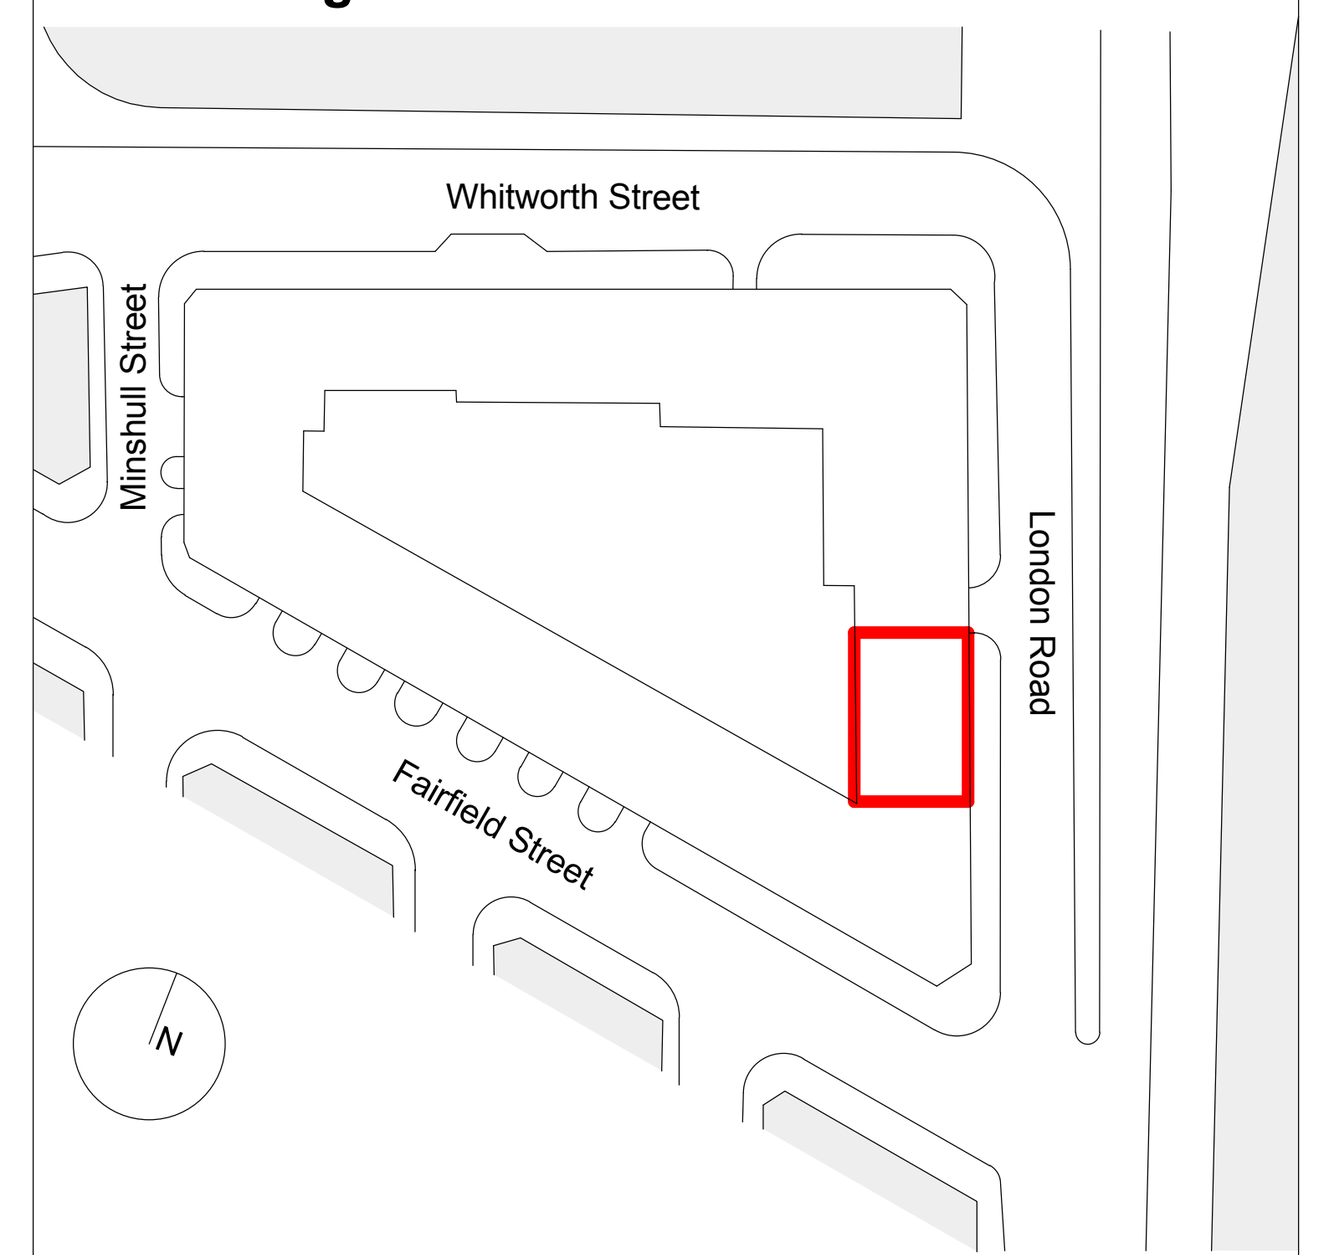

Revisions

REV	DATE	DESCRIPTION	INITIALS
1	13.04.17	Client sign off issue (8 series)	GH
2	21.04.17	ISSUED FOR PLANNING	GH

0 5m
1m 2m 3m 4m

London Road Fire Station
Preliminary

Date
21/04/17

Drawing number
3336 - D805_A

Client
Allied London Fire Station Ltd.

Author
BW/DK

Project address
London Road,
Manchester

Checked
GH

File location
C:\Revit Local\3336_London Rd Firestation_R15_CENTRAL_gillian.harrison.rvt

Scale
1 : 100

Drawing
Coroner's Court - Existing Basement

Revision
P2

Levitt Bernstein
levittbernstein.co.uk

London
1 Kingsland Passage
London E8 2BB
+44 (0)20 7275 7676

Manchester
3rd Floor HQ Building
2 Atherton Street
Manchester M3 3GS
+44 (0)161 669 8740