

ROOF PLAN KEY



27-01

Roof Type 27-01
Ballasted / Walkable Maintenance Roof Area



27-03

Roof Type 27-03
Paving on slab support pedestals



27-05

Roof Type 27-05
Warm Roof Build-Up
(Typically to Lift Overruns & Roof Access Hatches)



27-07

Roof Type 27-07
DPC pressed metal capping with 50mm projections
(Colour: RAL 7016) on DPC on galvanised tray
fixed to parapet / concrete upstands

NOTES:


- Refer to drawing 16042-41000 for Roof Types

- All materials to be installed in strict accordance with manufacturer's recommendations / details / specification

- Roof to achieve an area average weighted U value of 0.1W/m2K

- REFER TO STRUCTURAL ENGINEERS INFORMATION FOR STRUCTURAL DETAILS / SPECIFICATION

- REFER TO TUV SUD INFORMATION FOR DRAINAGE DETAILS / SPECIFICATION

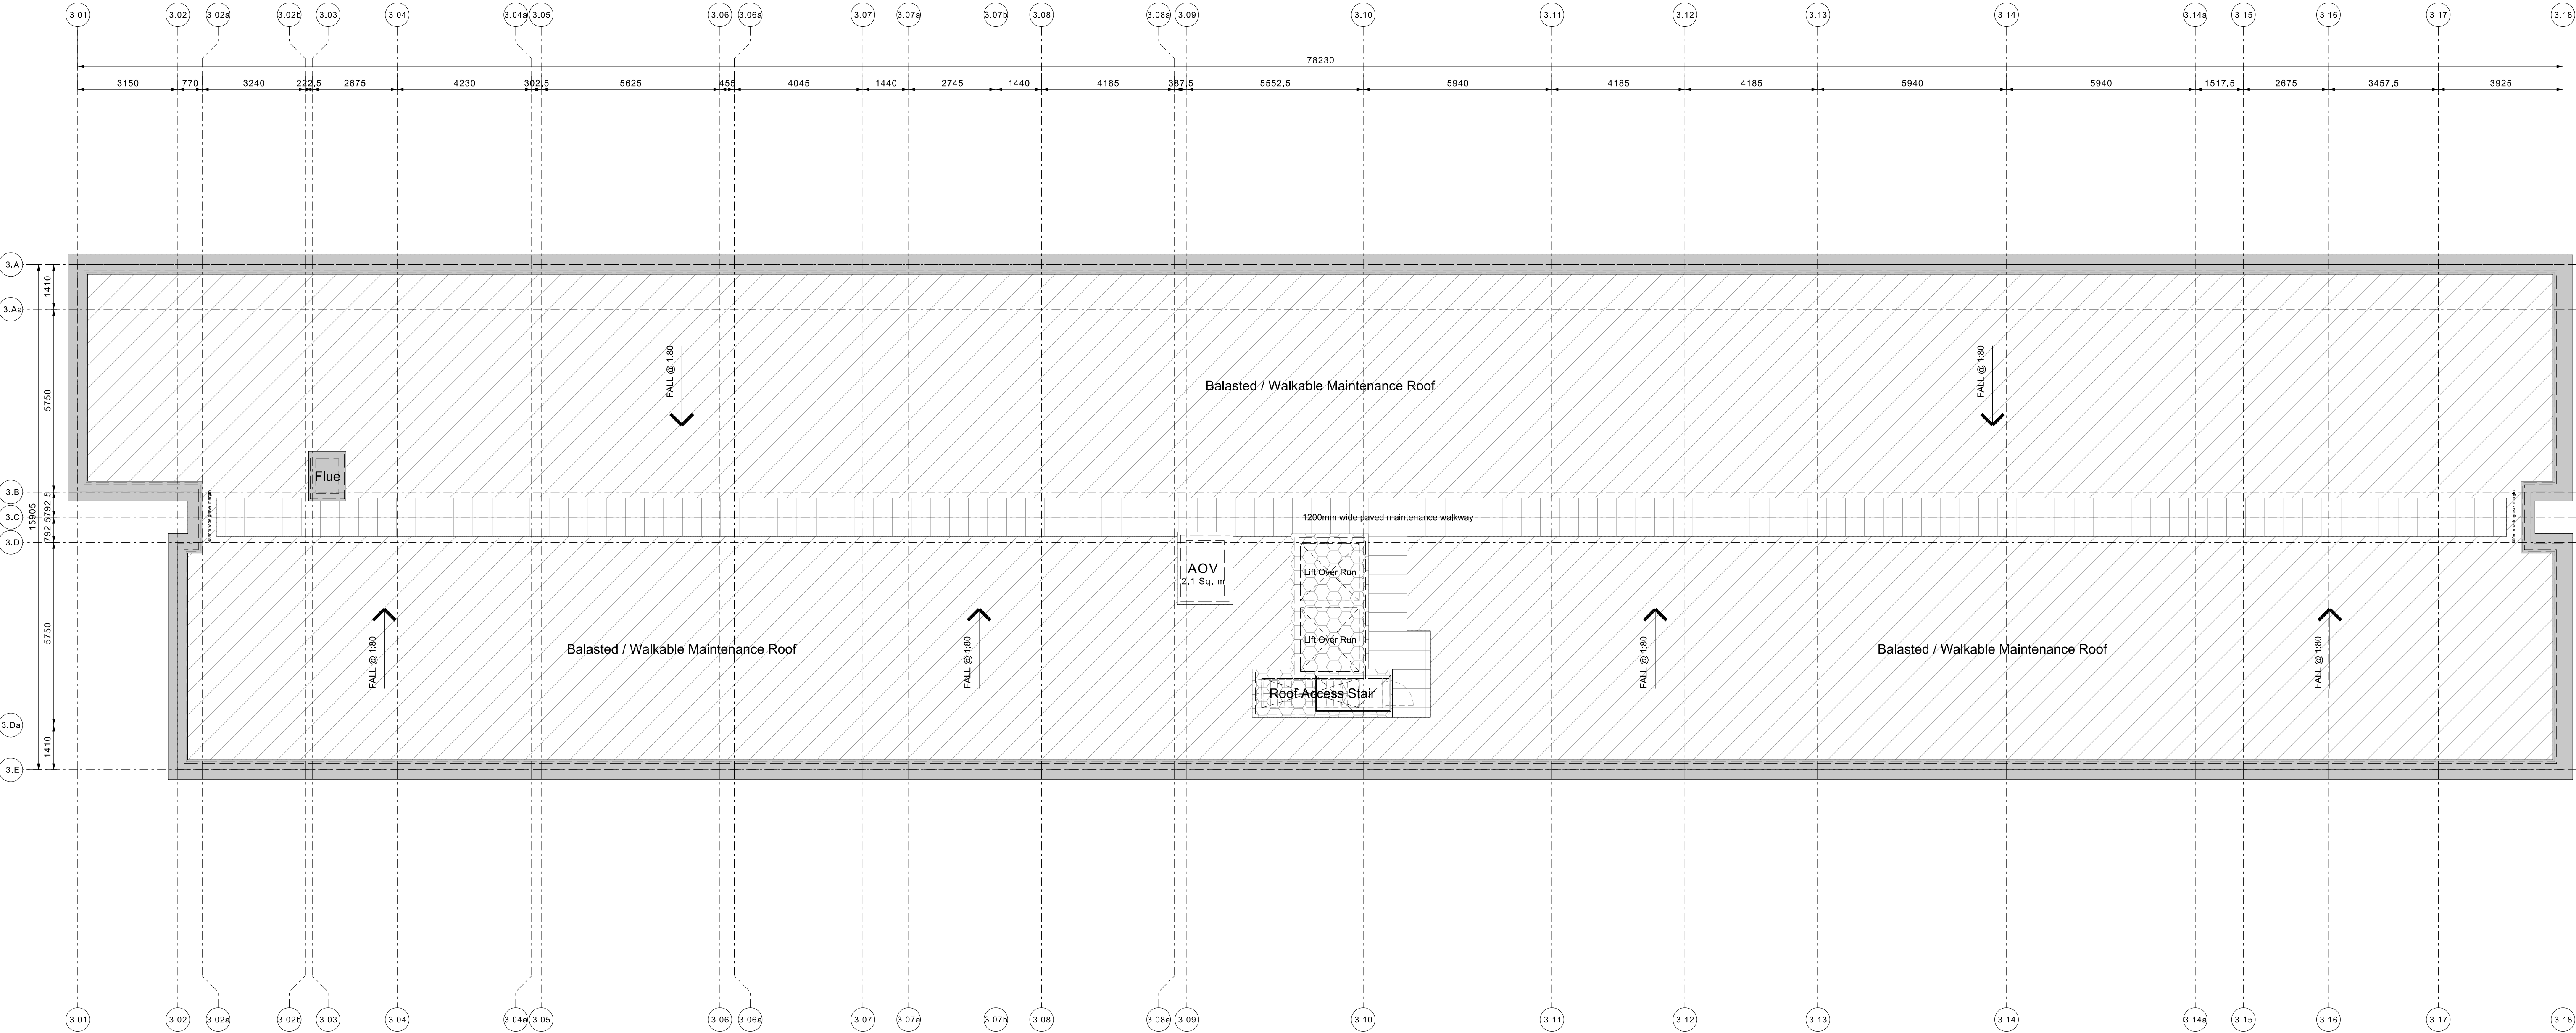

P3018.01 Block 3 - Roof GA Plan 1:100@A1