


FIRST FLOOR EXISTING LAYOUT

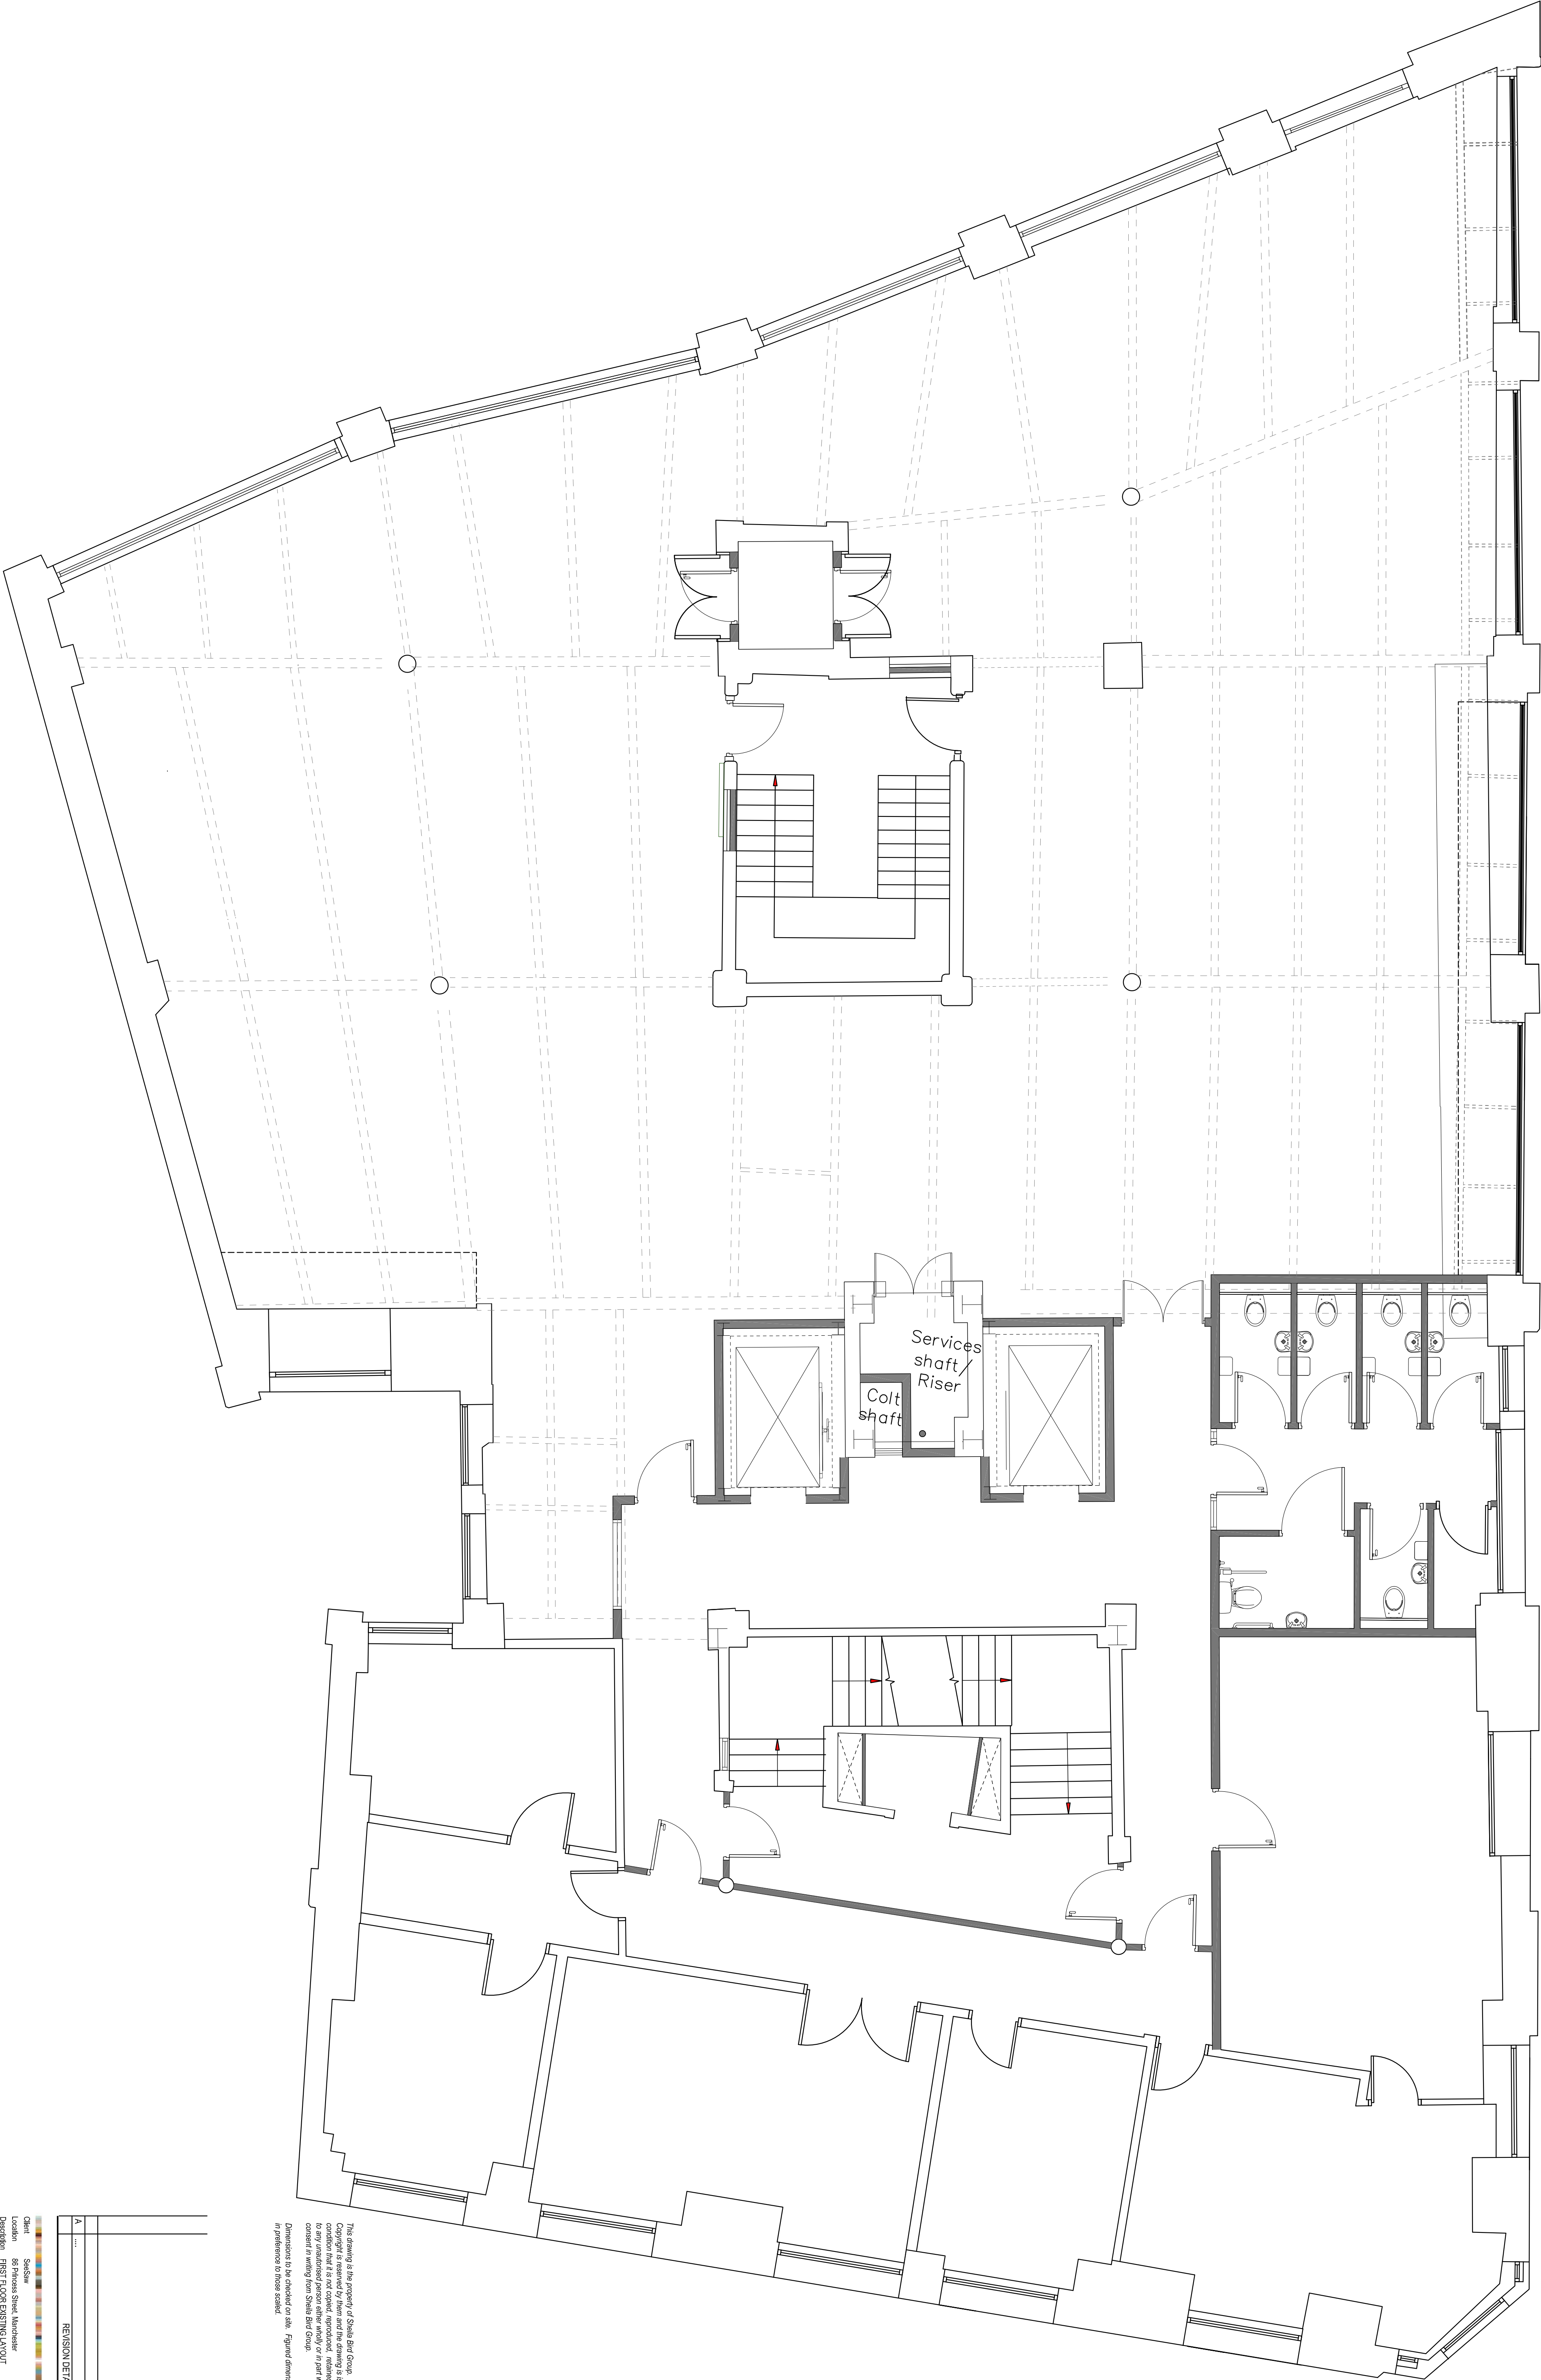

This drawing is the property of Sheila Bird Group.
Dimensions to be checked on site. Figure dimensions to be taken in preference to those scaled.



REVISION DETAILS		DATE
A	...	...
Description	FIRST FLOOR EXISTING LAYOUT	
Date	13-09-19	
Scale	1:50 @ A1	Rev
Dwg No.	3795-F02-000	...

(0161) 522 0832 ●
c@sheilabird.com ●
www.sheilabird.com ●