

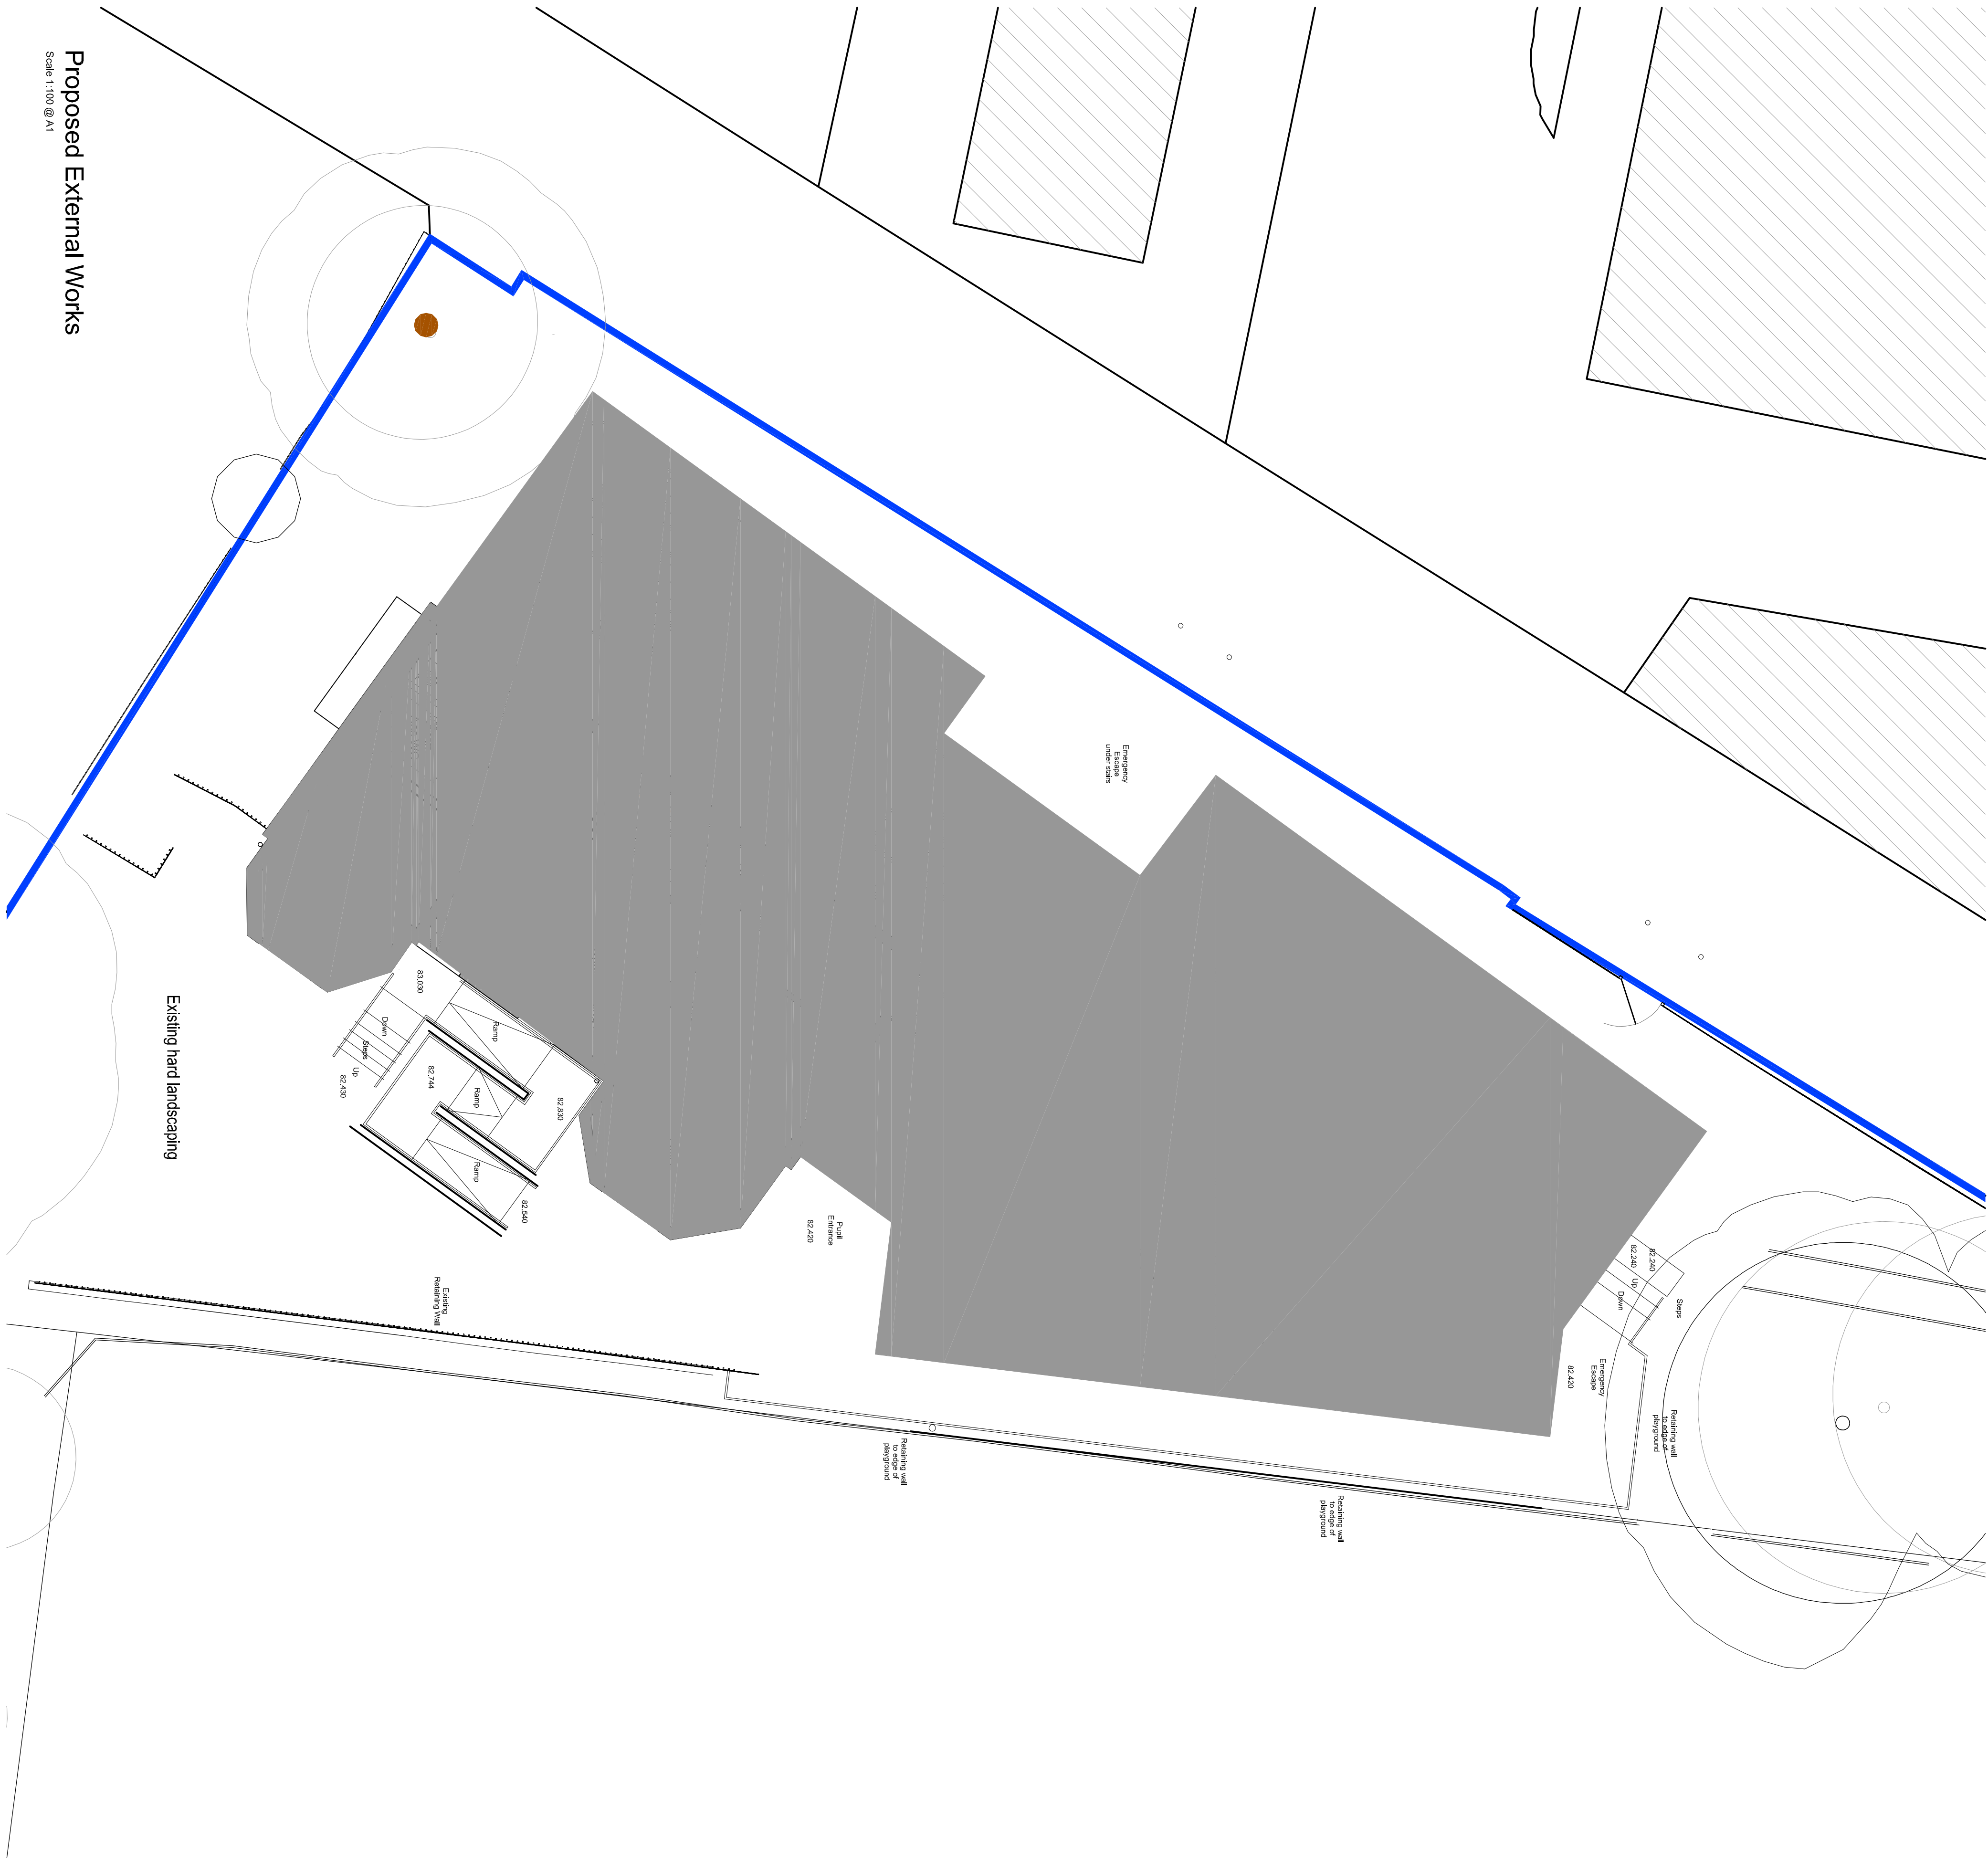


Notes

THIS DRAWING READ IN CONJUNCTION WITH :

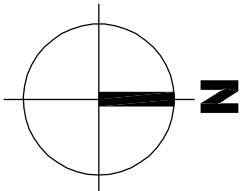

Existing Playground

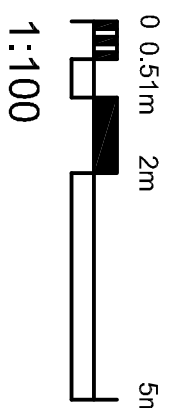

Rev	Description	Date	Dr by	App by
original by ASN		date created 24.10.19		Approved by SB

AHR Building Consultancy Ltd
5th Floor
55 Princess Street
Manchester
M2 4EW
United Kingdom

T +44(0)161 8287900
E manchester@ahr-global.com
www.ahr-global.com

King David High School

Replacement Girls Yavneh building

Proposed External Works

project number	scale	@A1
2015.00871.006	1:100	
drawing number	rev	
20.003		issue status
		Planning

notified immediately of any discrepancy. This drawing is copyright and remains the property of AHR.