



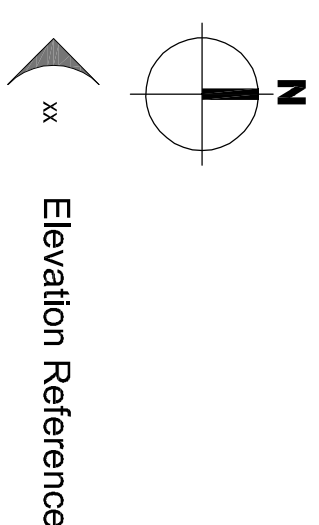


Elevation Reference

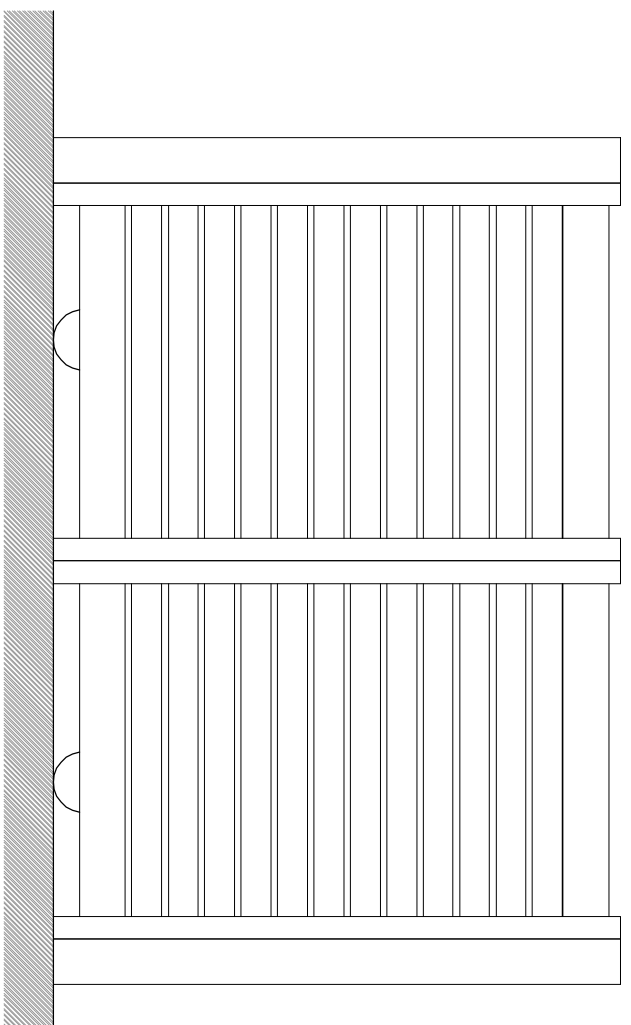

New Bin Store Elevation 1


Scale 1:20 @ A1

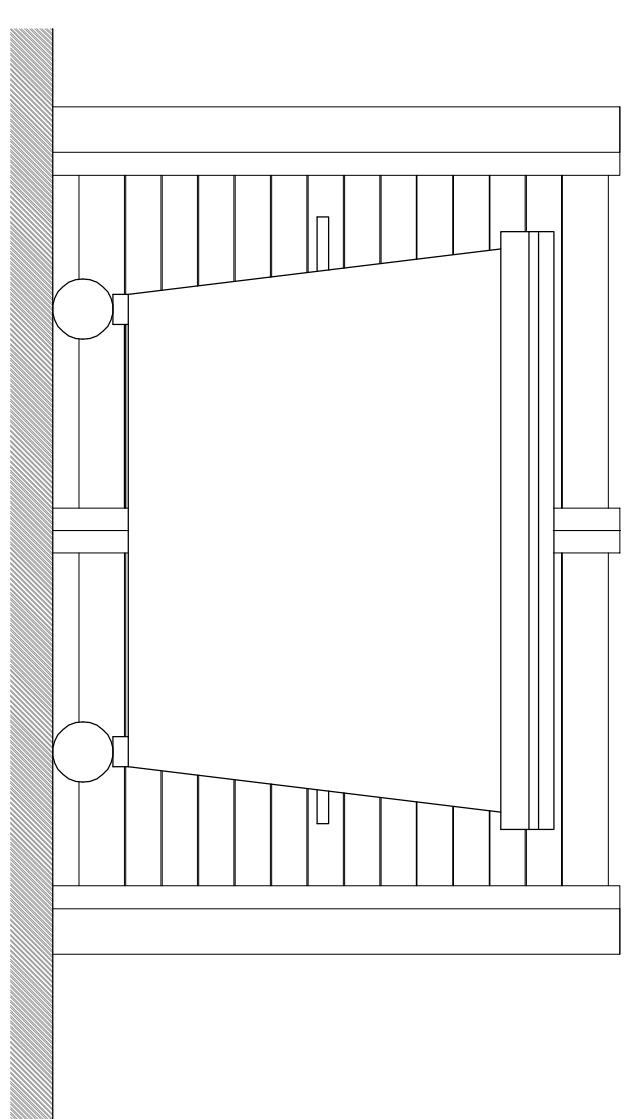

New Bin Store Elevation 02


Scale 1:20 @ A

Proposed Bin Component:
2240 long x 1480 wide x 1500 High Gray Flat Nomanadite
screen secured on a concrete base to structural engineers
details,
Finish in Black

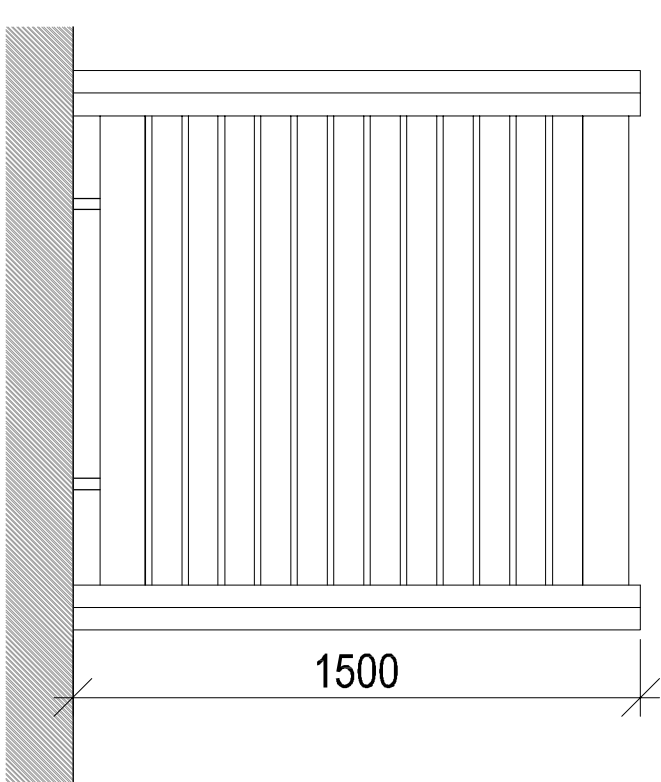


New Bin Store Elevation 02

Scale 1:20 @ A

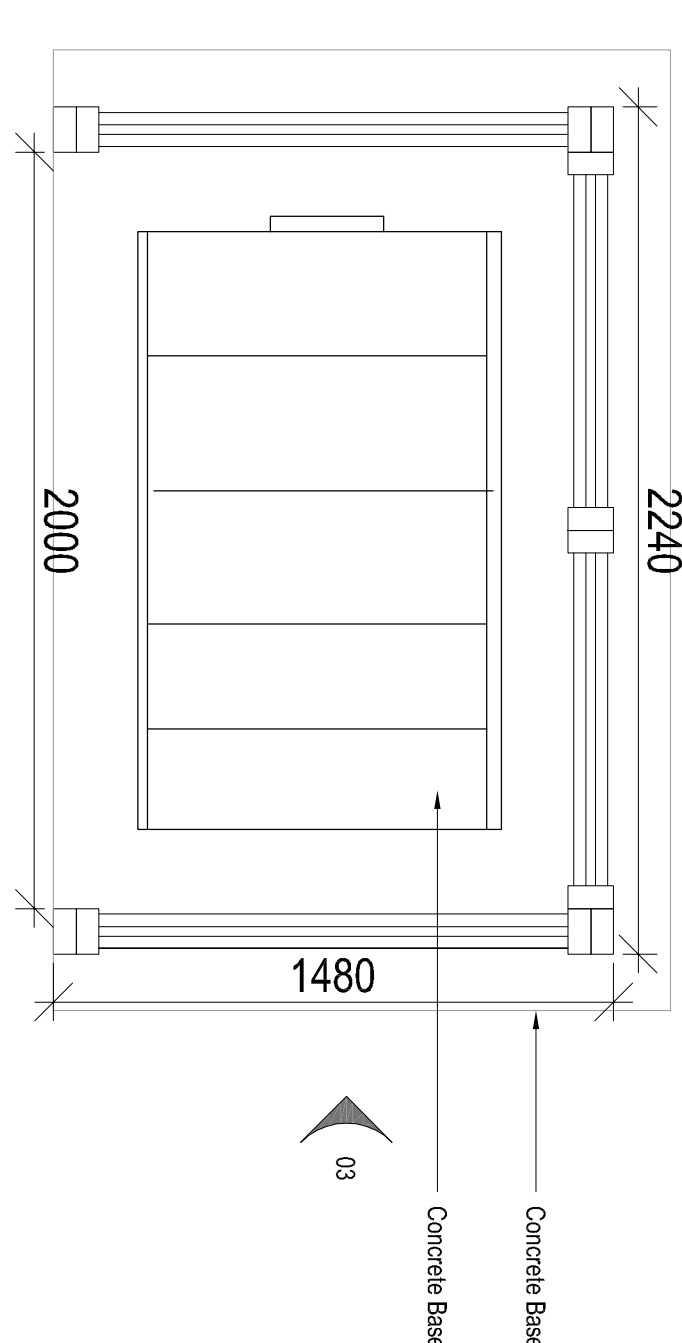


New Bin Store Plan

Scale 1:20 @ A1

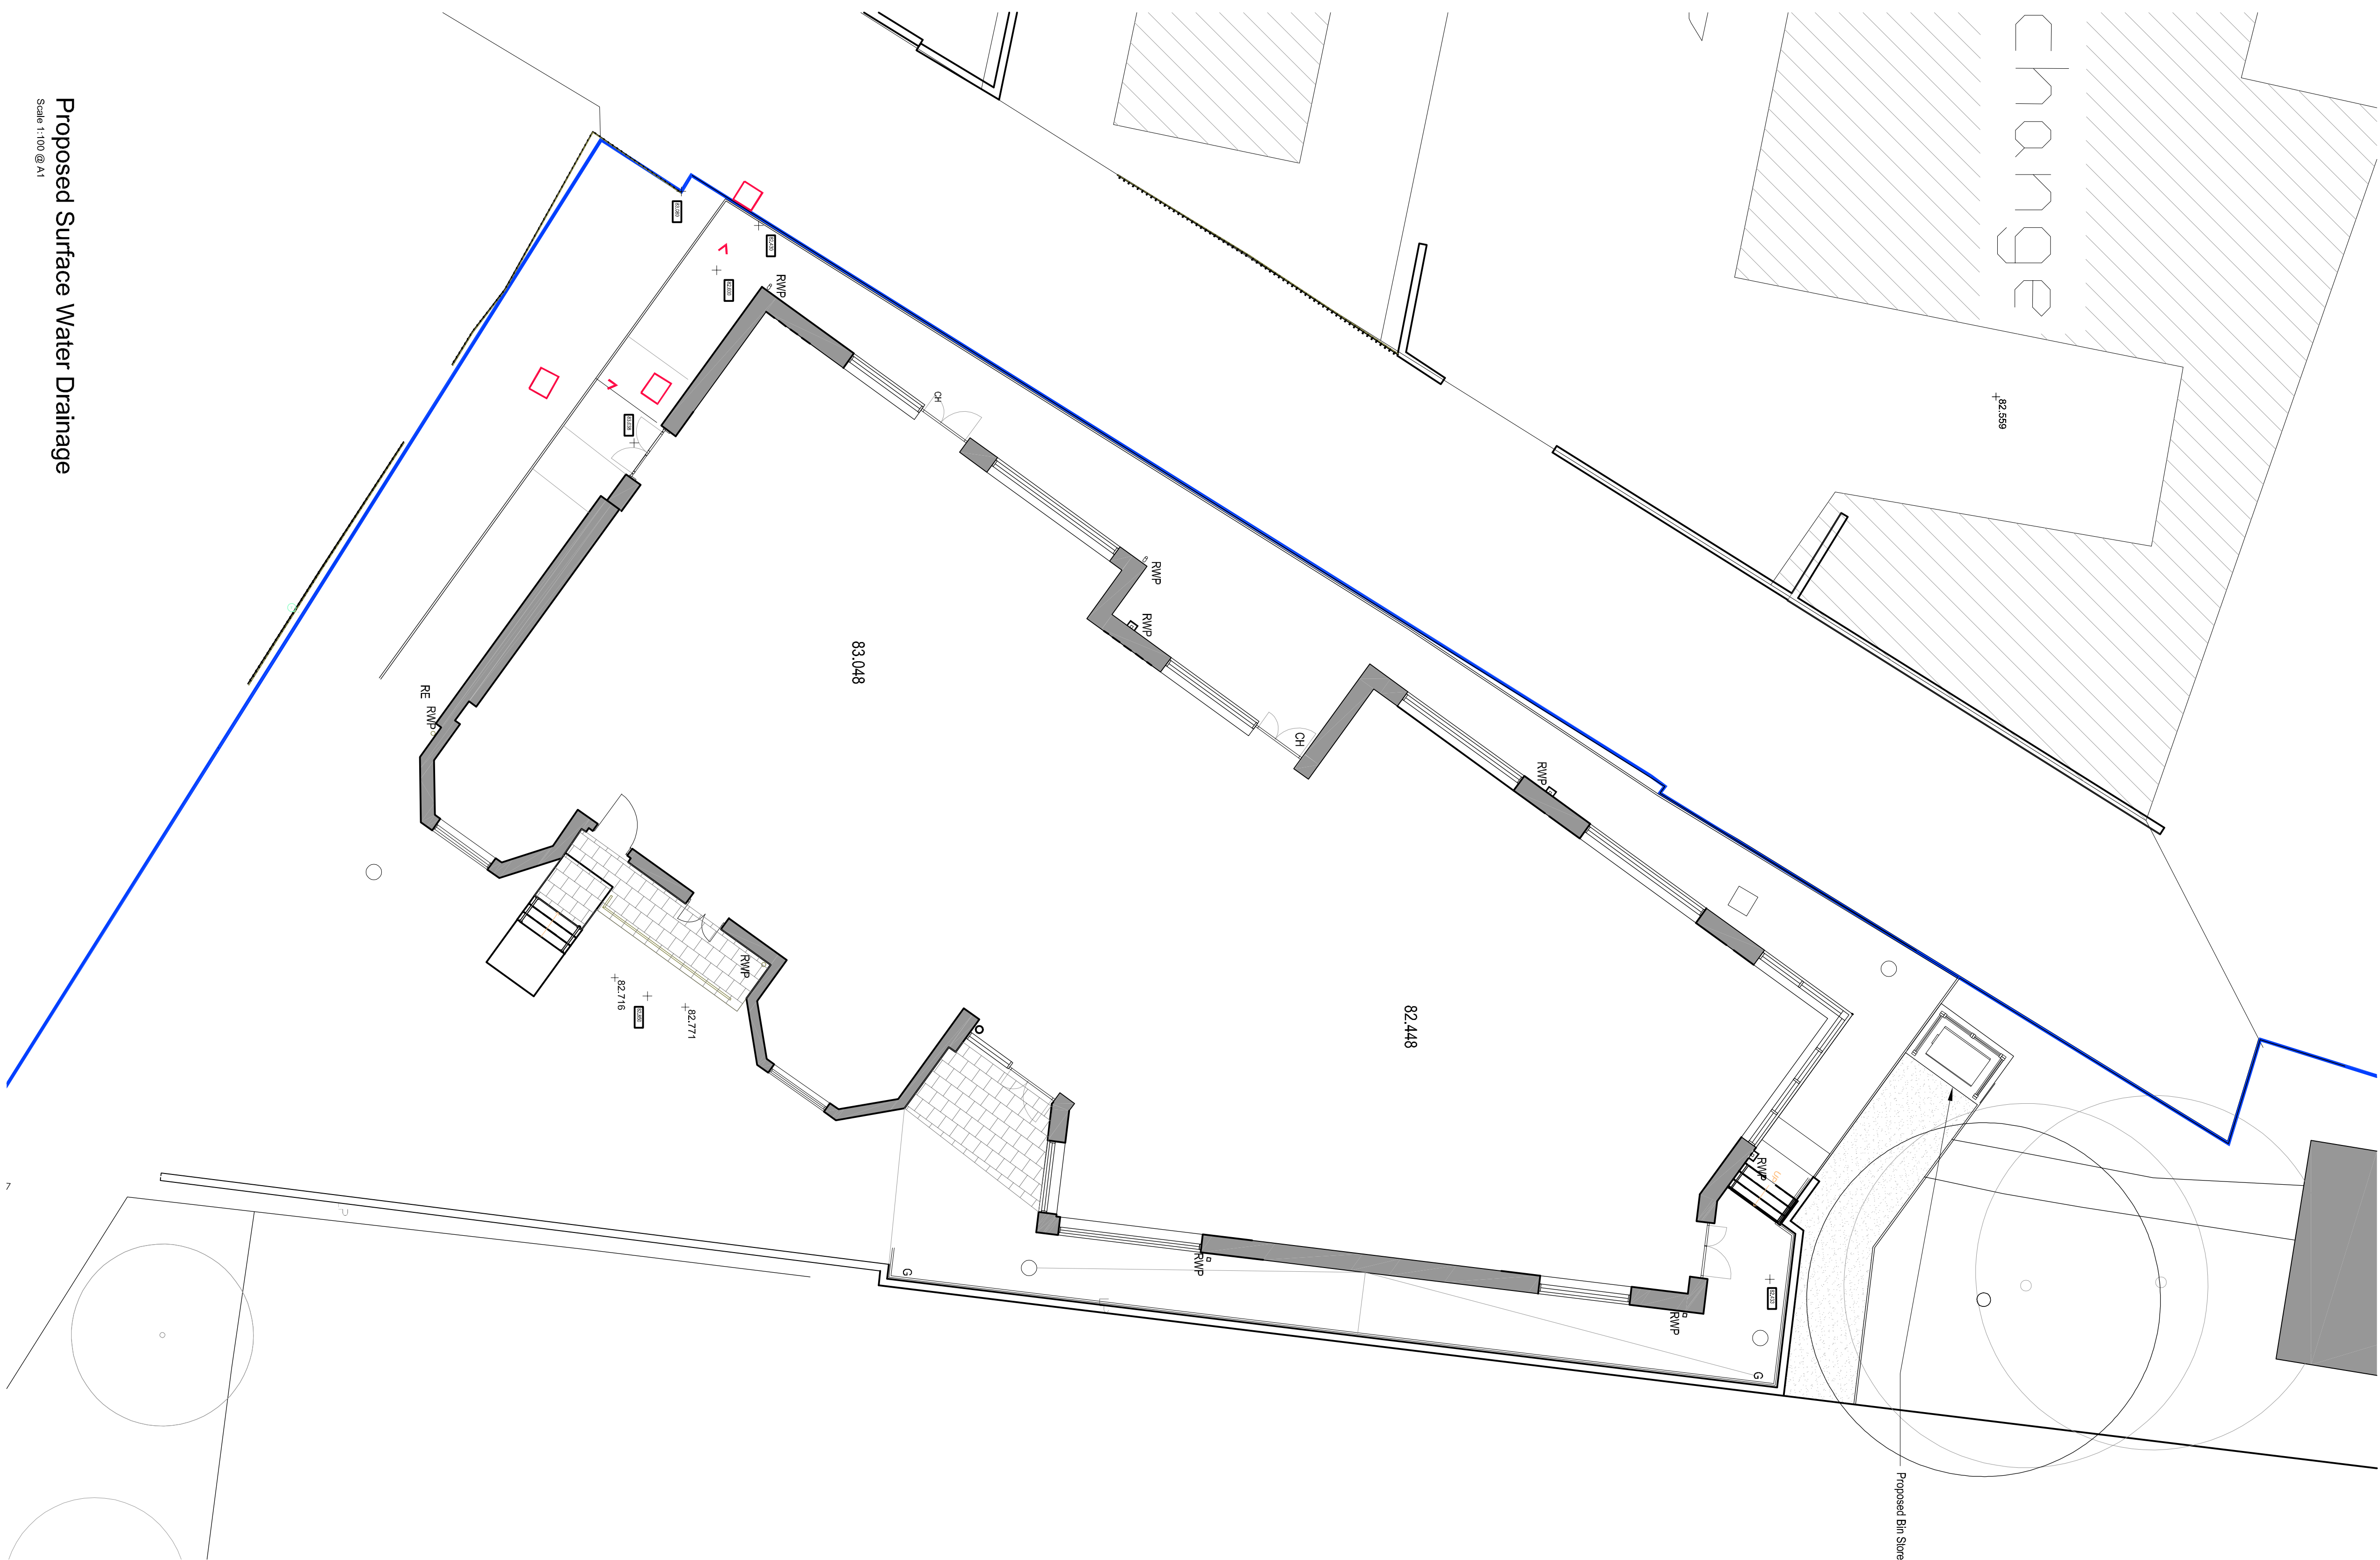


Proposed Surface Water Drainage

Scale 1:100 @ A

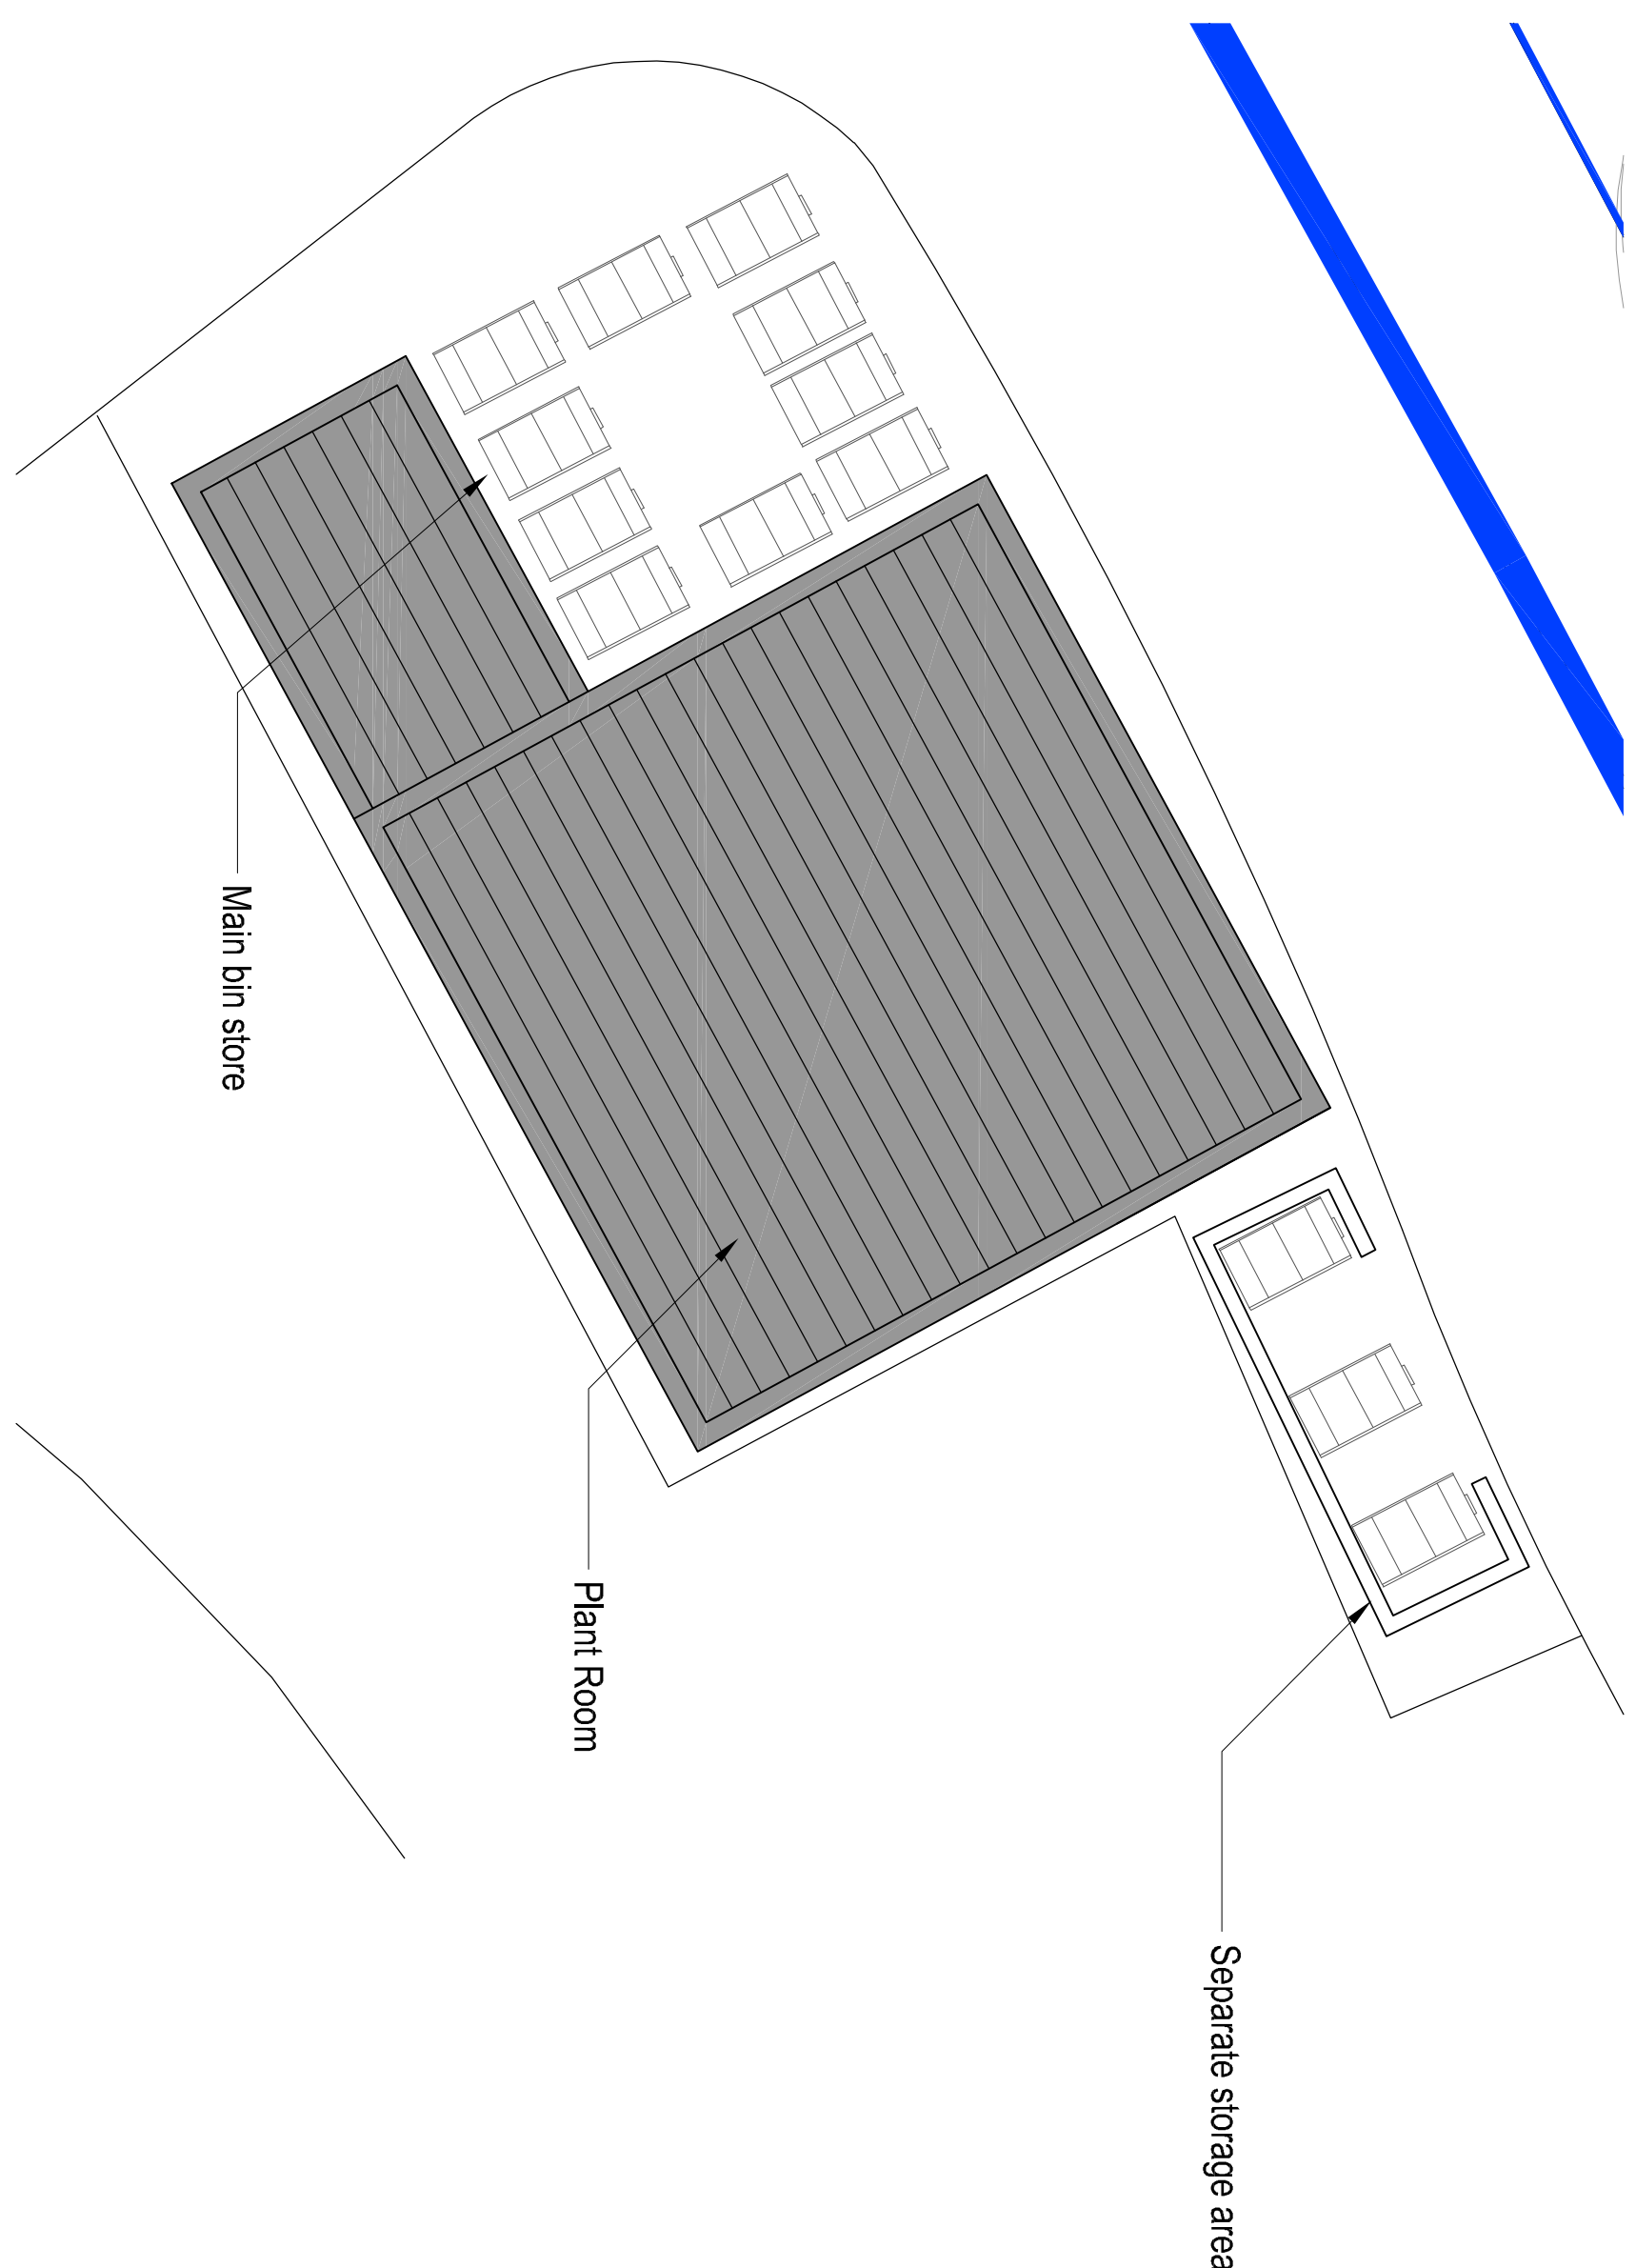

Exiting Bin Storage Area (See drawing no 52.002 for location)

Scale 1:100 @ A

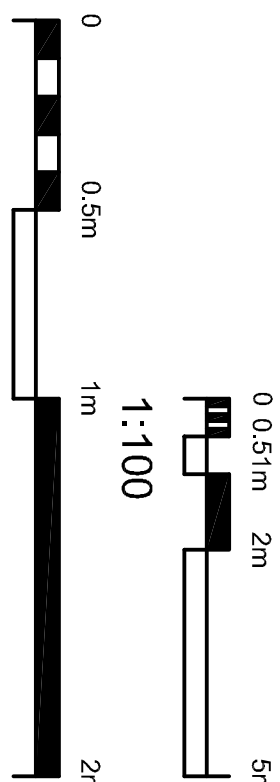

* ASN	* Description	* Date created	* Approved by	
			* Dt by	* App by
		26.11.19		SB

ATR
ATR Building Consultancy Ltd
5th Floor
55 Princess Street
Manchester
M2 4EW
United Kingdom

T +44(0)161 8287900
E manchester@ahf.co.uk
www.ahf.co.uk

WWW.JAIF.CO.UK

King David High School

Replacement Girl's Yavneh Building

Proposed Waste Storage Details

project number	scale	
2015.00871.006	As indicated	@AO
drawing number	(N)	house stream
52.003		Planning

This drawing is to be read in conjunction with all related drawings. All dimensions must be checked and verified on site before commencing any work or producing shop drawings. The contractor should be notified immediately of any discrepancy. This drawing is copyright and remains the property of AEC.