

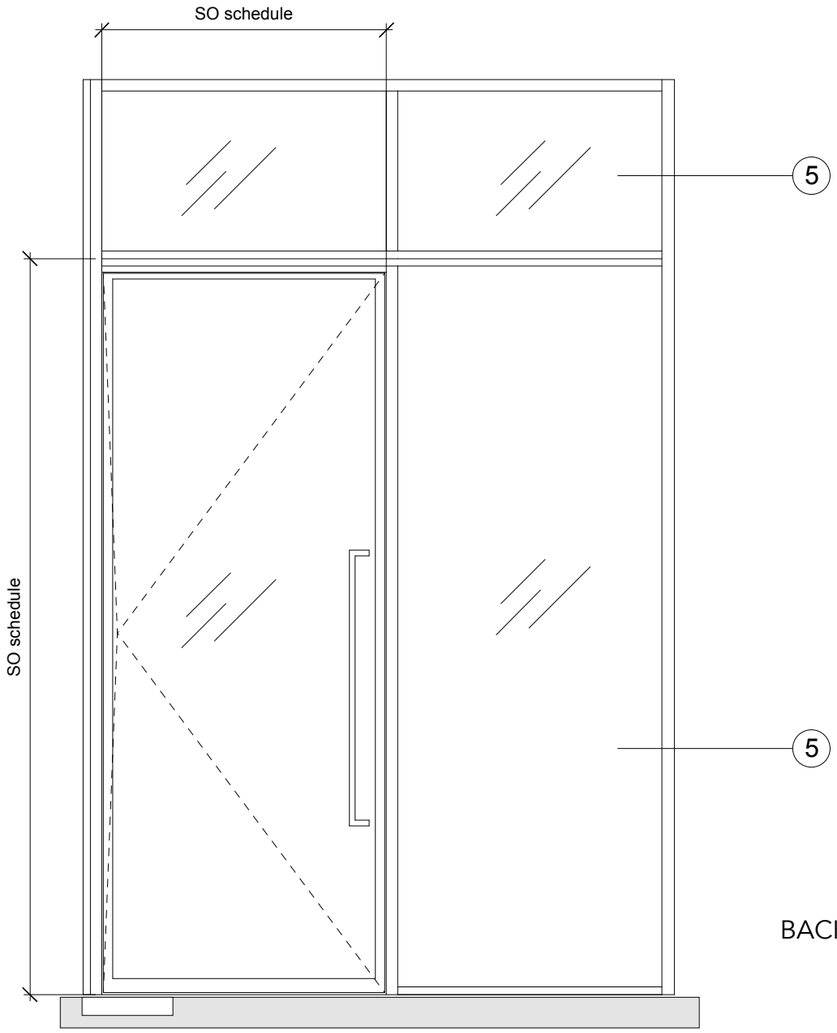


FRONT

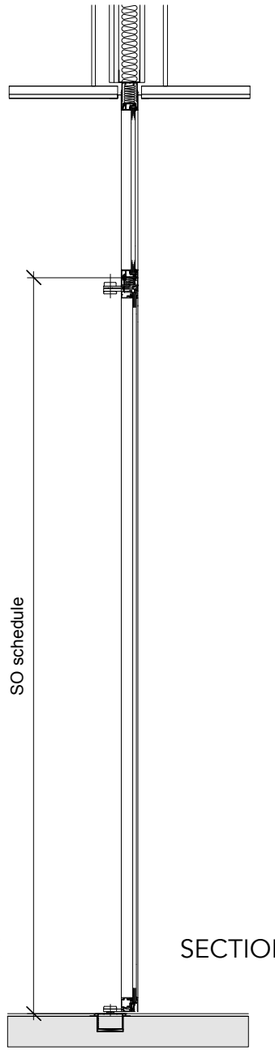

BACK SECTION

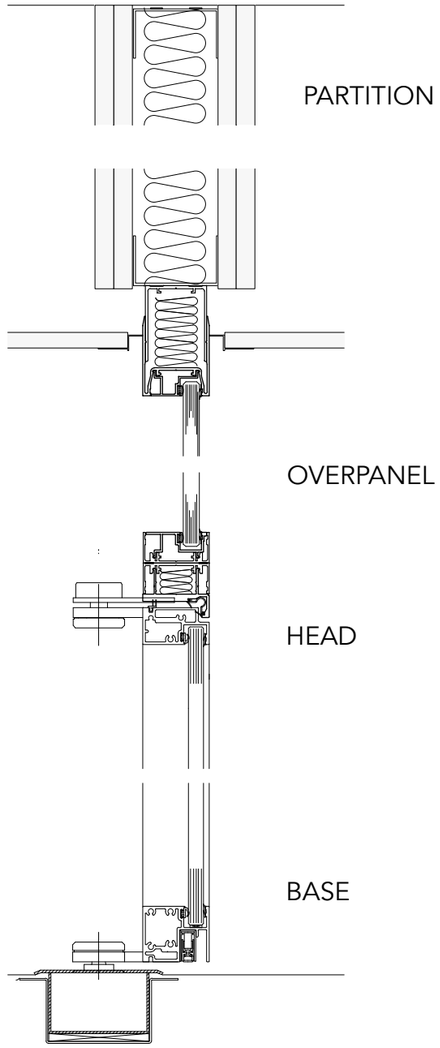


PARTITION


OVERPANEL

HEAD

BASE

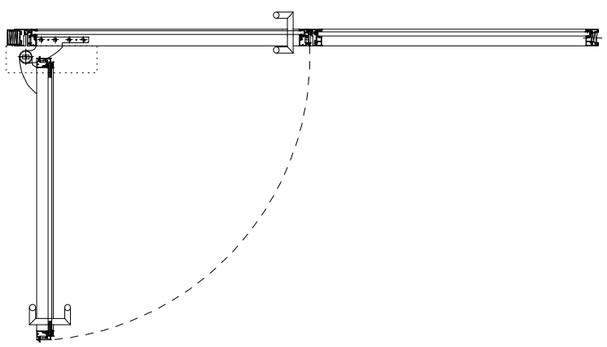

PLAN

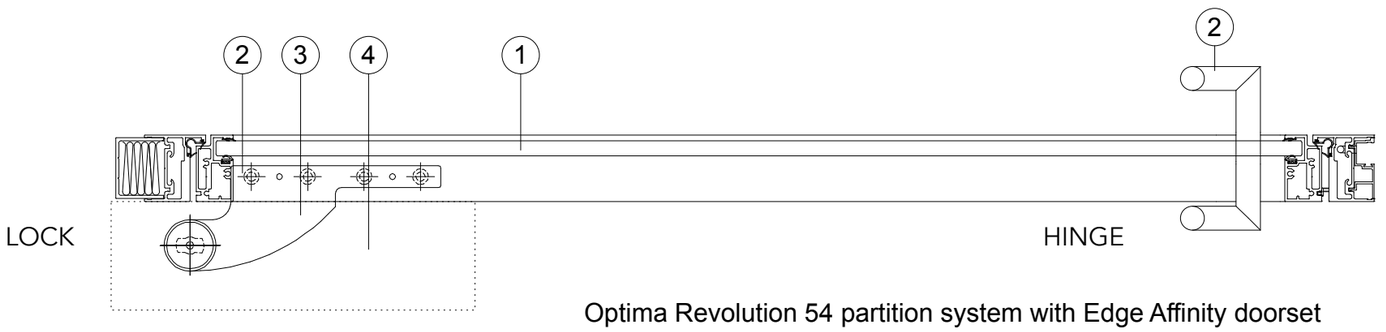

LOCK HINGE

NOTE : SHOULD BE READ IN CONJUNCTION WITH HK DOOR AND IRONMONGERY SCHEDULE, PA DRAWINGS AND HK NBS SPEC.

Optima Revolution 54 partition system with Edge Affinity doorset

1. Toughened glass 12mm thick
2. Ironmongery supplied as per SI Series schedule
3. Bottom off-set patch fitting and top patch fitting
4. Floor spring
5. Fixed side/ over panel
6. Fire rated partition within ceiling void

Notes

Do not scale. All dimensions to be confirmed on site. Information contained in this drawing is the sole copyright of Hutchison Kivotos Architects Ltd. and is not to be reproduced without permission.

P1 Issue for planning 01.07.19

Revisions

Hutchison Kivotos Architects 2 Whites Grounds London SE1 3LA
020 7403 7323 email: info@hkarchitects.co.uk

PLANNING

Project
Manchester Royal Exchage - South Offices

Client
BVK

Drawing title
Door D.00.02 glazed door to basement **Rev** P1

Scale 1:20/1:5 @ A3 **Date** July 2019

Drawn by jj

Dwg. No.
316.PL.55