


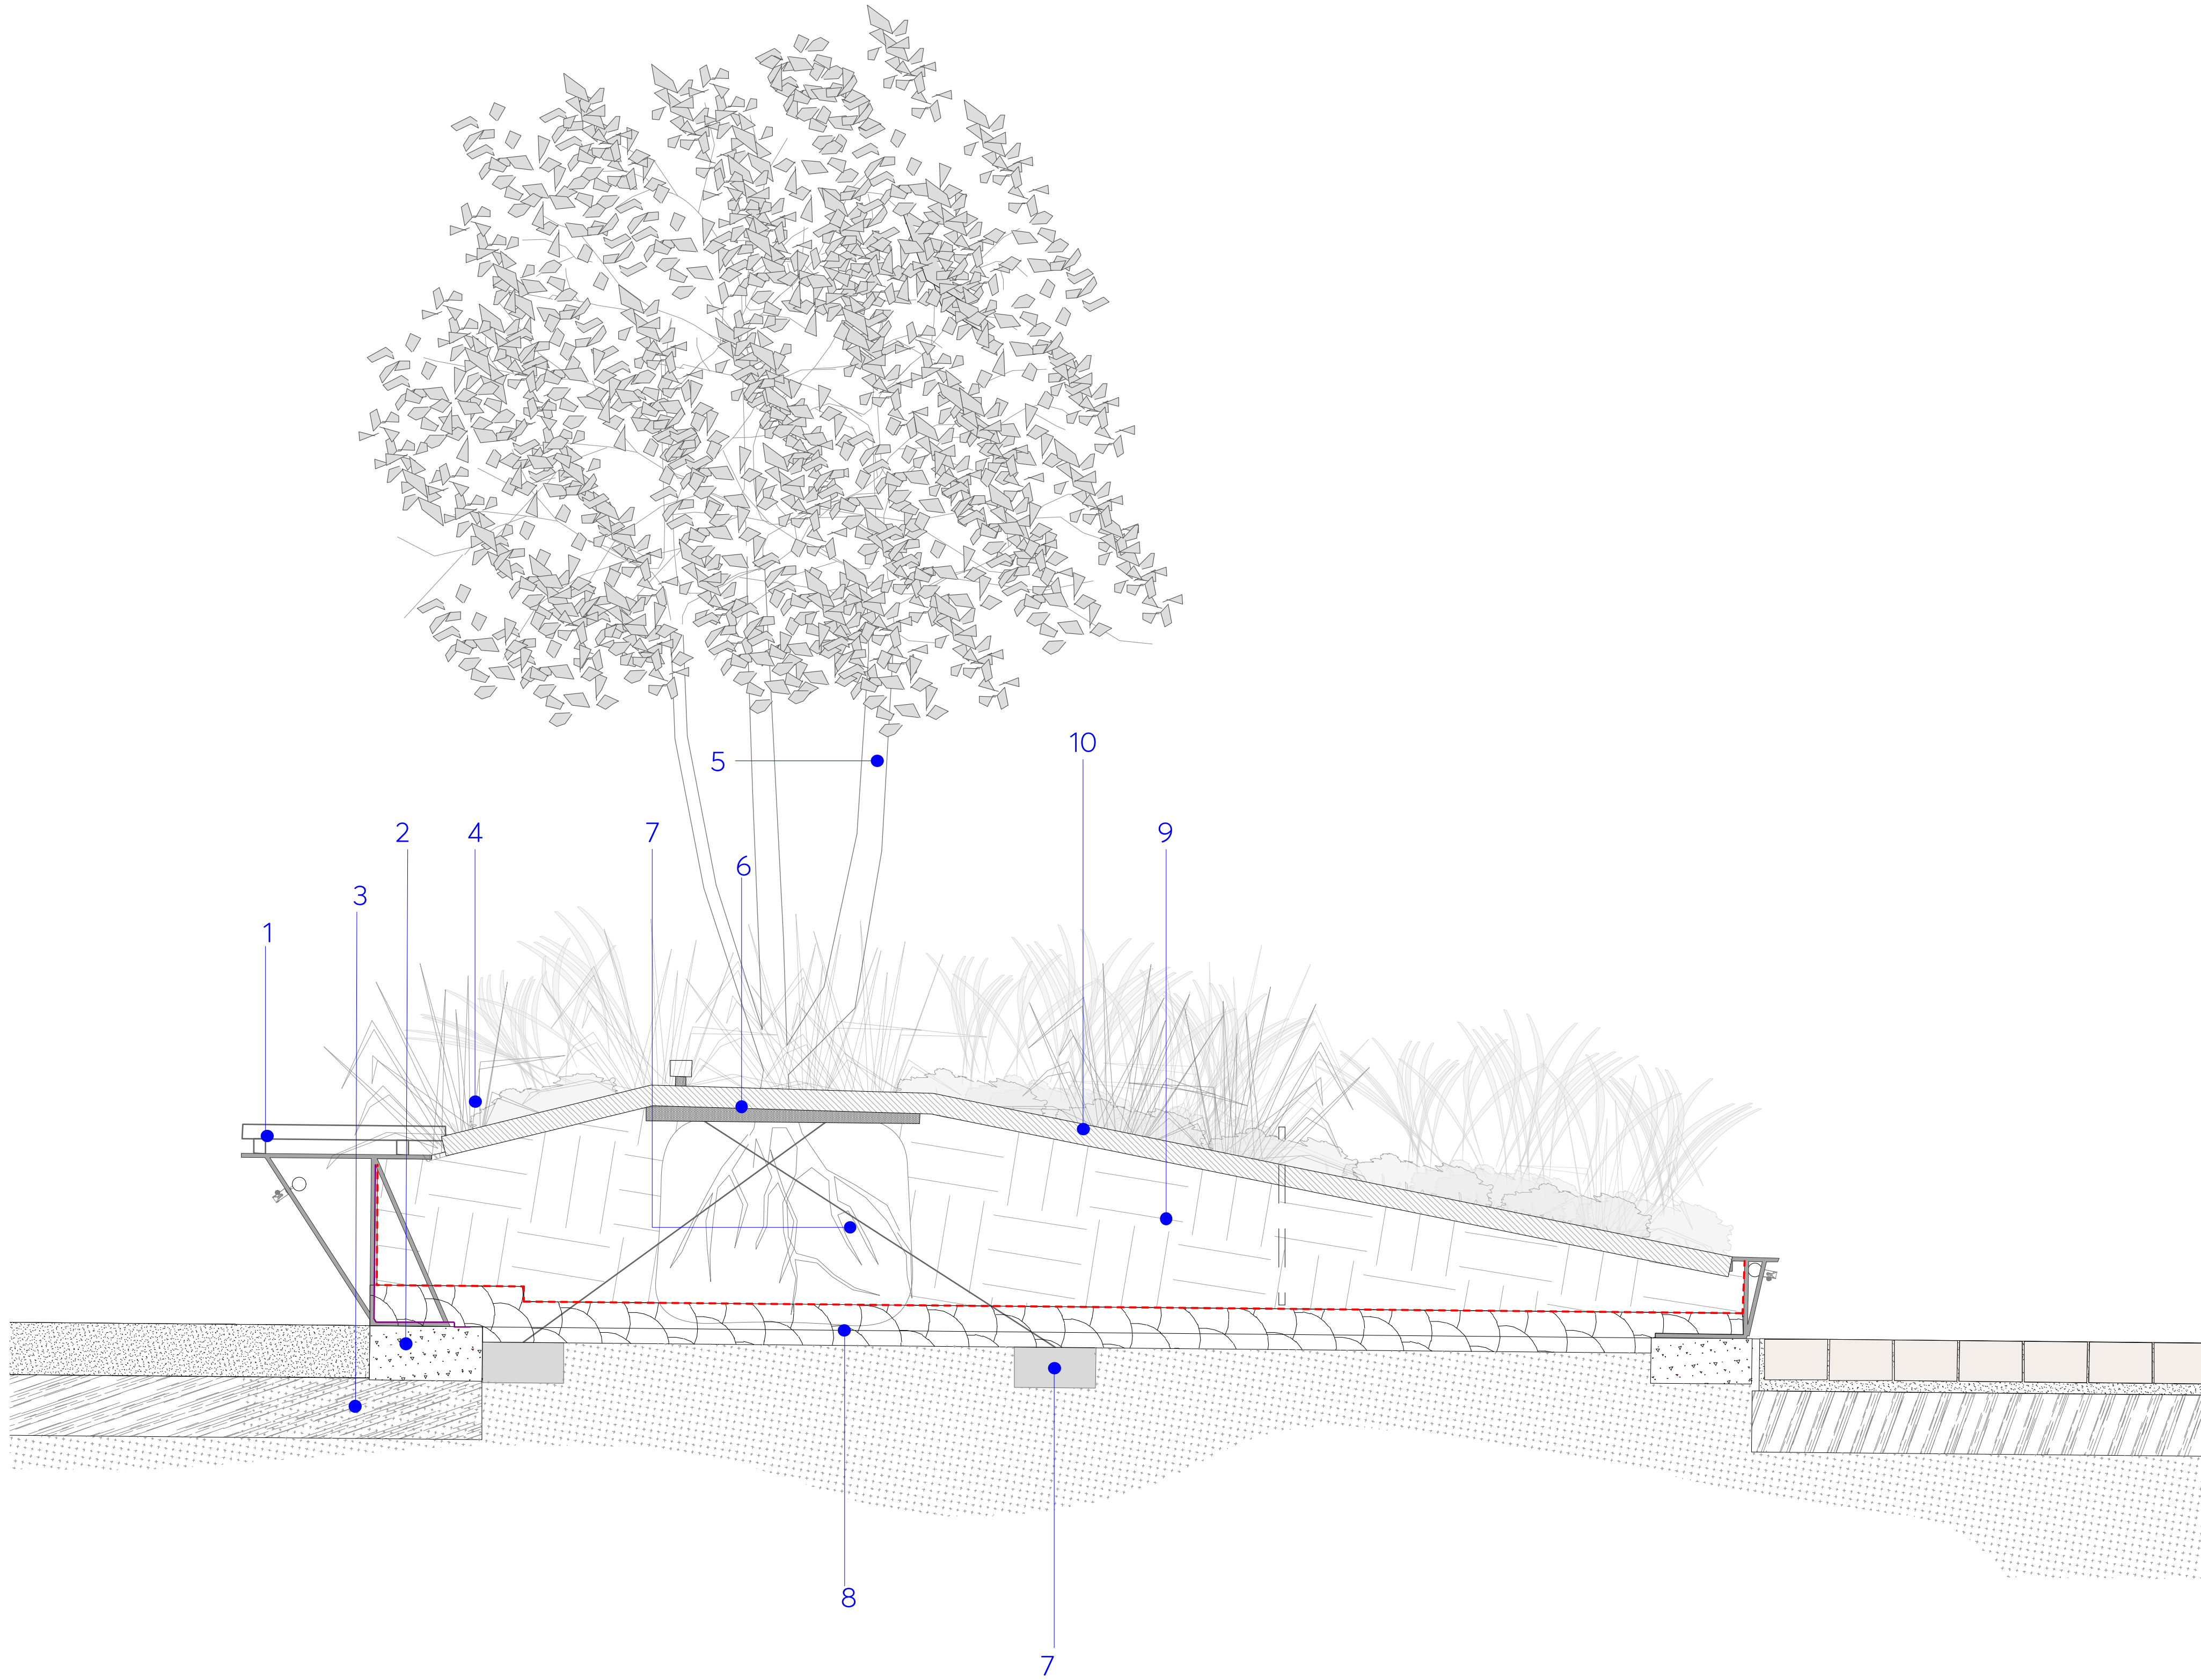

TREE TYPICAL SECTION CONTECTION
SCALE 1:10

NOTES:
1. DO NOT SCALE FROM THIS DRAWING. ALWAYS WORK TO NOTED DIMENSIONS.
2. ALL SETTING OUT, LEVELS AND DIMENSIONS TO BE CHECKED ON SITE PRIOR TO THE INSTALLATION OF MATERIALS AND ANY DISCREPANCIES ARE TO BE BROUGHT TO THE ATTENTION OF THE CONTRACT ADMINISTRATOR IMMEDIATELY.
3. THIS DRAWING MUST BE READ WITH THE RELEVANT SPECIFICATION DOCUMENTS AND DETAIL DRAWINGS. ANY DISCREPANCIES MUST BE BROUGHT TO THE ATTENTION OF THE CONTRACT ADMINISTRATOR IMMEDIATELY.
4. THIS DRAWING IS COPYRIGHT PROTECTED AND MAY NOT BE REPRODUCED IN WHOLE OR PART WITHOUT WRITTEN AUTHORITY.
5. ALL DIMENSIONS ARE IN MILLIMETRES UNLESS OTHERWISE STATED.

THIS DRAWING WAS PLOTTED ON:
11/09/19

REVISION HISTORY				
DATE	REV	ZONE	DESCRIPTION	CHK

1. Metalic planter with timber top Setts- Refer to Furniture & Planter details
2. Concrete Slab to Engineer's detail & specification
3. Sub-base - to engineer's detail & specification
4. Ornamental Shrub Planting - refer to Planting Schedule
5. Multi-stem tree - refer to Planting Schedule
6. Irrigation & Aeration System to all proposed trees - refer to spec clause Q31/512A
7. Underground guying anchor to all proposed trees - refer to spec clause Q31/512B
8. 100mm Clean stone drainage layer wrapped in geotextile fabric - refer to spec clause Q31/515A
9. Imported Topsoil to tree pit - refer to spec clause Q28/315
10. 50mm depth Bark Mulch to clause Q28/155.



ORIGINATOR
LAYER LANDSCAPE ARCHITECTURE
E hello@layer-ing.com
W www.layer-ing.com
T +44 (0)1625 527 307

CLIENT
QBIC HOTEL

PROJECT
**JOHN DALTON HOUSE
MANCHESTER**

DRAWING TITLE
TREE DETAIL

DRAWING NUMBER	REV	STATUS
116-LYR-XX-XX-DWG-L-8004	0	TENDER

SCALE	CREATED BY	CHECKED BY
VARIOUS	T GARCIA	M WARNER