


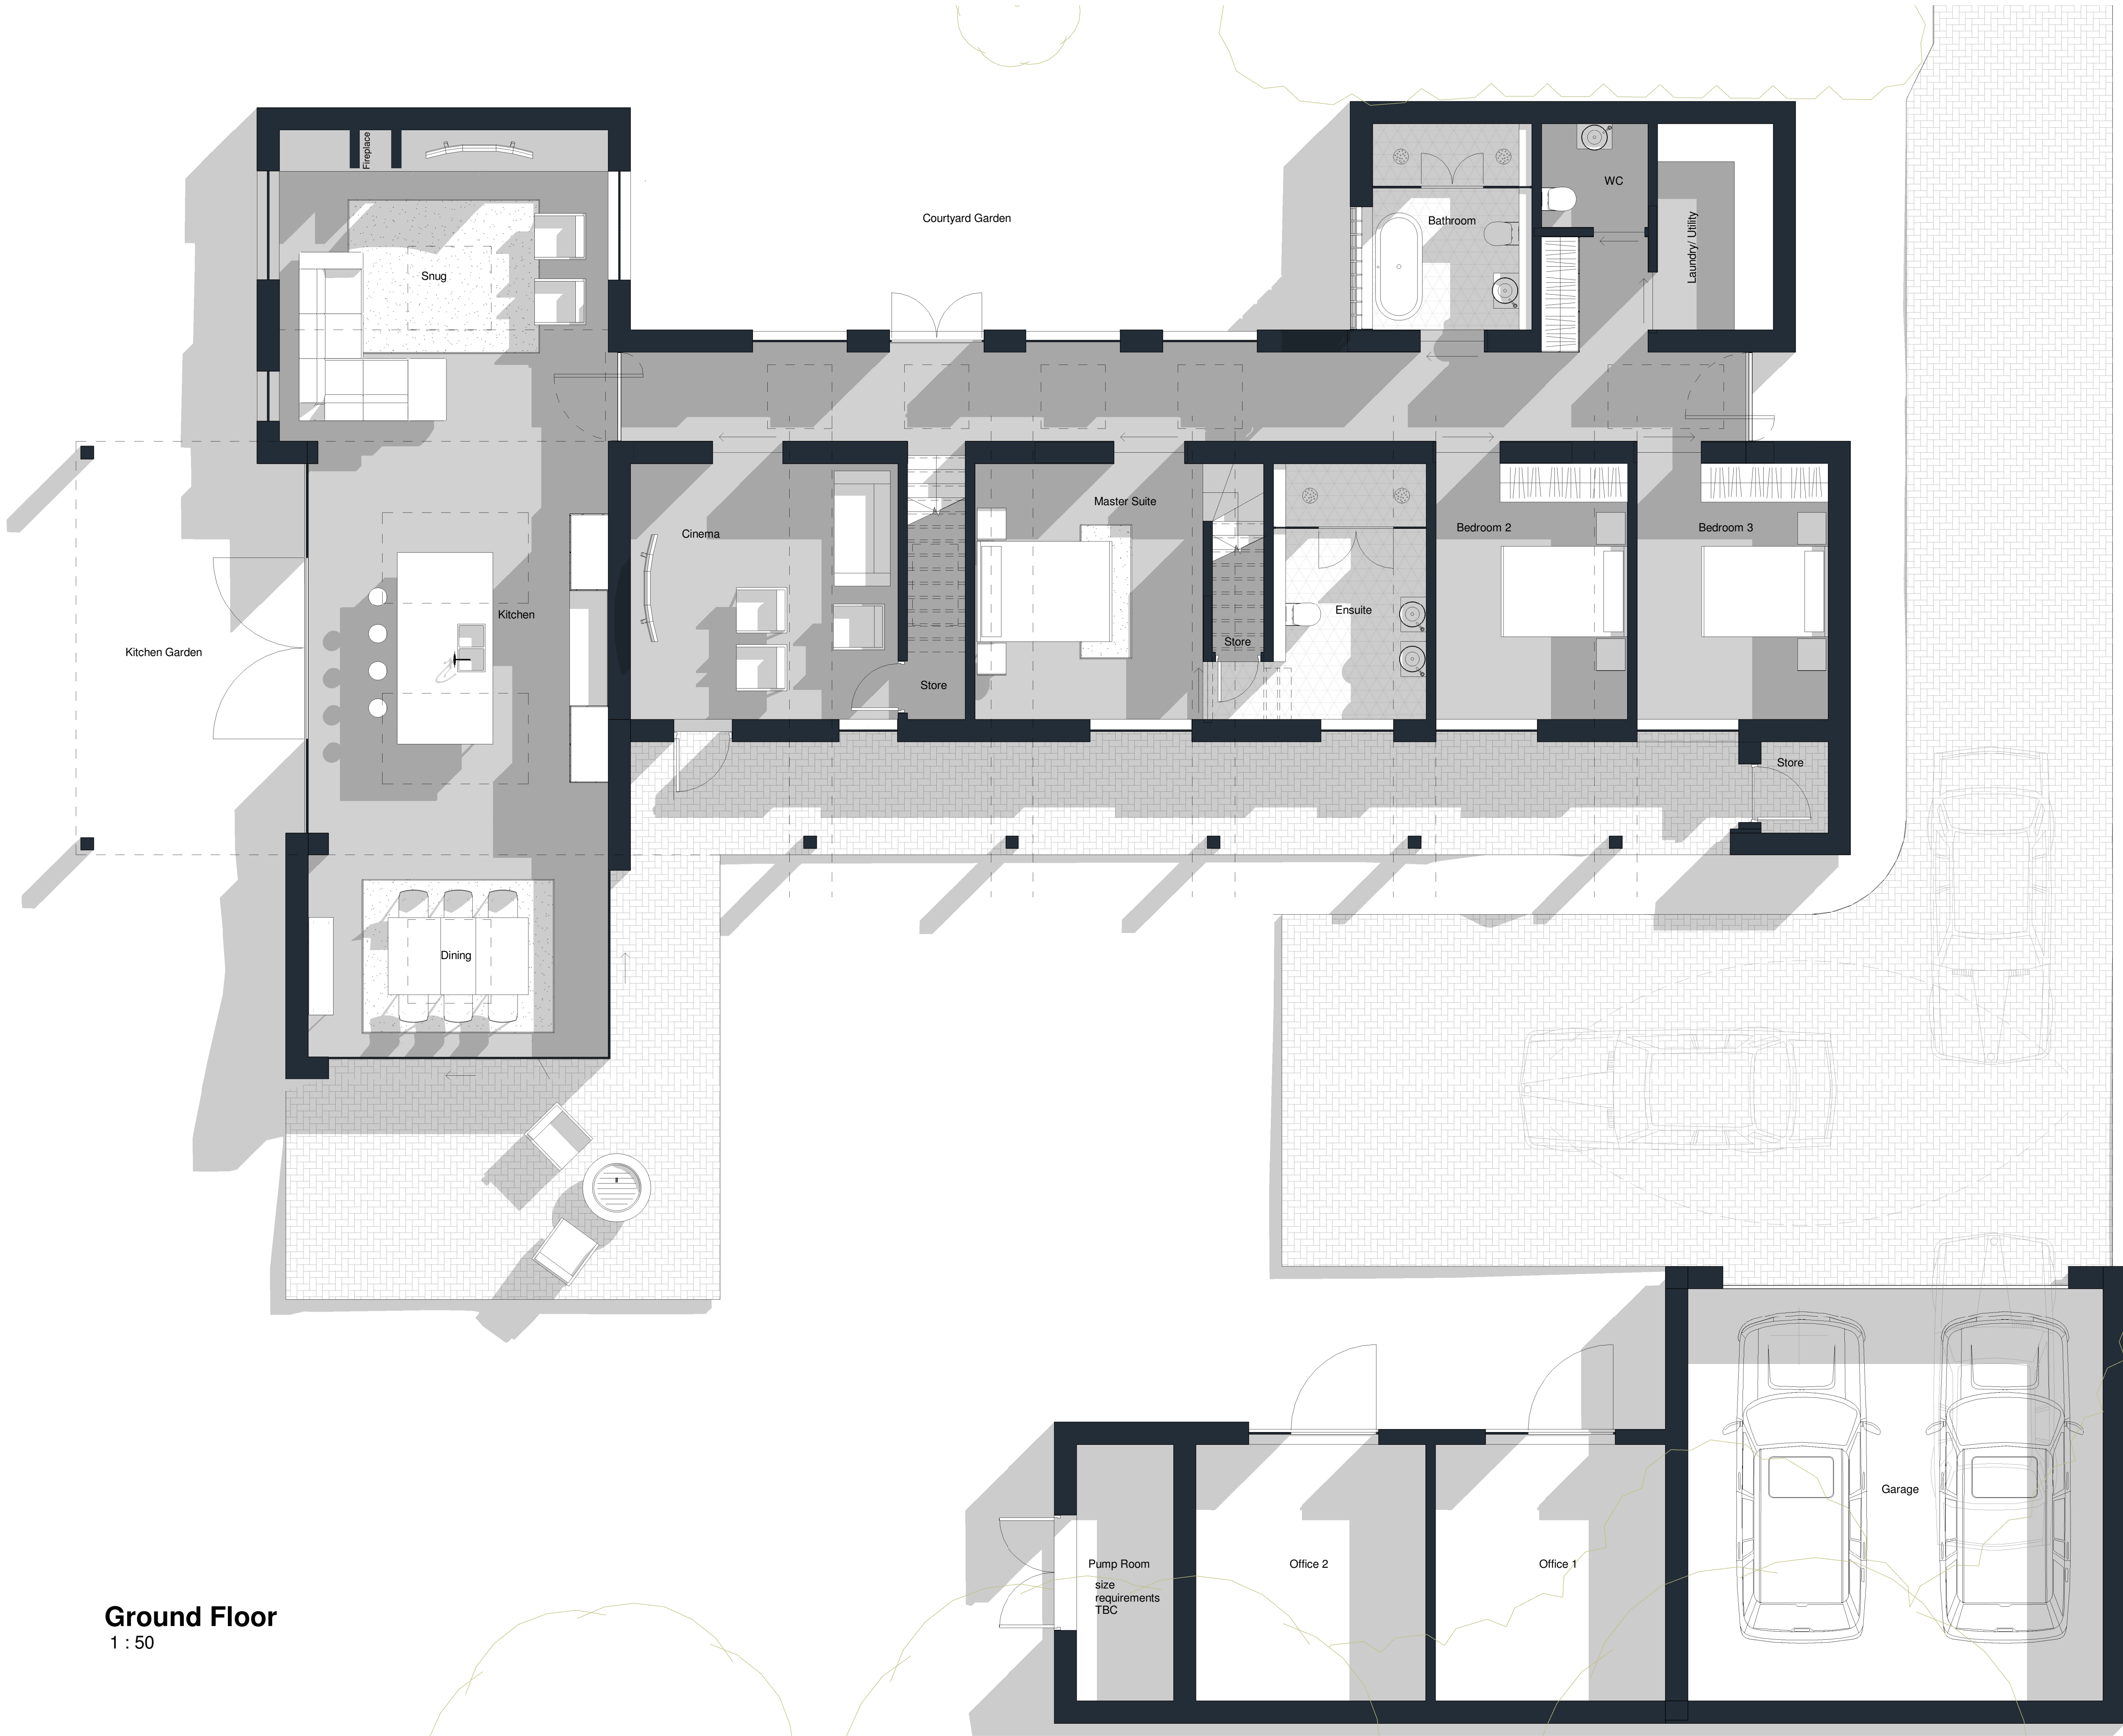

Ground Floor
1 : 50

Revision		Date	Drawn	Checked
A	First Issue	21/06/19	KW	AH
B	Proposal updated in line with client meeting	15/07/19	KW	AH

CODA
Bespoke

CODA Studios Ltd
70-71 Cornish Place, Cornish St, Sheffield, S6 3AF
T: 0114 279 6003
E: information@codastudios.co.uk

Drawn	Checked	Date	Scale	Revision
KW	AH	06/06/19	1 : 50 @ A1	B

Client	Sarah & Stuart Chilvers
Project	The Orchard
Title	Proposed Plans
Dwg No.	2818 0102

© COPYRIGHT EXISTS ON THE DESIGNS AND INFORMATION SHOWN ON THIS DRAWING.

The Contractor must verify all dimensions on site before making shop drawings or commencing work of any kind. No dimensions to be scaled from this drawing. Architect to be notified of any discrepancies in dimensions immediately.