


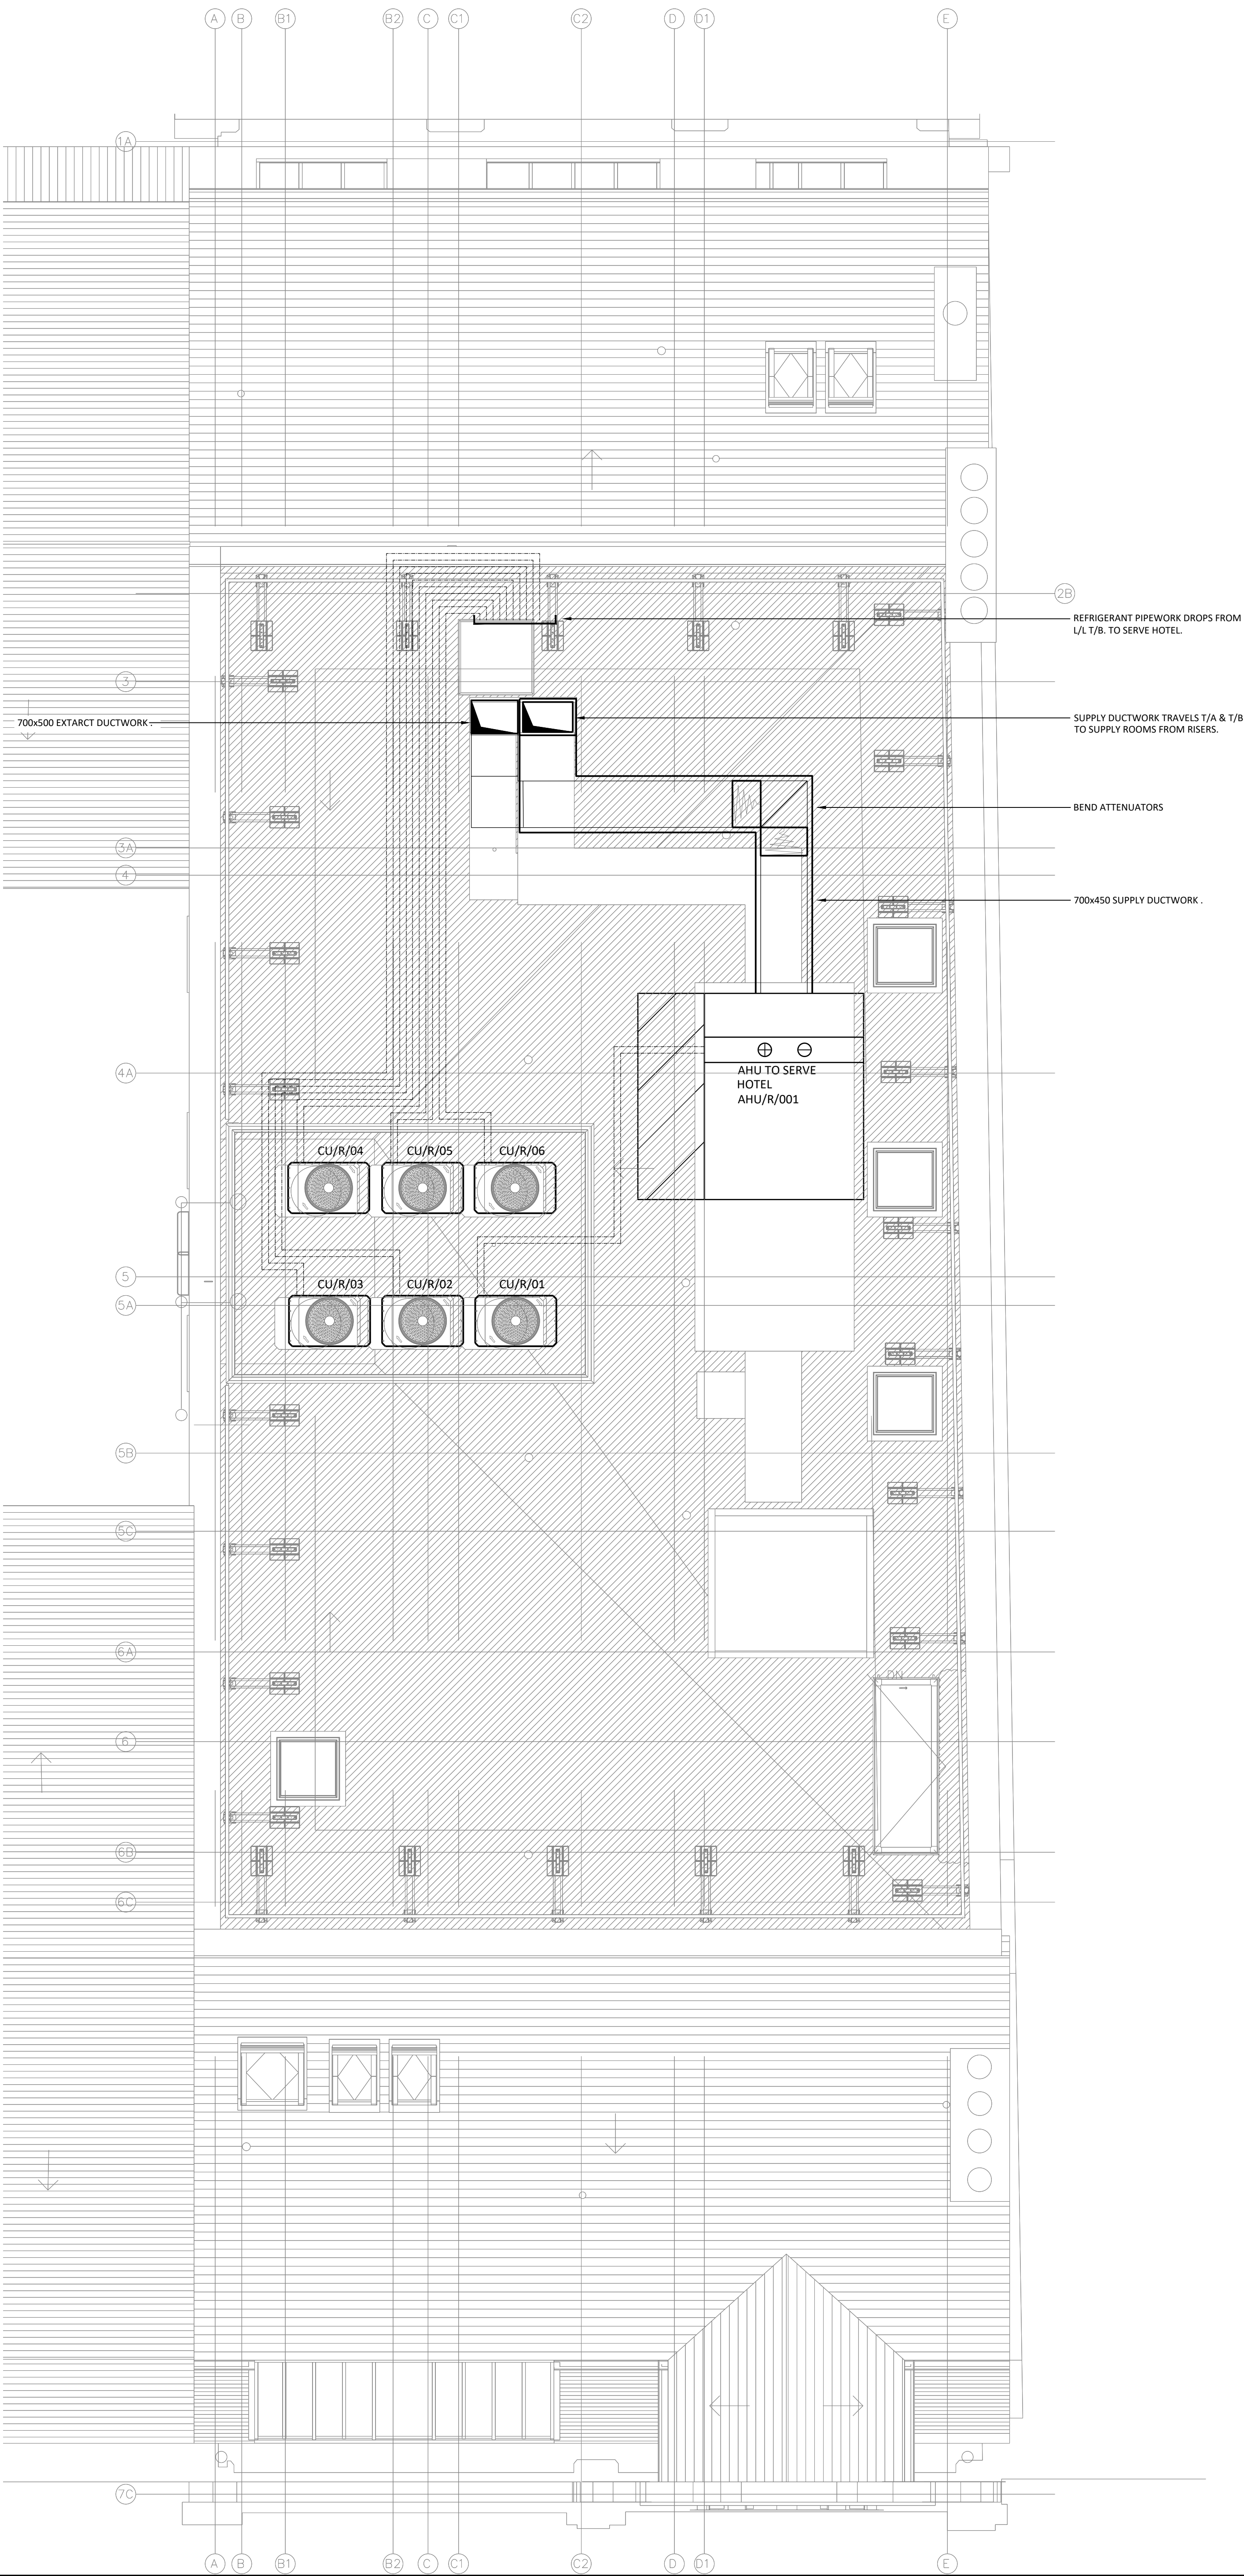

| GENERAL NOTE: THIS DRAWING IS TO BE READ IN CONJUNCTION WITH ALL RELEVANT ARCHITECTS, STRUCTURAL ENGINEERS, PSH DRAWINGS AND SPECIFICATIONS. DO NOT SCALE FROM THIS DRAWING. ALL INFORMATION ON THIS DRAWING IS SUBJECT TO SITE DIMENSION CHECKS. |                |          |                |
|---|----------------|----------|----------------|
| REV.   | DESCRIPTION    | DATE     | DRAWN/CHK/APP  |
| T1   | STAGE 3 ISSUE  | 16.11.18 | SF<br>EM<br>CC |
| T2   | STAGE 4 TENDER | 24-05-19 | SF<br>DJ<br>DJ |

1. THIS DRAWING IS TO BE READ IN CONJUNCTION WITH ALL RELEVANT ARCHITECTS, STRUCTURAL ENGINEERS, PSH DRAWINGS AND SPECIFICATIONS.
2. ALL INFORMATION AND LAYOUT ON THIS DRAWING IS SUBJECT TO SITE DIMENSION CHECKS. DO NOT SCALE FROM THIS DRAWING.
3. ALL DIMENSIONS ARE IN MILLIMETERS UNLESS NOTED OTHERWISE.
4. ANY DISCREPANCIES BETWEEN DRAWINGS AND SPECIFICATION OR RELATED DOCUMENT, THE ENGINEER SHALL BE NOTIFIED IN WRITING FOR VERIFICATION OF DISCREPANCY.
5. ALL INFORMATION ON LAYOUTS ARE SUBJECT TO DESIGN/DEVELOPMENT.

**PSH.**

www.pshconsulting.co.uk

**London Office**  
167-169 Great Portland Street,  
London, W1W 5PF  
T. 0203 039 3840  
E. info@pshconsulting.co.uk

**Wokingham Office**  
6 Alexandra Court, Wokingham  
Berkshire, RG40 2SL  
T. 0118 977 4747  
E. info@pshconsulting.co.uk

STATUS:

STAGE 4 TENDER

CLIENT:

HEETON HOLDINGS LTD

PROJECT TITLE:

MANCHESTER  
28-30 OLDHAM STREET

DRAWING TITLE:

ROOF LEVEL  
PROPOSED  
VENTILATION

DATE:  
JUL'17

SCALE:  
1:50@A1

DRAWN:  
GHC

CHECKED:  
EM

APPROVED:  
AH

PROJECT No:  
2956

DRAWING No:  
MV-R01

REVISION:  
T2