


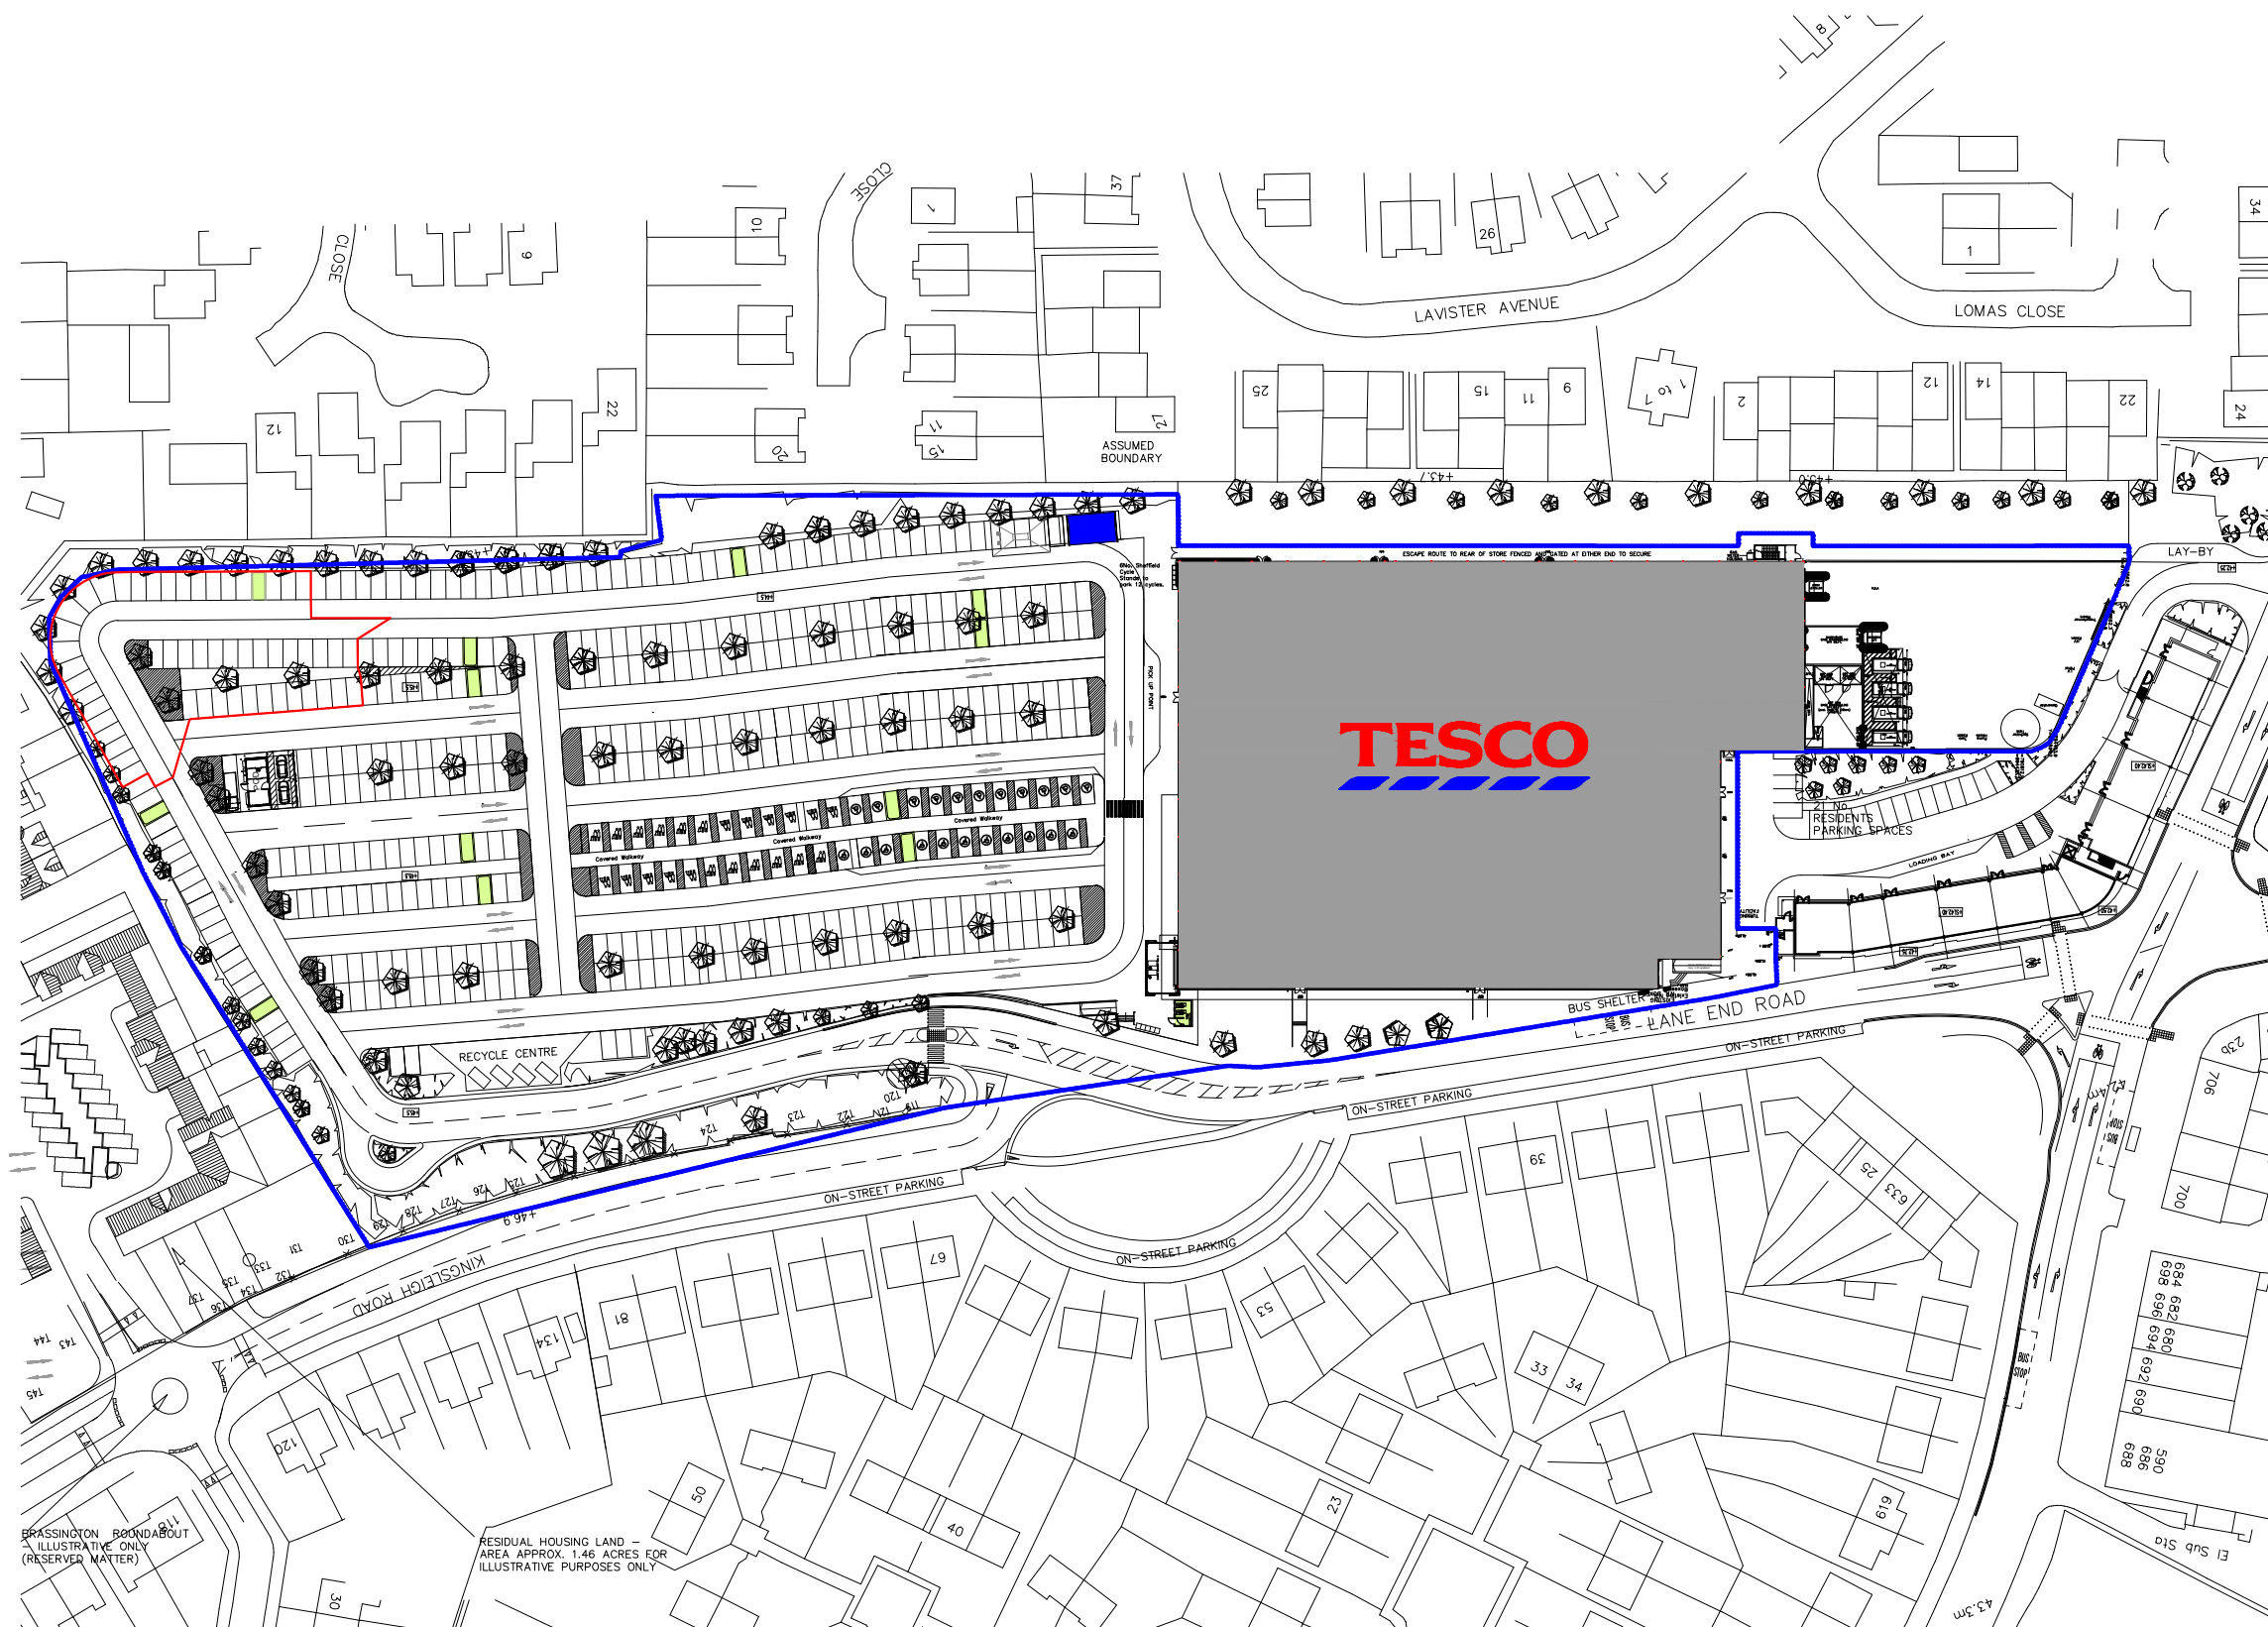

 Area of change

 Tesco site boundary

PLANNING



Tesco Burnage Lane
Burnage, M19 1TF

PROPOSED AREA OF CHANGE

CHECKED
JB

REV: