




KEY

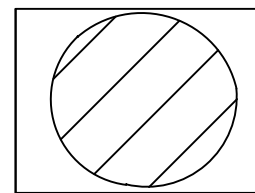


ROOT PROTECTION
AREA

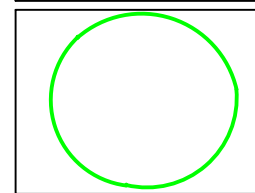


CATEGORY A

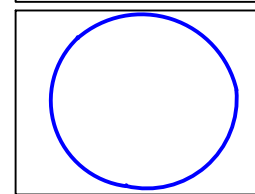

CATEGORY B

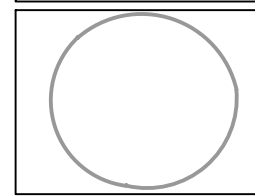


CATEGORY C

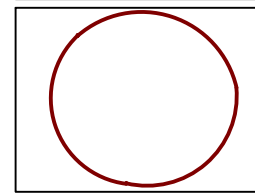


CATEGORY U

Tree Schedule

Tree Number	Species	RPA Radius	Category
1T	European lime	3.6m	B1
2T	Whitebeam	3.9m	C1

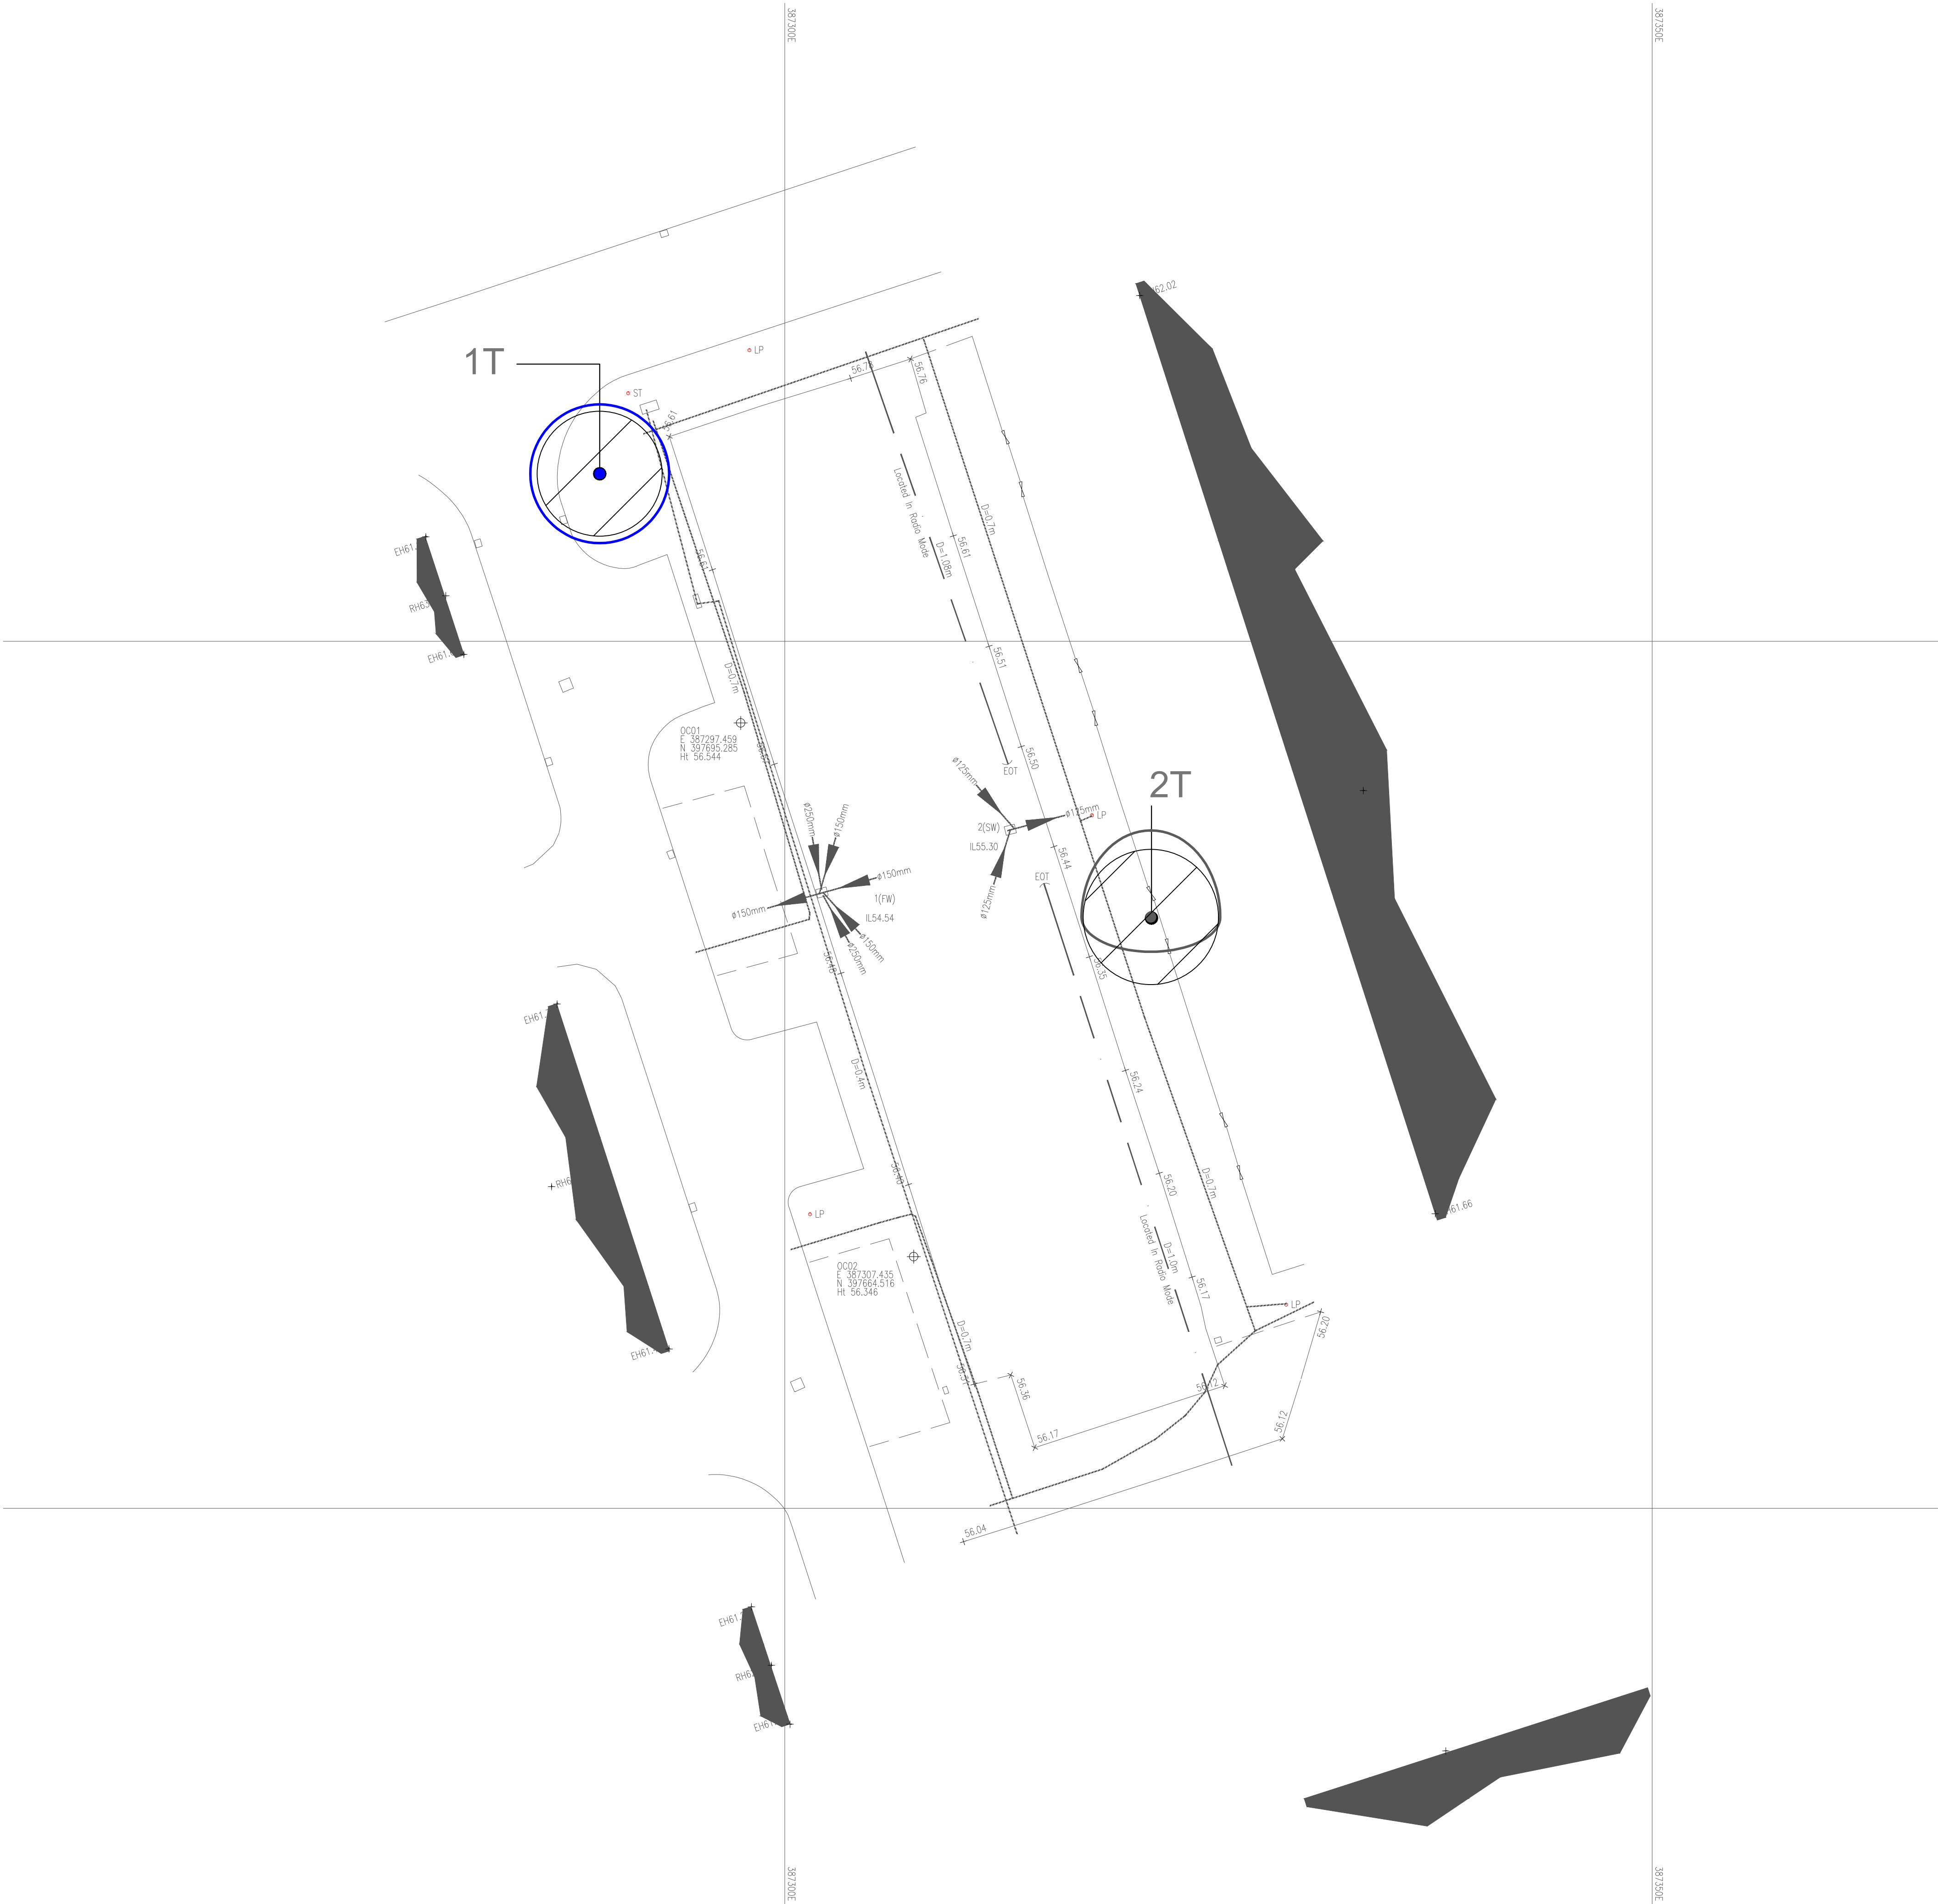

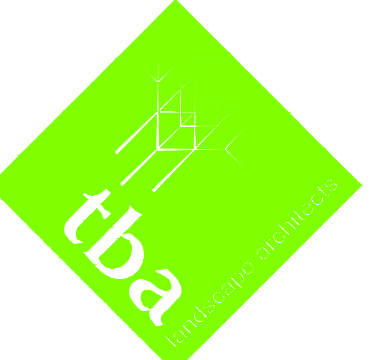No dimension to be scaled from this drawing © Copyright reserved		Date	Rev	Dwn
 Landscape Architecture Arboriculture Ashton Old Baths Stamford Street West Ashton-under-Lyne Lancs OL6 7FW Tel: 0161-308 3765 E-mail: info@trevorbridge.co.uk				
Project WINDERMERE LANE, MANCHESTER ONE MANCHESTER				
Title TREE SURVEY AND ROOT PROTECTION AREA				
Date AUG '19	Scale(s) 1:200 @ A1	Dwg no 6039a.01	Rev	
Dwn MG/ HS	Chkd DG			