




POSEUR WINDOW DESKS (SECTION K-K)

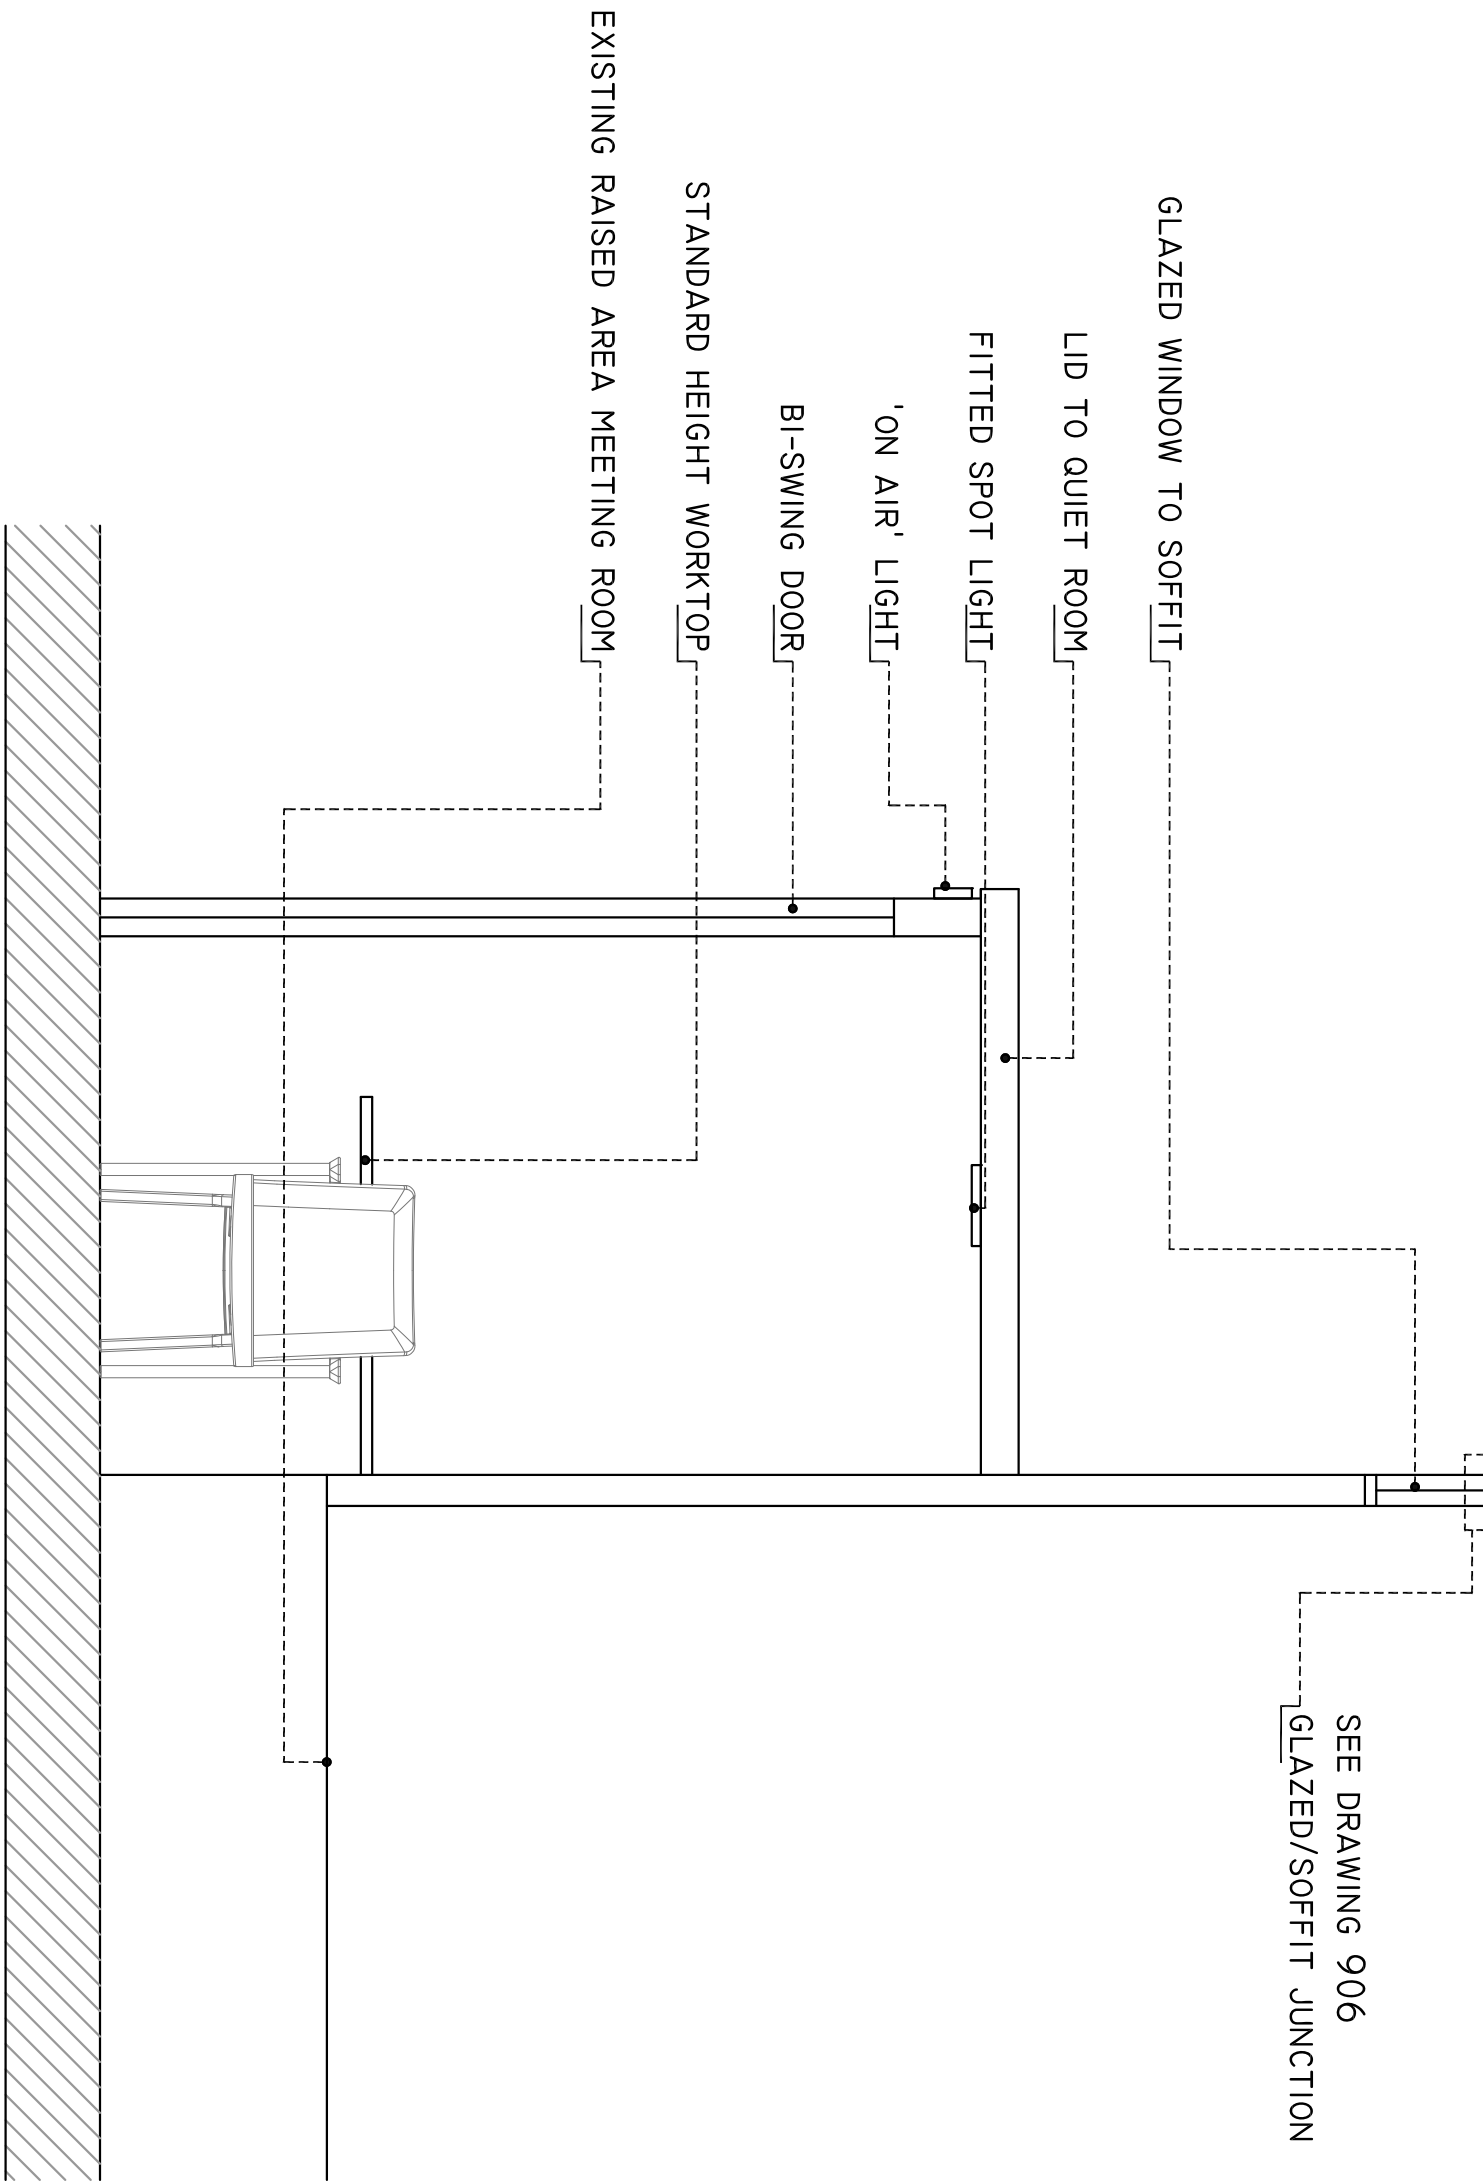

MEETING AREA (SECTION L-L)

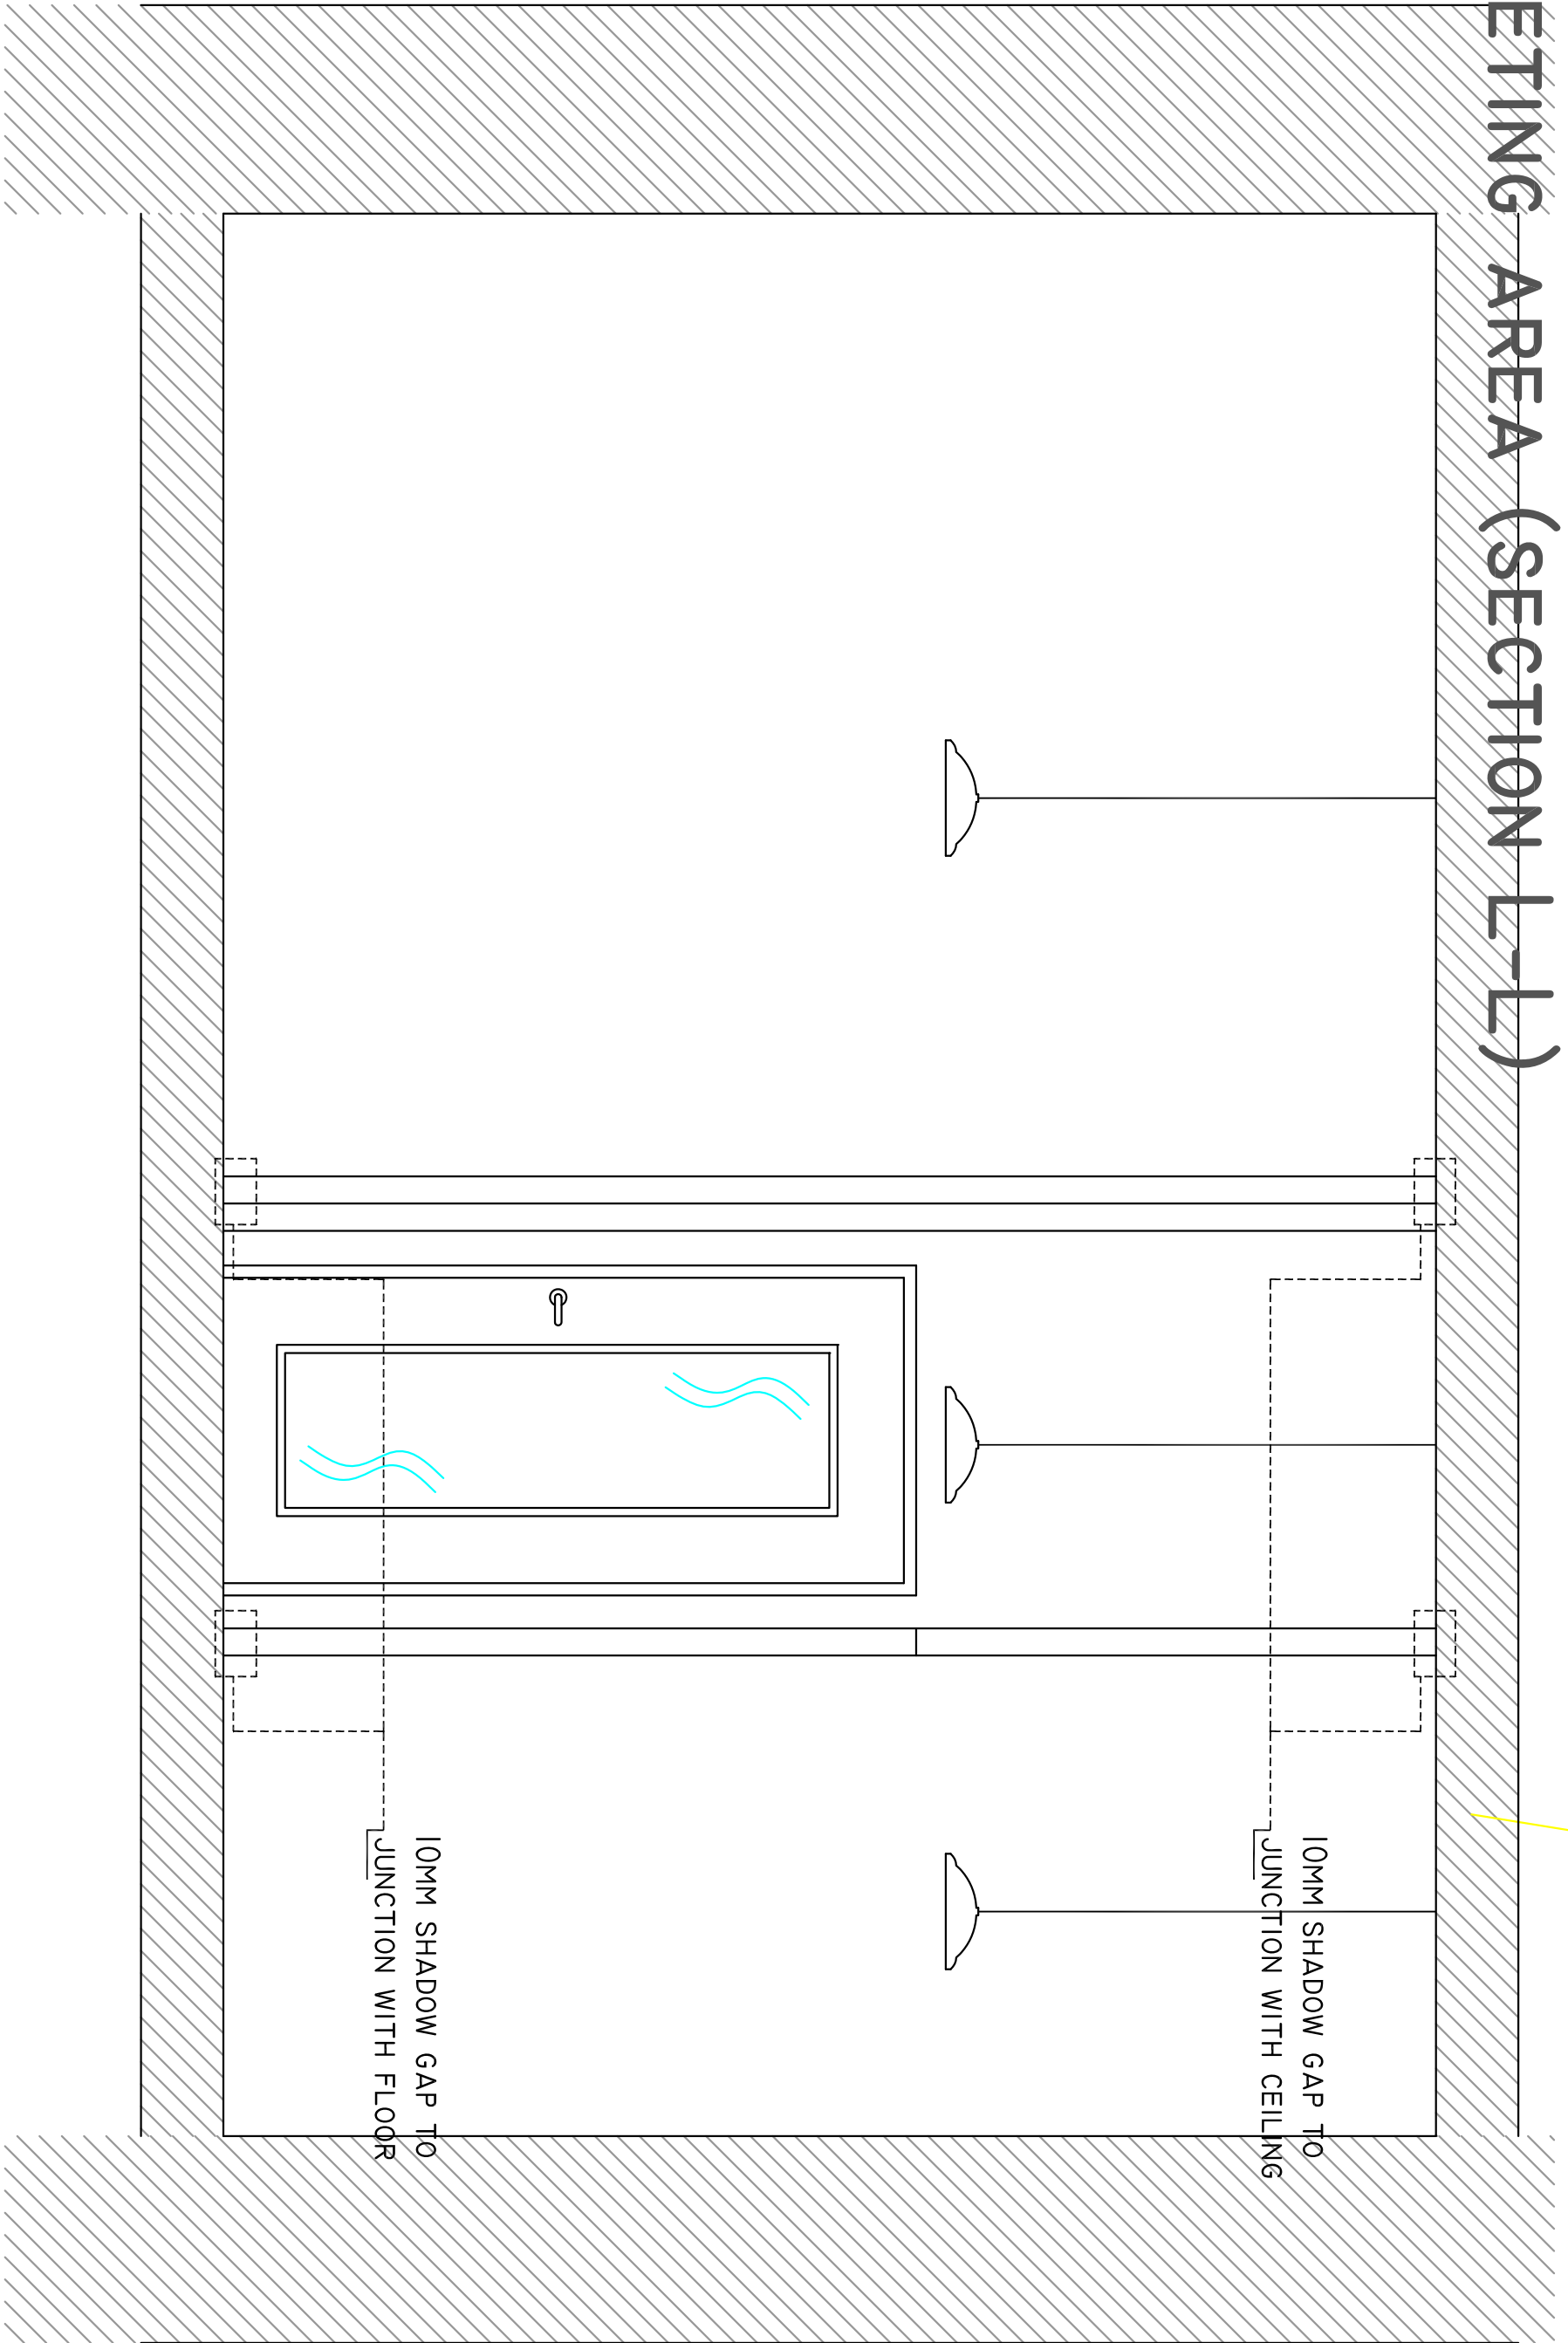


BOOTH WORKING AREAS (ELEVATION J-J)

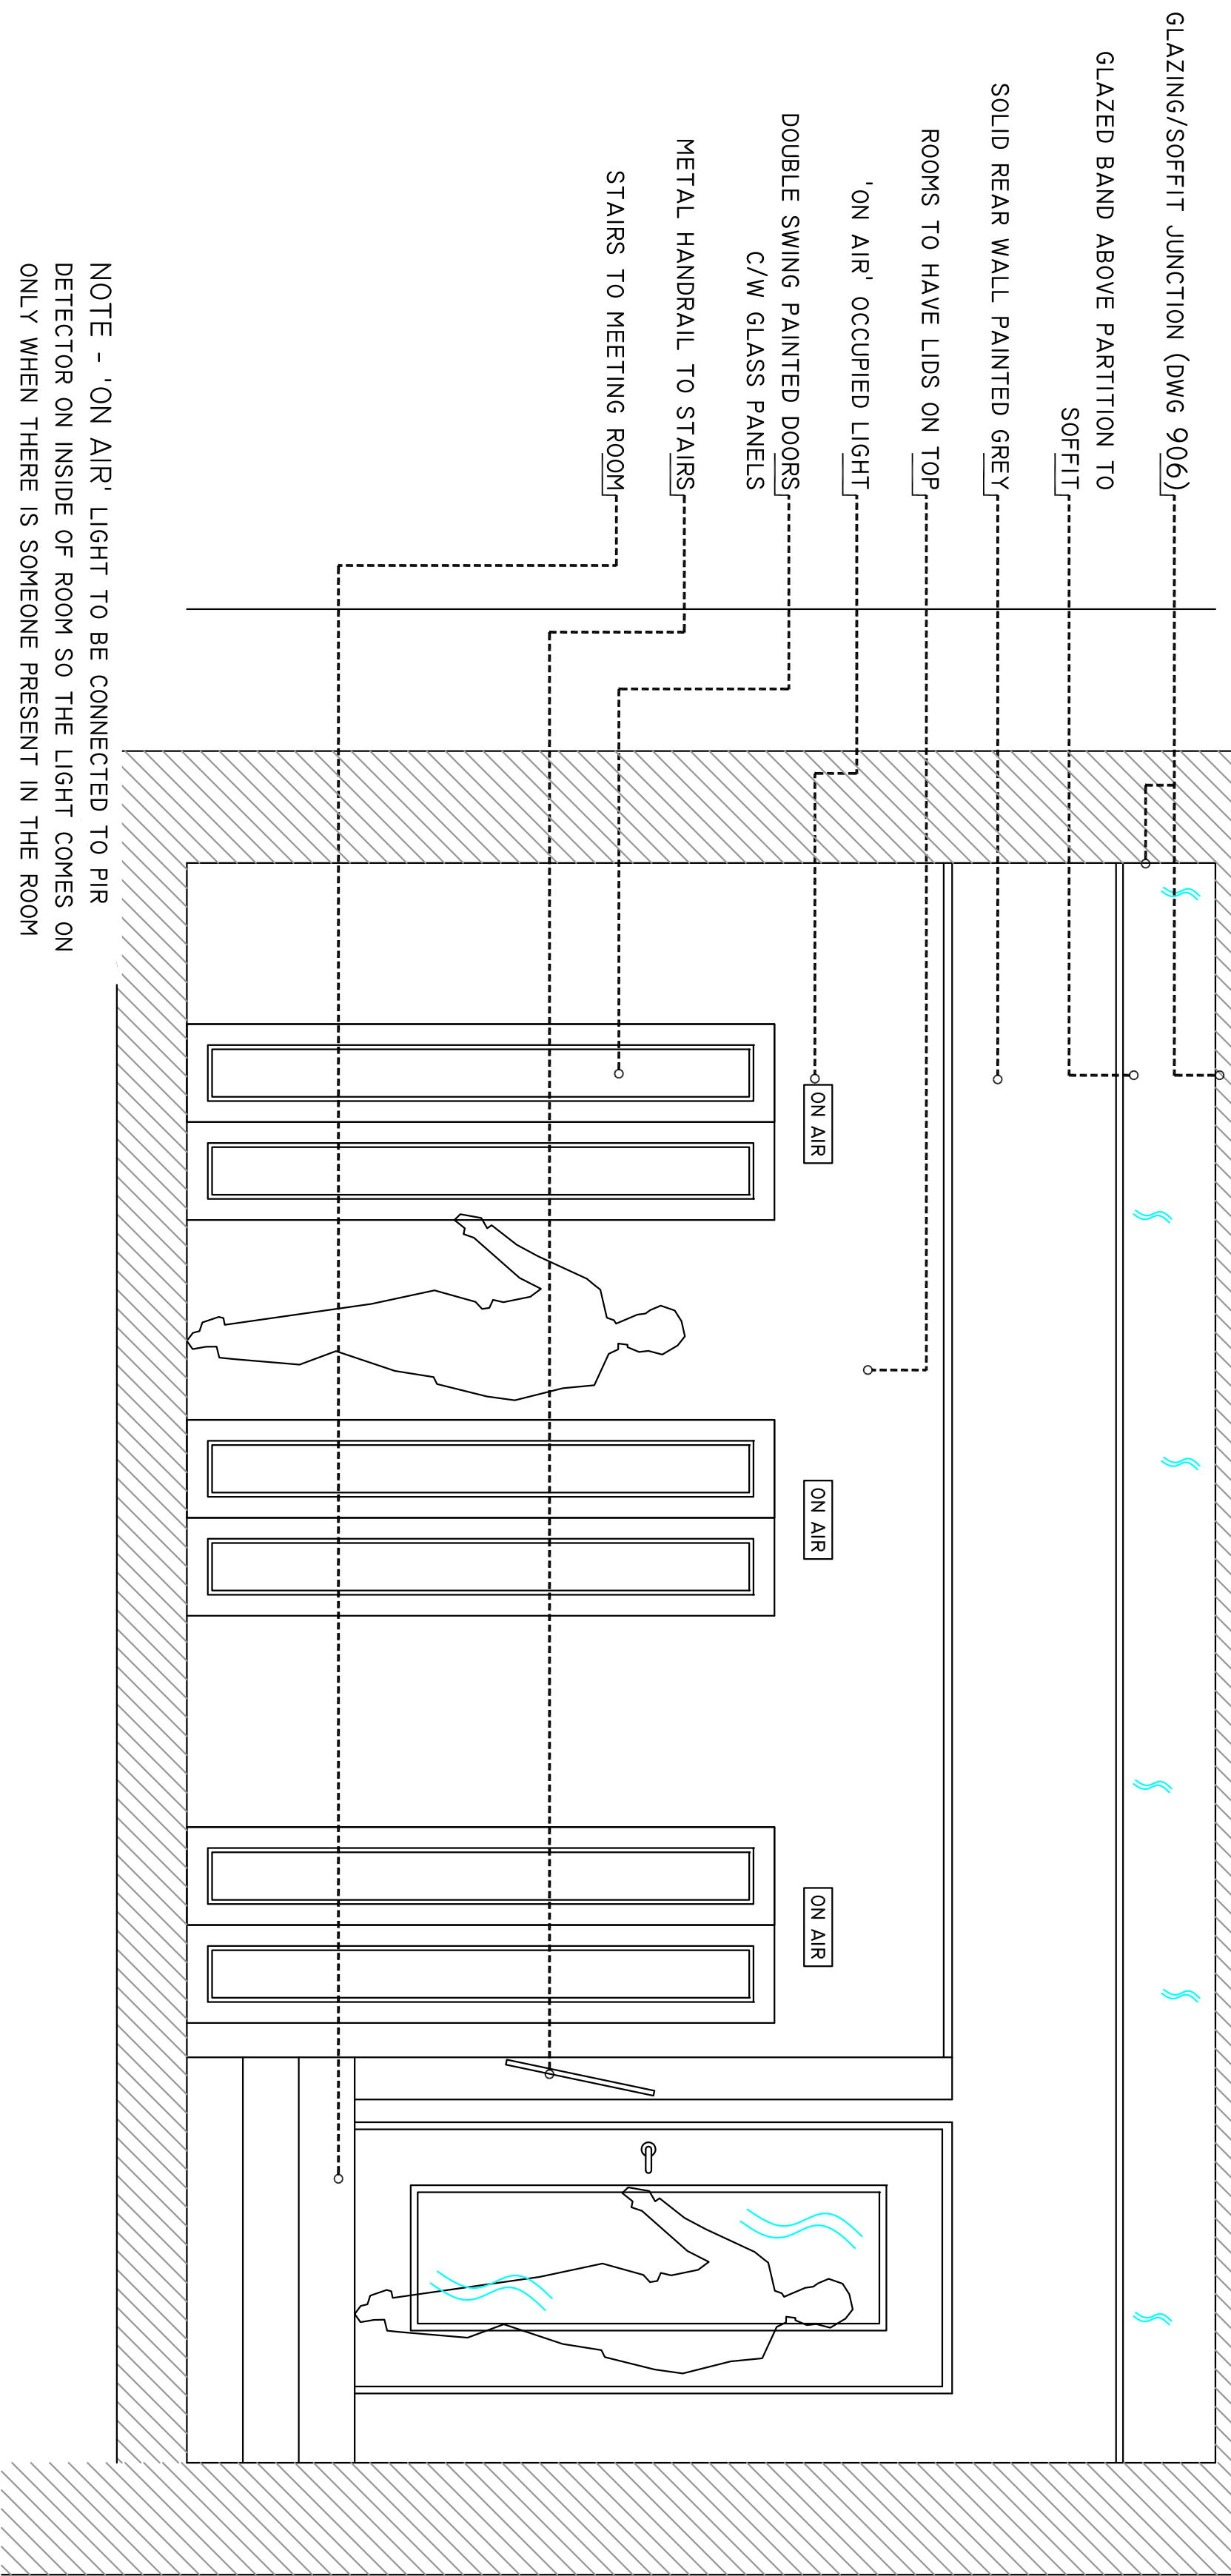

NOTE - 'ON AIR' LIGHT TO BE CONNECTED TO PIR DETECTOR ON INSIDE OF ROOM SO THE LIGHT COMES ON ONLY WHEN THERE IS SOMEONE PRESENT IN THE ROOM

PROVIDE 1 NO. RECESSED MINI SPOTLIGHT TO EACH ROOM

WALL (SECTION N-N)

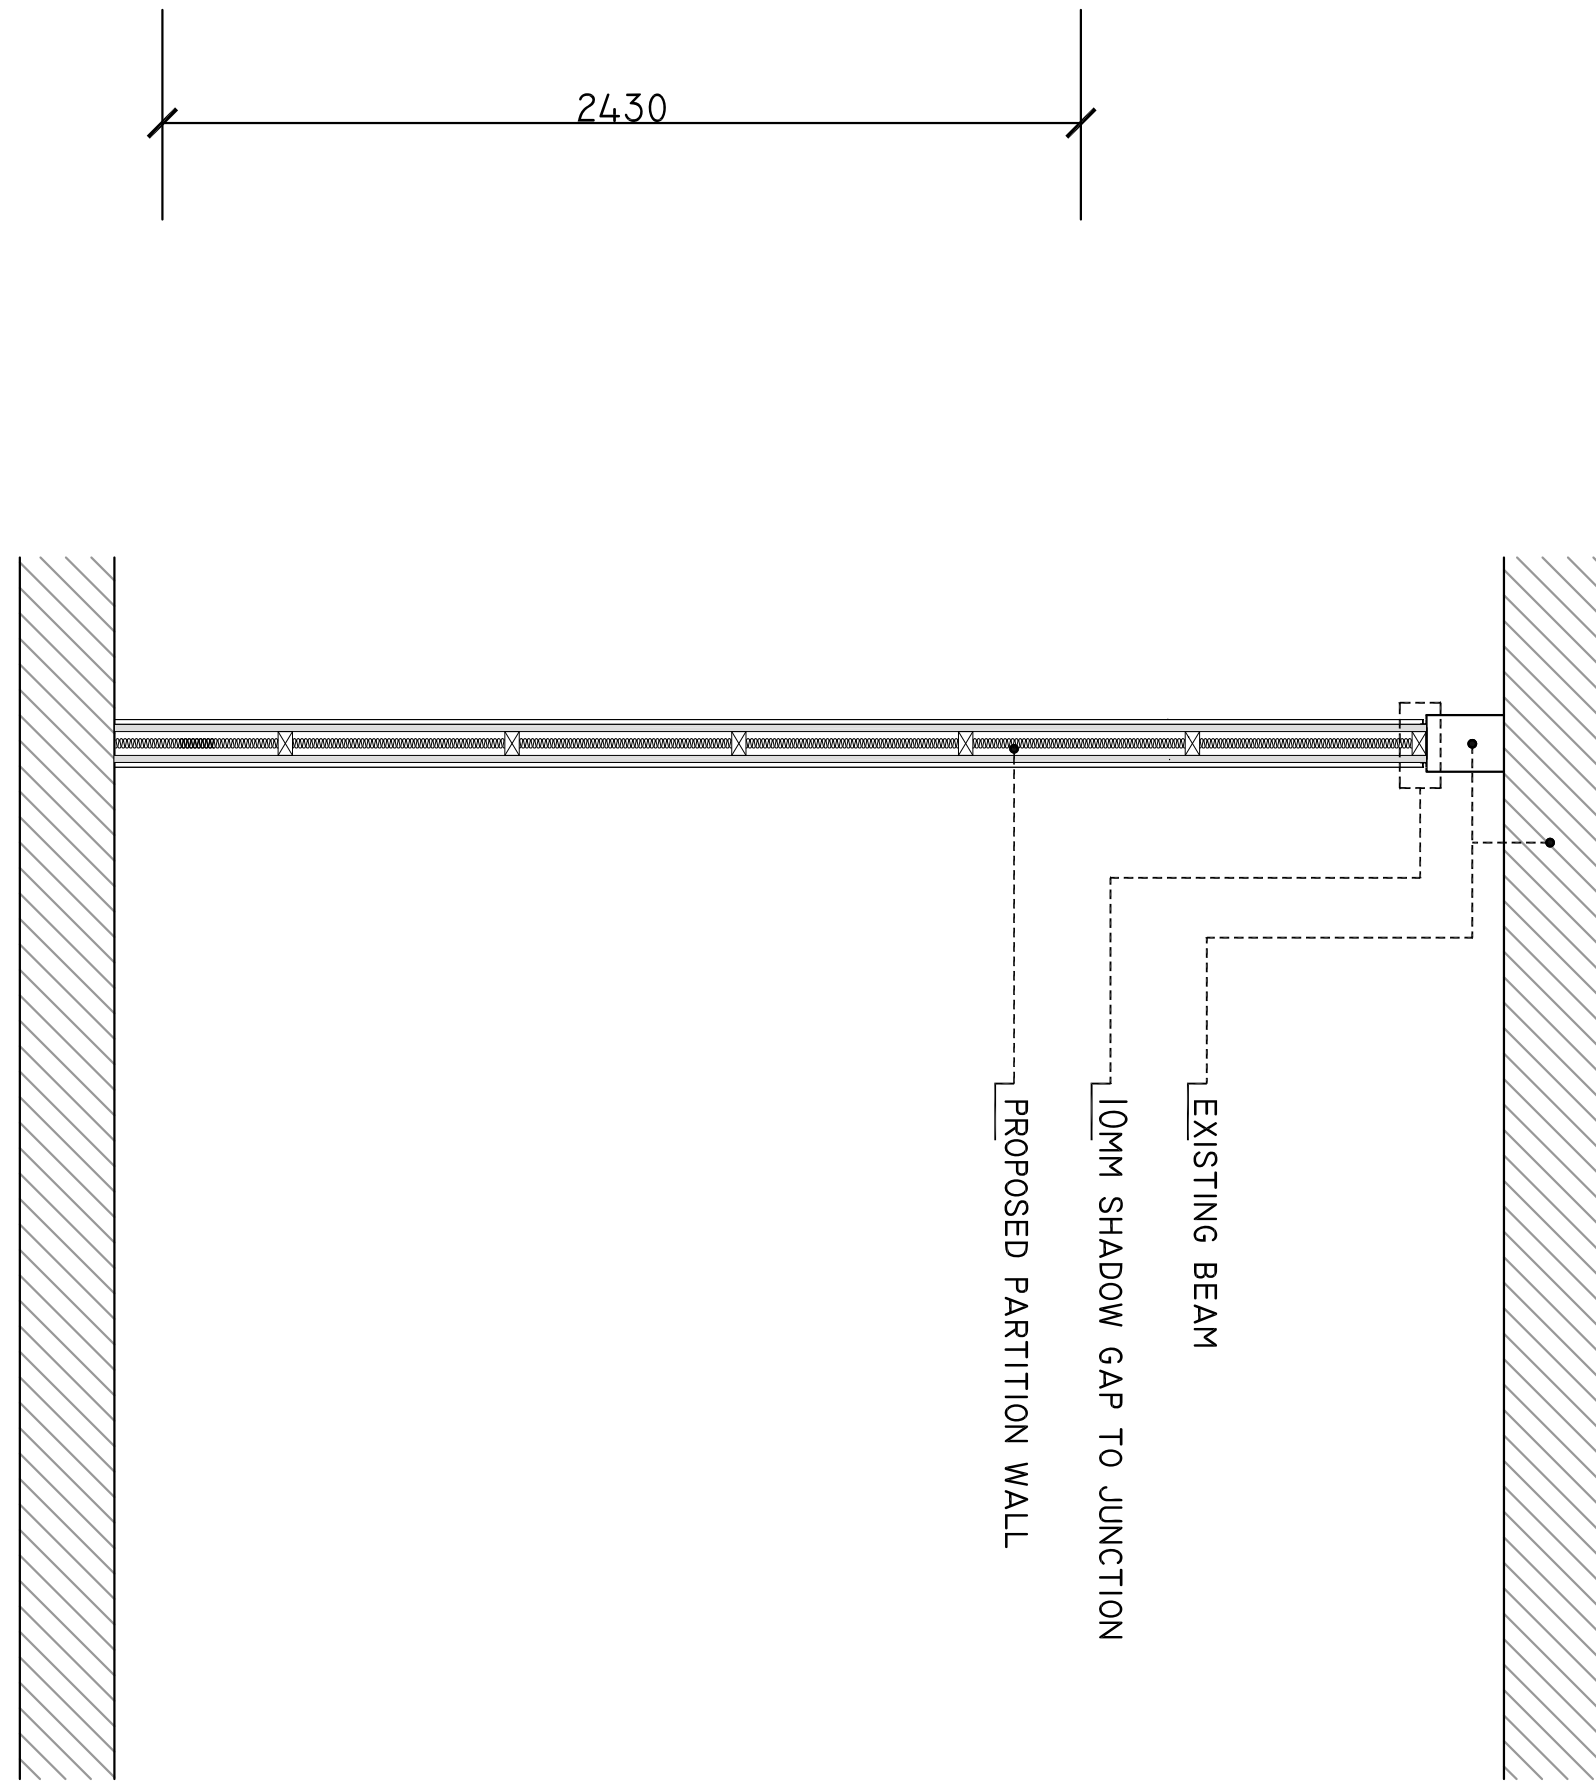

GROUND FLOOR LAYOUT

REFER TO DRAWING 3795-F01-001 FOR LOCATIONS