
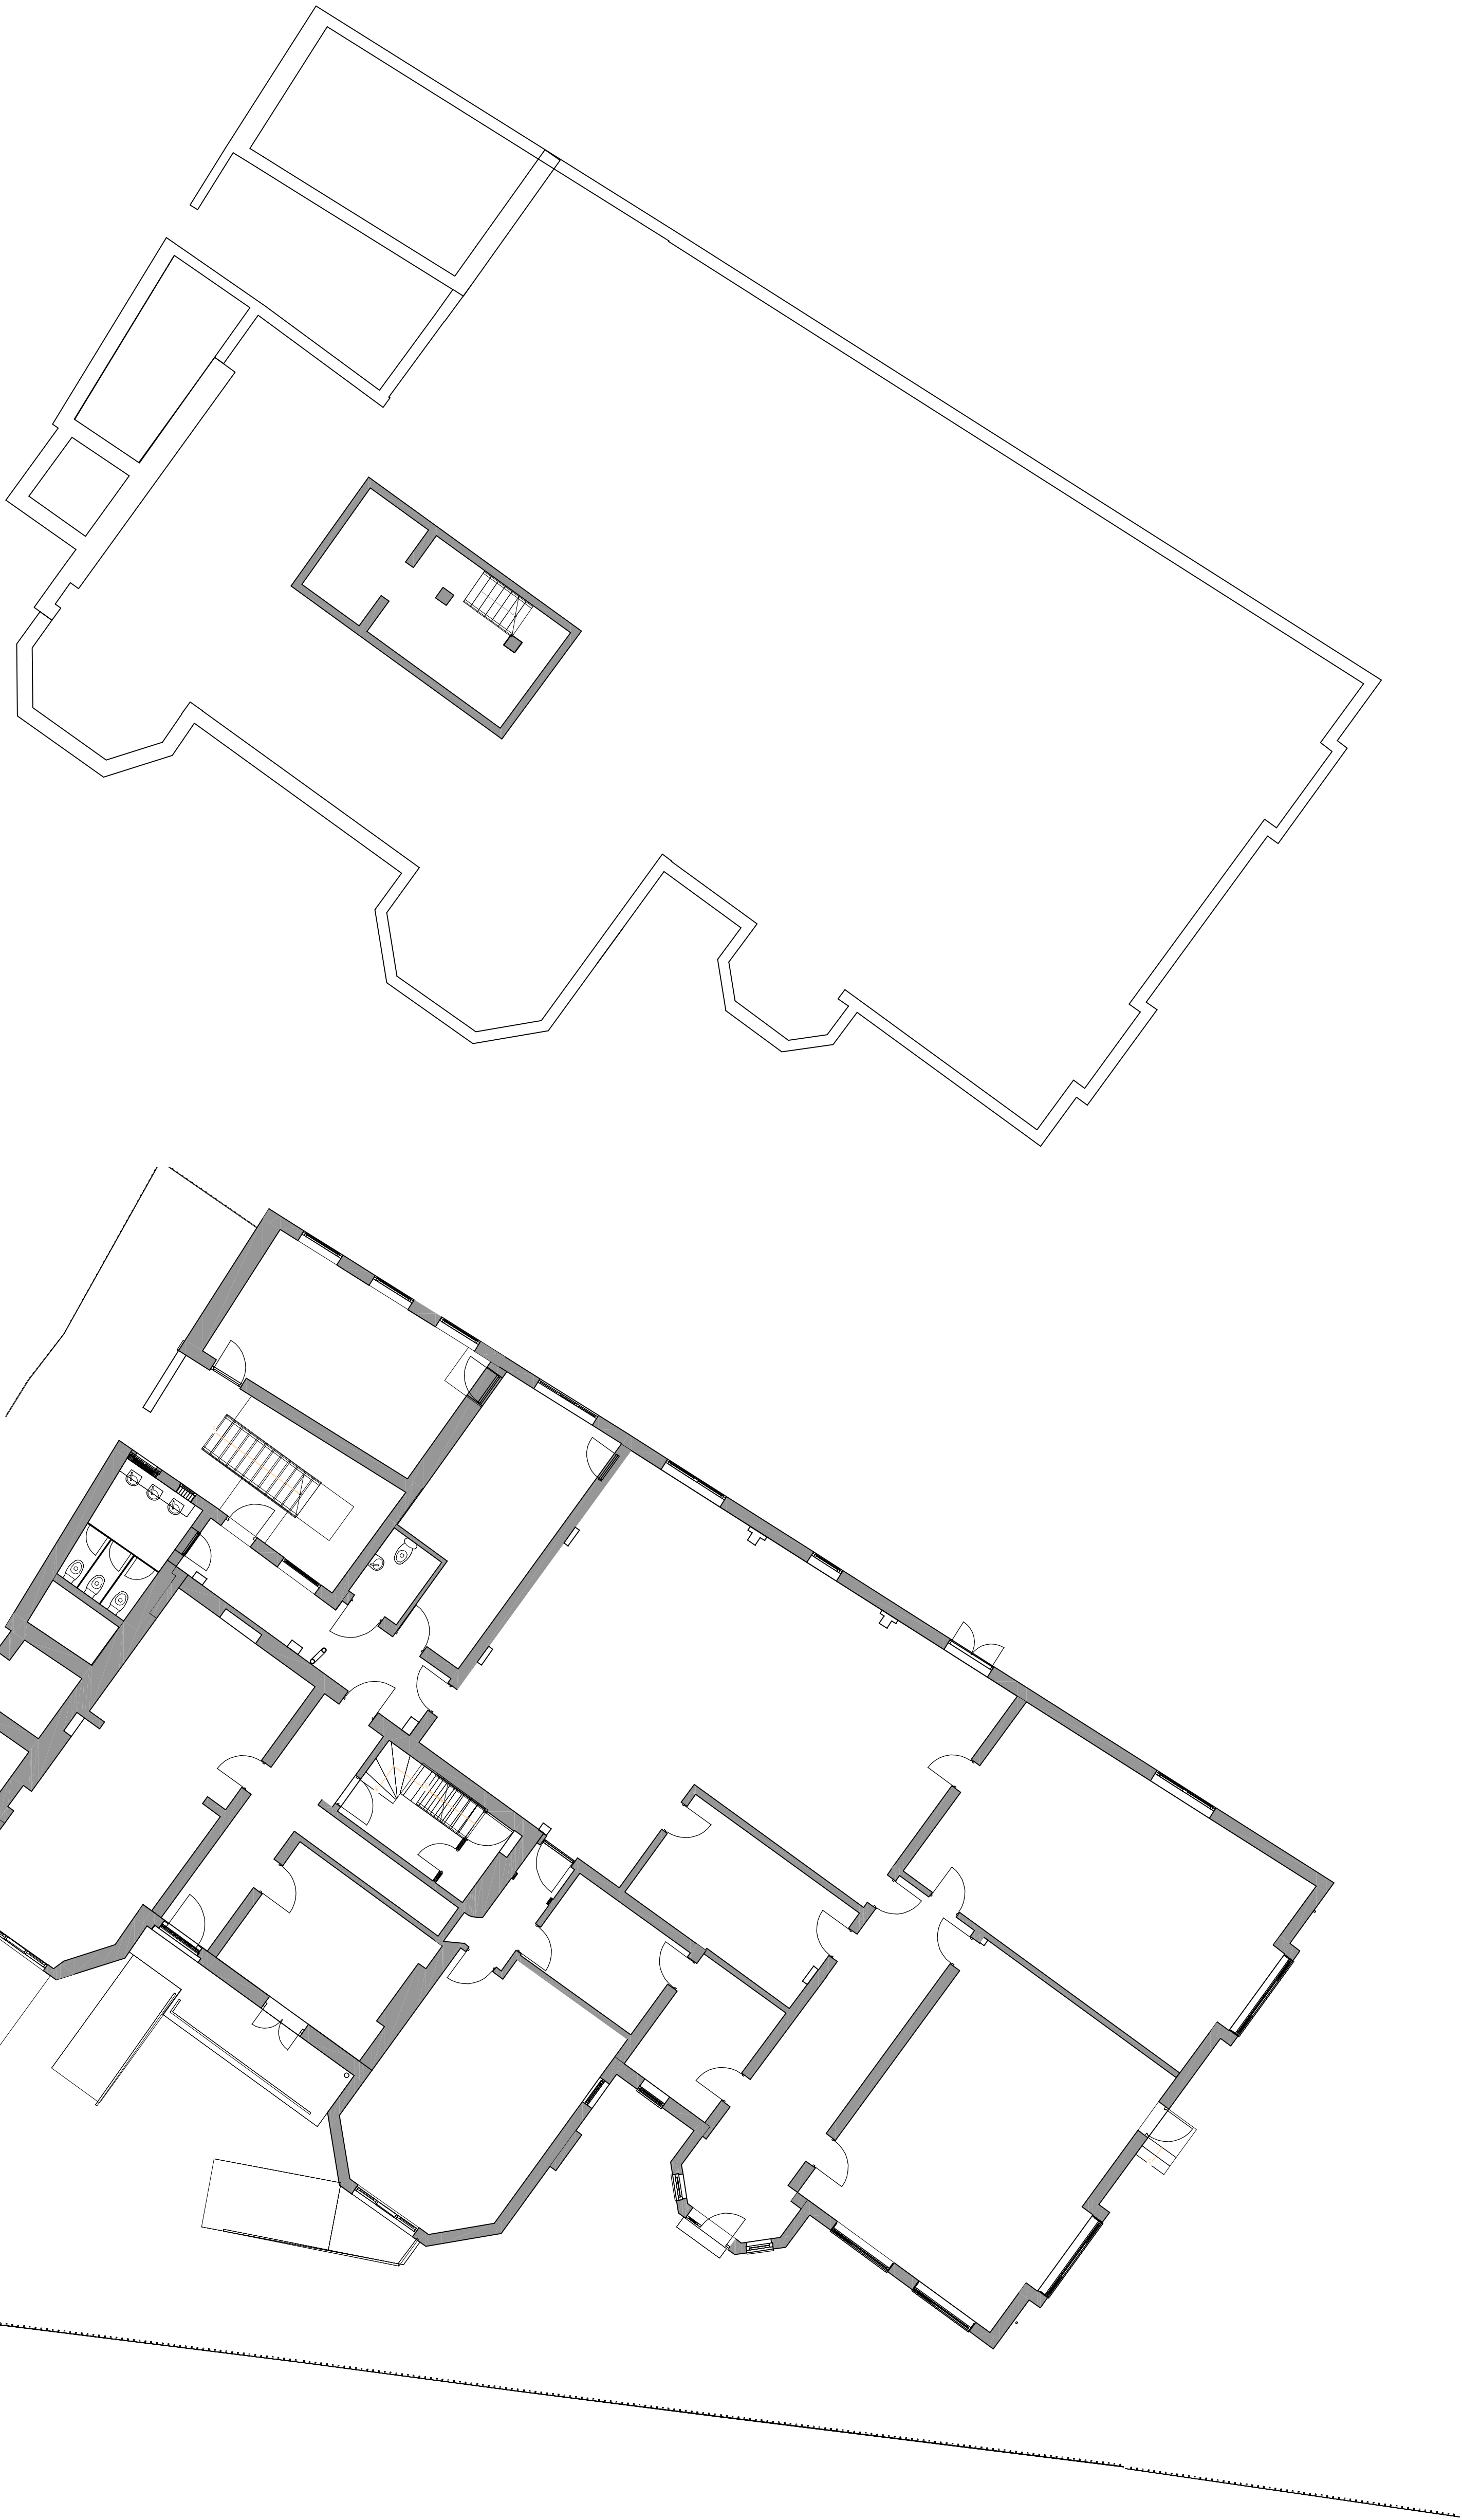


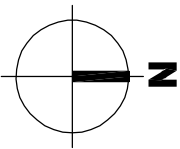


Existing Building Basement

Scale 1:100 @ A1

Existing Building Ground Floor

Scale 1:100 @ A1

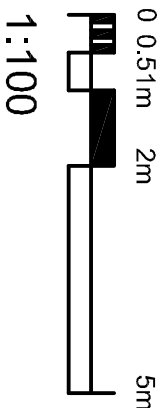

Rev	Description	Date created	Drawn by	Appr by
ASN		24.10.19	SB	SB

AHR Building Consultancy Ltd
5th Floor
50-52, Piccadilly Street
Manchester
M2 4EW
United Kingdom

T +44(0)161 8287900
E manchester@ahr.co.uk
www.ahr.co.uk

Client
King David High School

Project
Replacement Girl's Yarneh Building

Existing General Arrangements
Basement and Ground Floor

Project number	Scale	Issue status	Sheet
2015_00871_006	1:100		@A1
Drawing number	Rev	Issue status	Planning
00.001			Planning

This drawing is to be used in accordance with the contract documents. It is the responsibility of the client to ensure that the drawing is used in accordance with the contract documents. The client should be notified immediately of any discrepancies. This drawing is copyright and remains the property of AHR.