


ACCOMMODATION SCHEDULE

1 Bedroom / 2 Person Apt	Cycle Parking
2 Bedroom / 4 Person Apt	Refuse Store
2 Bedroom / 4 Person Townhouse	Plant

ACCOMMODATION SCHEDULE

Potato Wharf - Block 3	1 Bed	2 Bed	2 Bed Twh	Totals
Level 07	4	11	0	15
Level 06	4	11	0	15
Level 05	4	11	0	15
Level 04	4	11	0	15
Level 03	4	11	0	15
Level 02	4	11	0	15
Level 01	3	8	0	11
Level 00	3	7	1	11
Totals	30	81	1	112

Any discrepancies found are to be raised with the relevant people.
CHECK & ASK.
Refer to current project risk assessment(s) before any works are undertaken

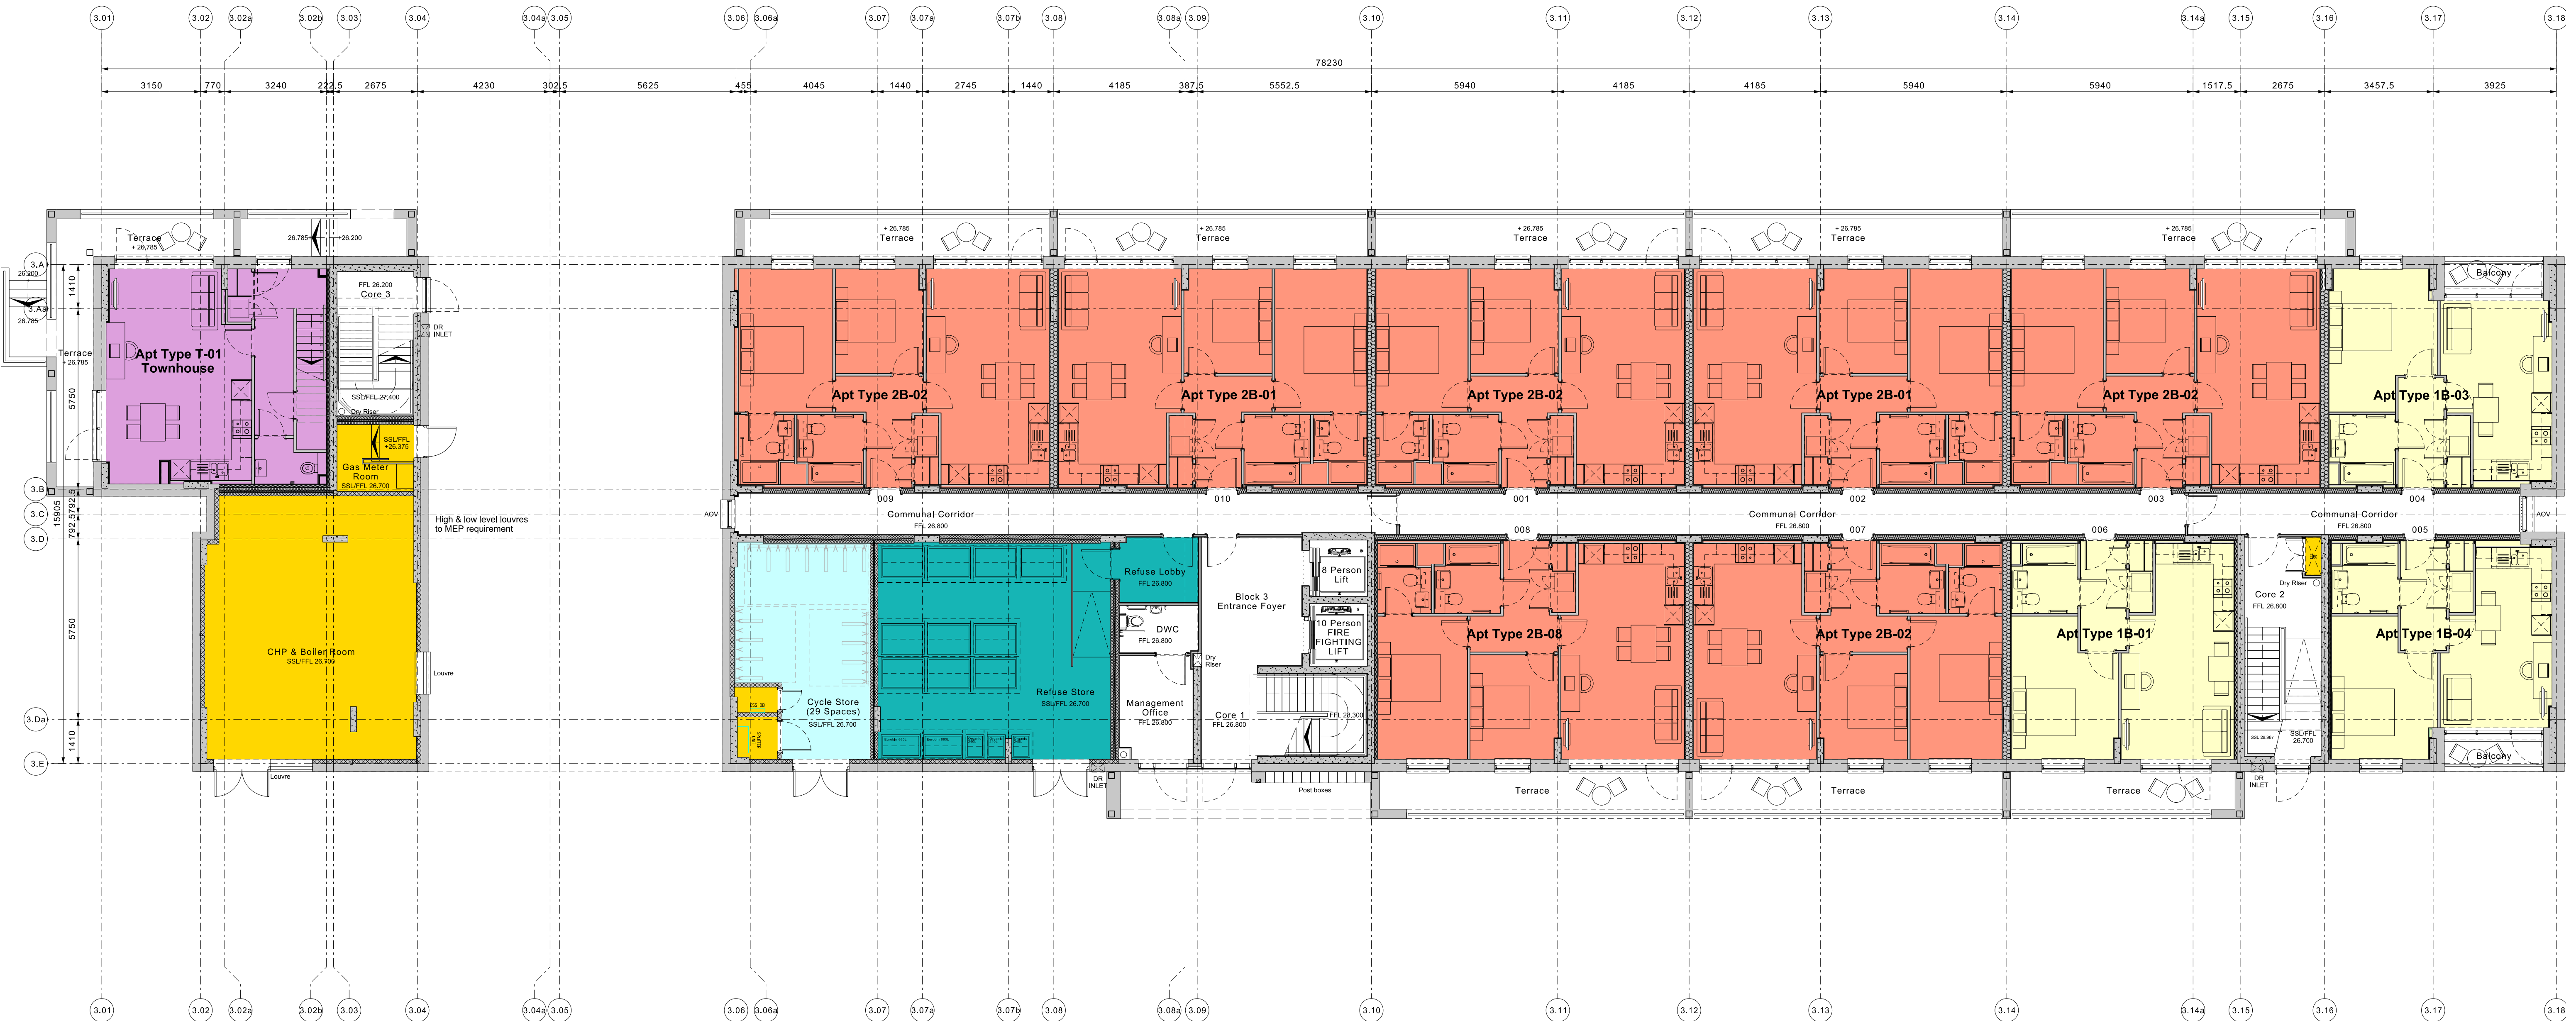

P3010.01 Block 3 - Ground Floor (Level 0) GA Plan 1:100@A1