


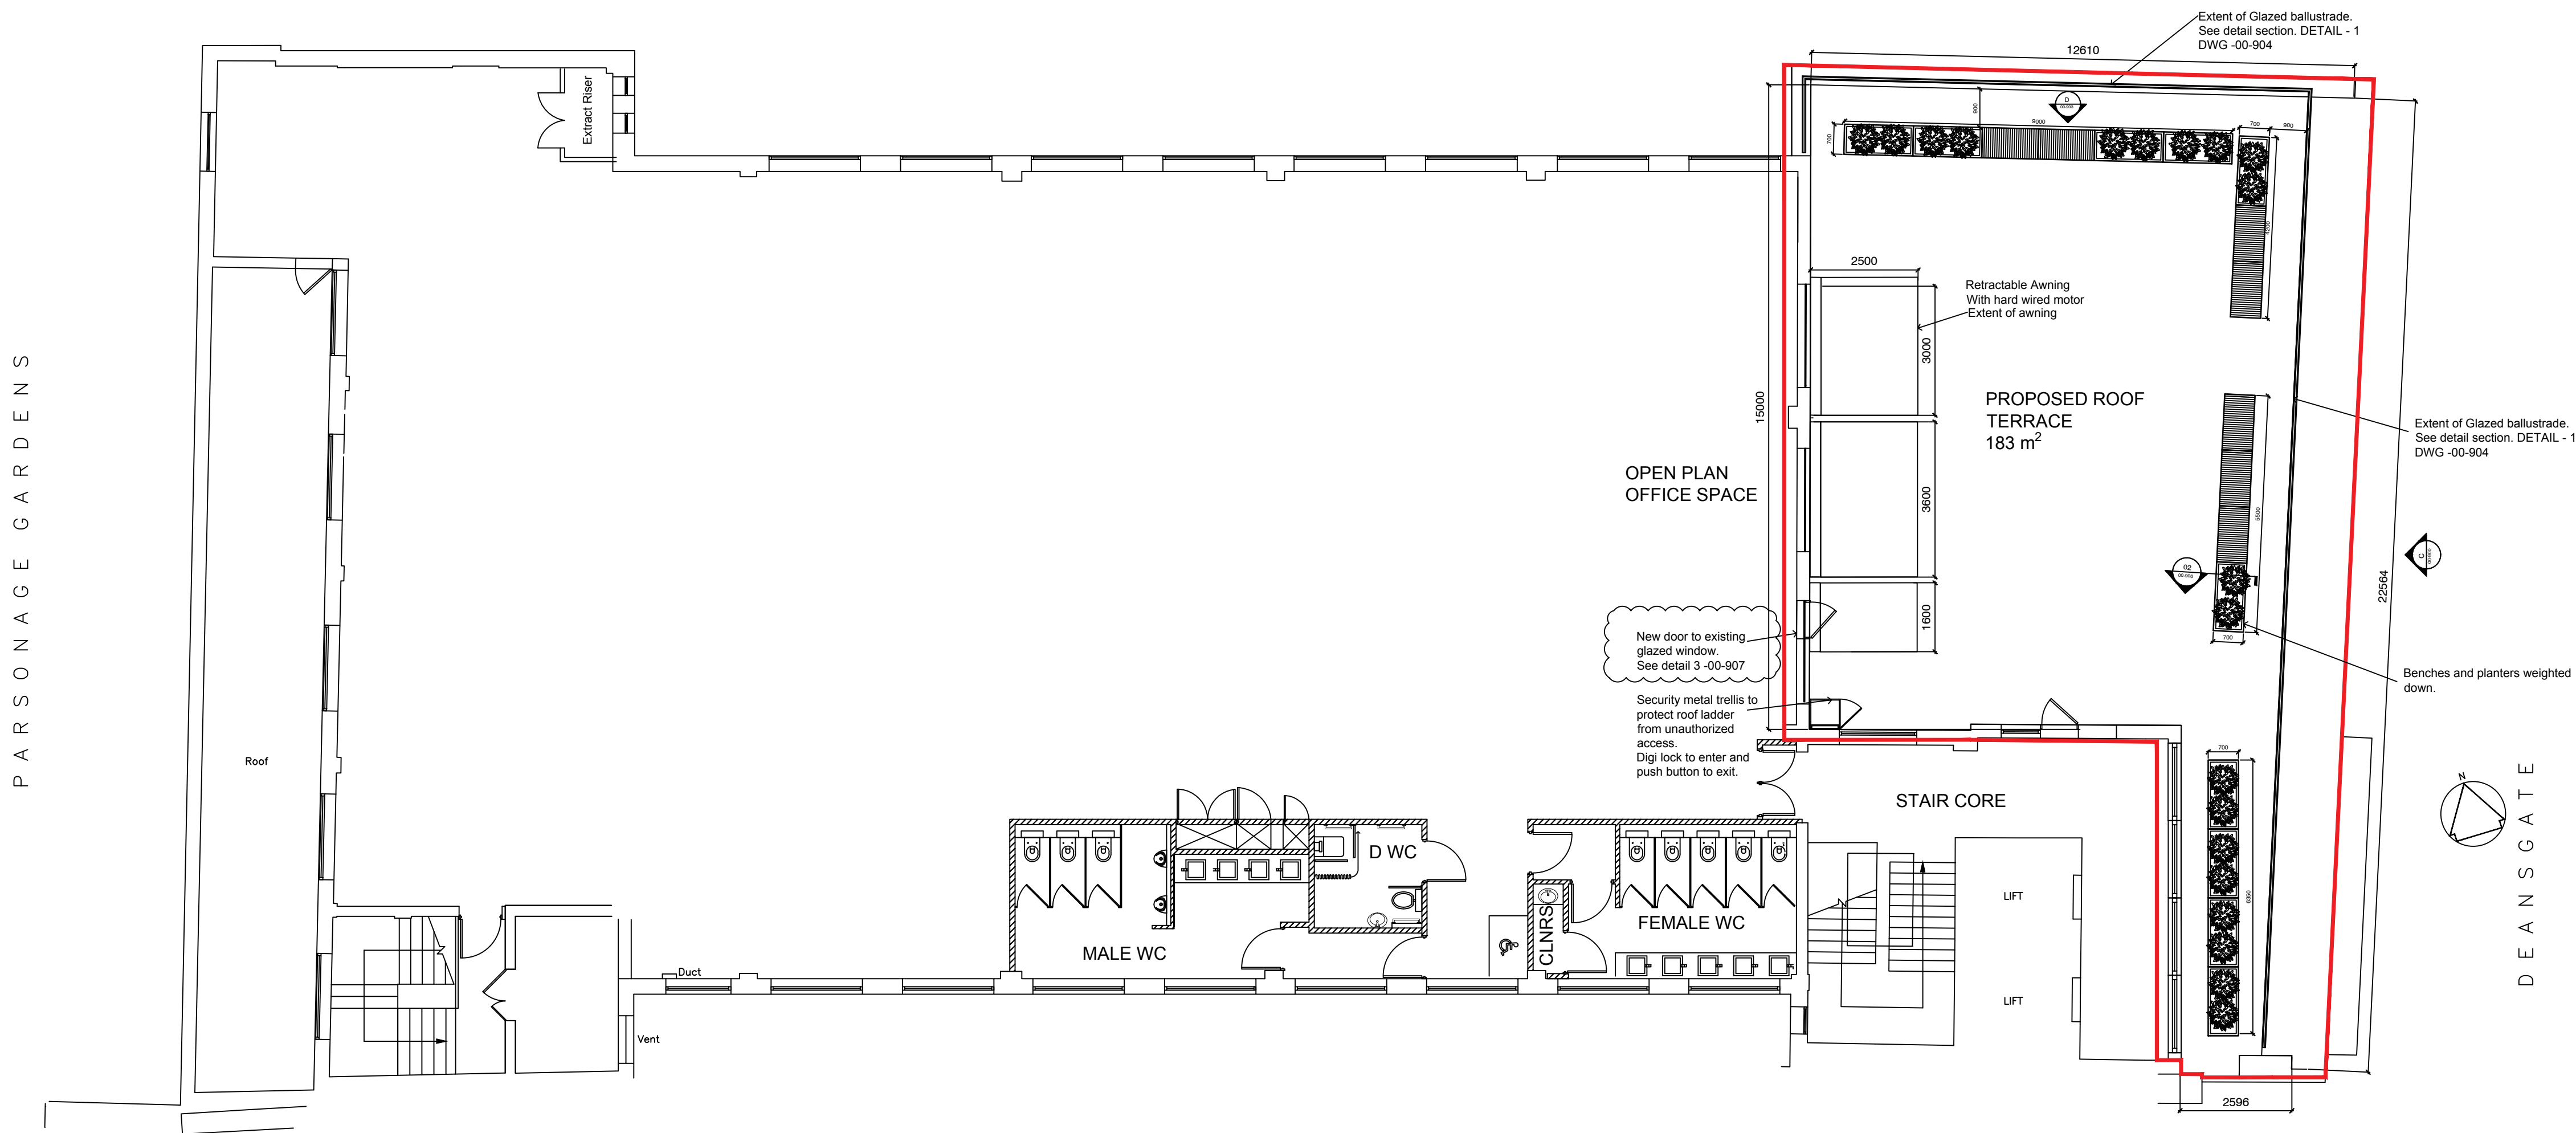

D	INFORMATION ON DOOR ADDED TO DRAWING	22.10.19	LF
C	PLANTERS, BENCHES & LADDER GRILL ADDED	15.10.19	LF
B	DOOR TO GLAZING ADDED	02.10.19	LF
A	AREAS ADDED	02.10.19	LF

Rev	Description	Date	By
-----	-------------	------	----

FIREBOX
DESIGN

FIREBOX DESIGN LTD
The Studio
3 Windsor Road, Prestwich, M25 0DZ
T +44 (0) 7944526444
www.firebox-design.co.uk

Status

PLANNING

Client

MAYFAIR CAPITAL	Scale 1:100 @A1
Project 86 DEANS GATE REFURBISHMENT M3 2QG	Date 26.09.19
	By LF
Description ROOF TERRACE PROPOSED PLAN	Job FB210
	Drg 00-902
	rev D

DO NOT SCALE THIS DRAWING.
CHECK ALL DIMENSIONS ON SITE.
THIS DRAWING IS PROTECTED BY COPYRIGHT. IT MAY NOT BE REPRODUCED IN
ANY FORM BY ANY MEANS FOR ANY PURPOSE, WITHOUT GAINING PRIOR
WRITTEN PERMISSION FROM FIREBOX DESIGN.

00 ROOF TERRACE PROPOSED PLAN
Scale: 1:100