



Revision		Date	Drawn	Checked
A	First Issue	16/07/19		
B	Long section added	17/07/19	KW	AH
C	Section A-A Extended	19/07/19	KW	AH

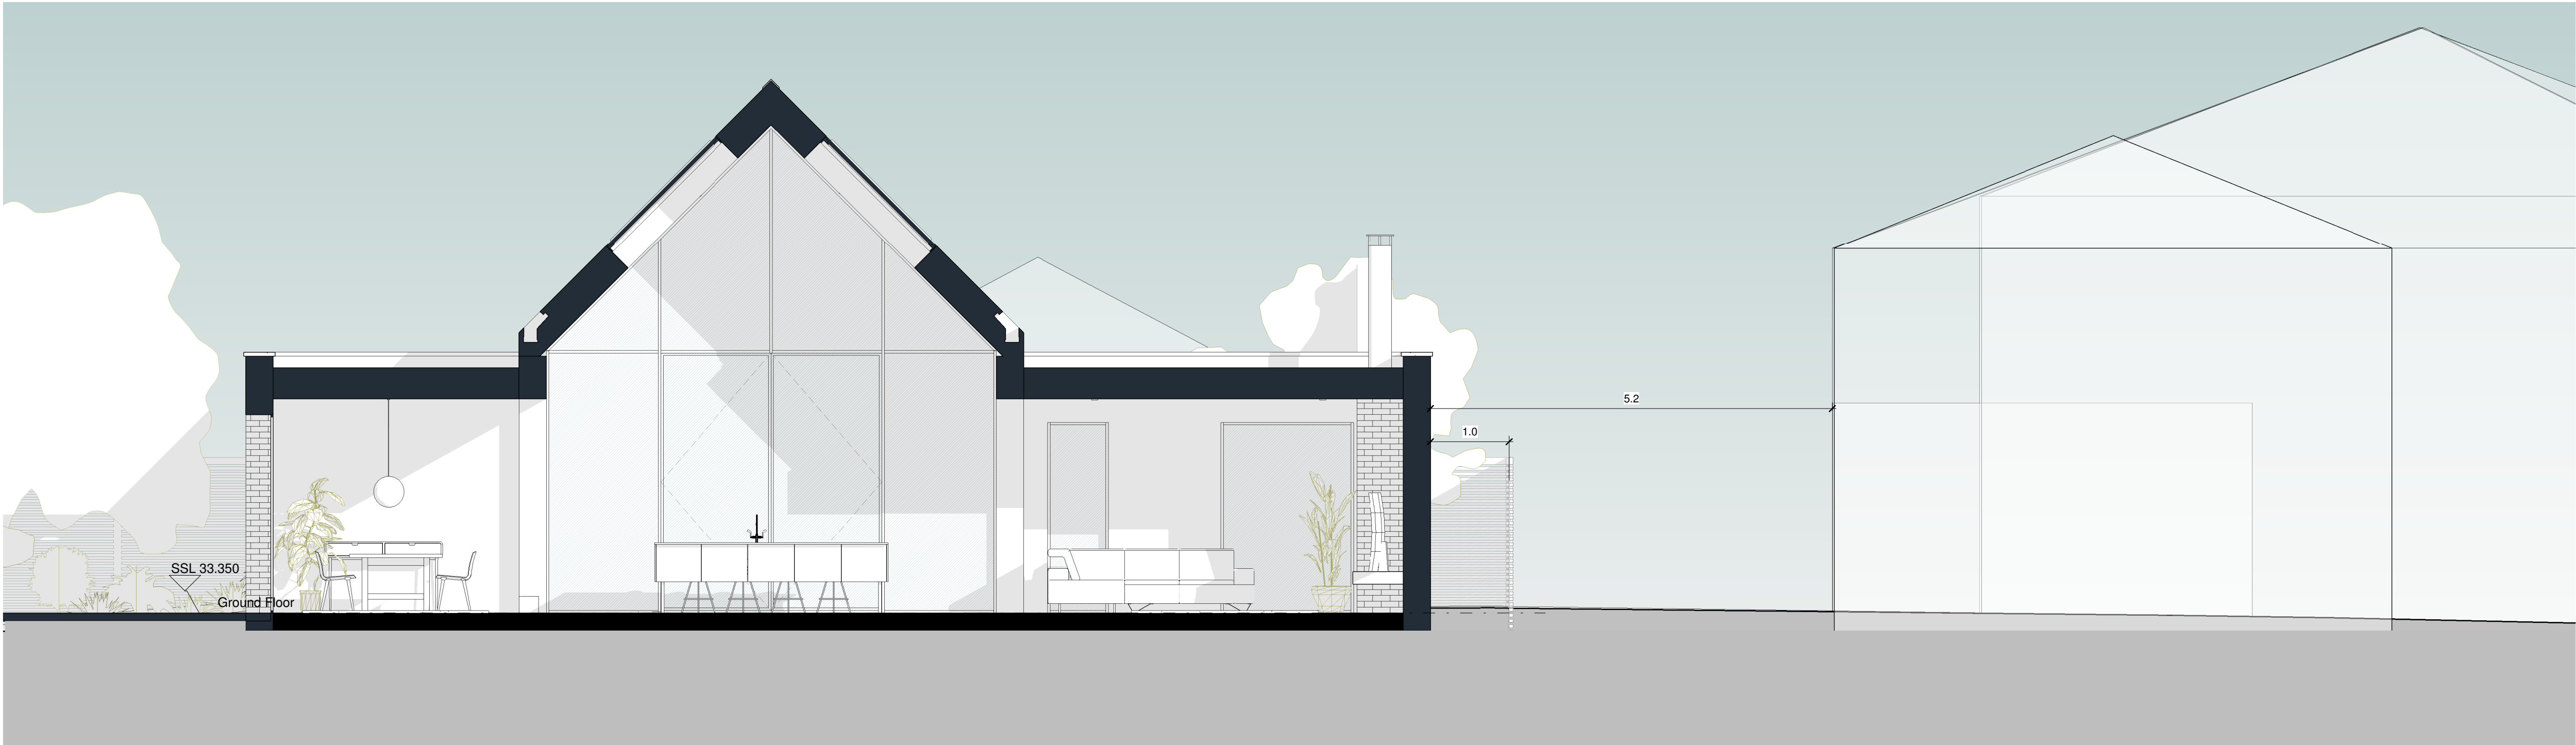

Section A-A
1 : 50

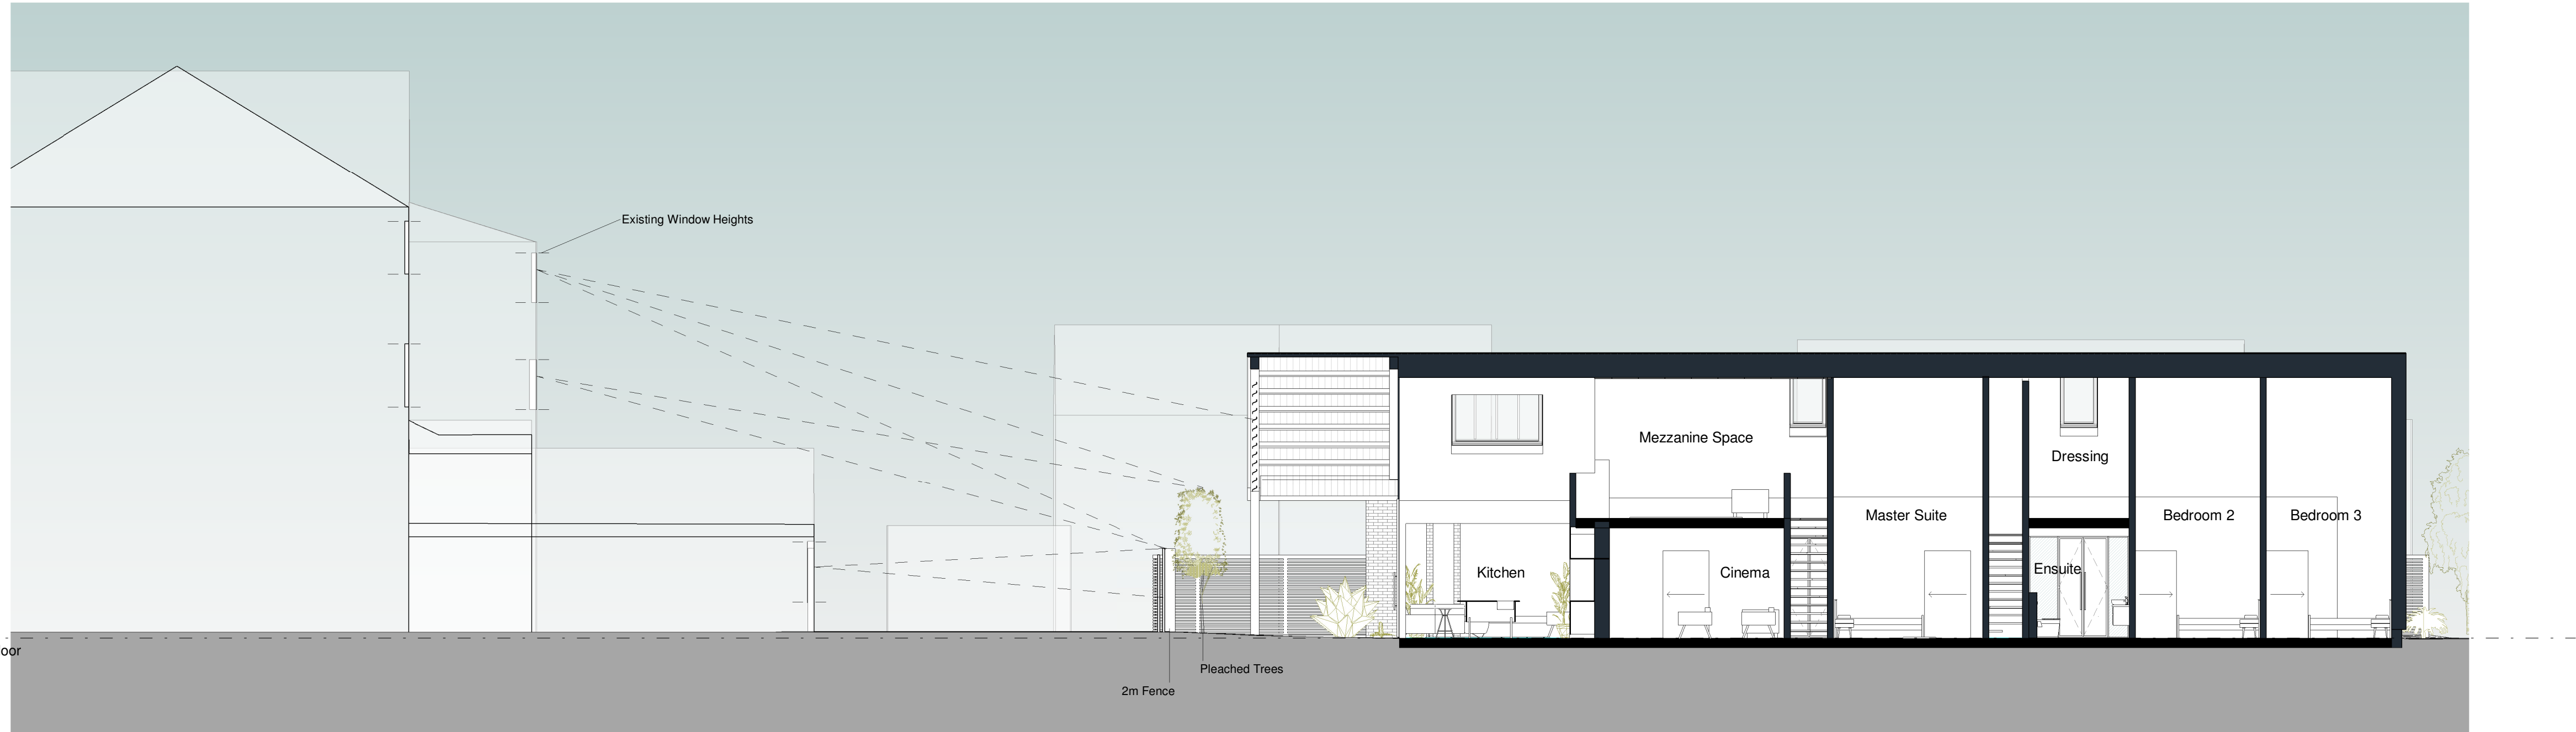

Section B-B
1 : 100

CODA
Bespoke

CODA Studios Ltd
70-71 Cornish Place, Cornish St, Sheffield, S6 3AF
T: 0114 279 6003
E: information@codastudios.co.uk

Drawn	Checked	Date	Scale	Revision
KW	AH	07/16/19	As @ A1 indicated	C
Client	Sarah & Stuart Chilvers			
Project	The Orchard			
Title	Key Sections			
Dwg No.	2818 0105			

© COPYRIGHT EXISTS ON THE DESIGNS AND INFORMATION SHOWN ON THIS DRAWING.

The Contractor must verify all dimensions on site before making shop drawings or commencing work of any kind. No dimensions to be scaled from this drawing. Architect to be notified of any discrepancies in dimensions immediately.