

C	07-03-19	Green roof removed
B	22-02-19	Updates
A		First issue
	Date	Revision details

Remove all burrs and sharp edges.
Unless otherwise stated tolerances

unless stated to be at +/-0.5mm

If in doubt ask -

Project: Fallowfield

Customer: X

Do not scale - All dimensions in millimetres - Do not manually alter CAD drawings

Material: See Notes

Finish: See Notes

Quantity: X

Designed by: NJS

Checked by: FB

Scale: NTS

Date: 18-02-19

Title: Fallowfield Bin Family

Drawing No.: CRPC 2306 00 001

Rev: C

A3

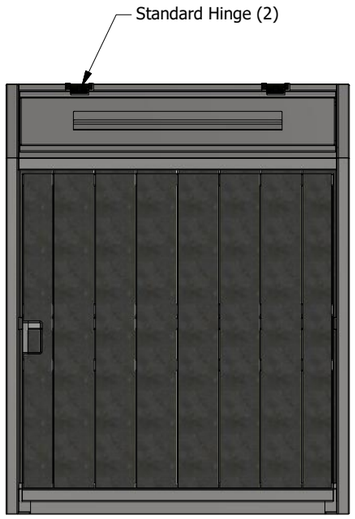

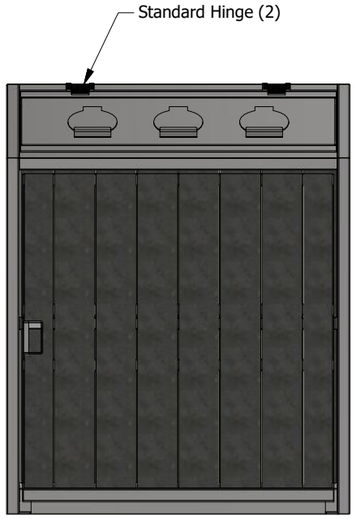

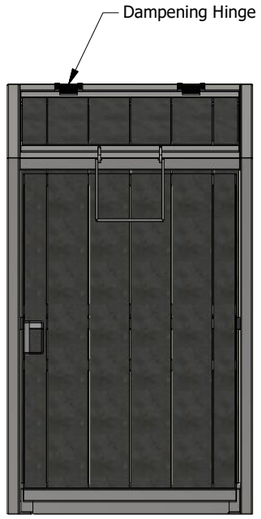

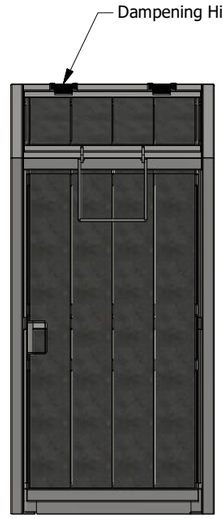

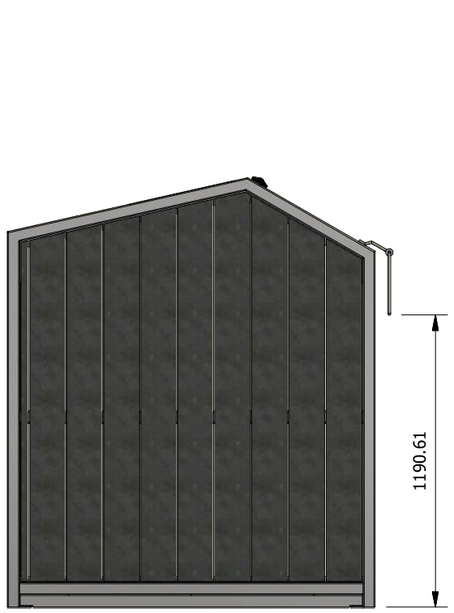

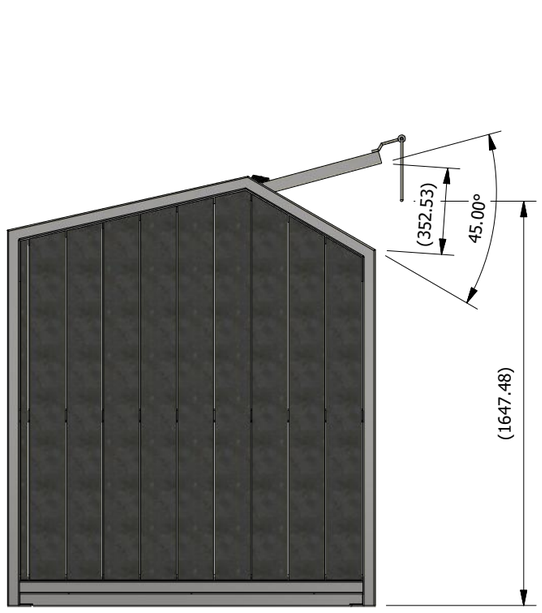

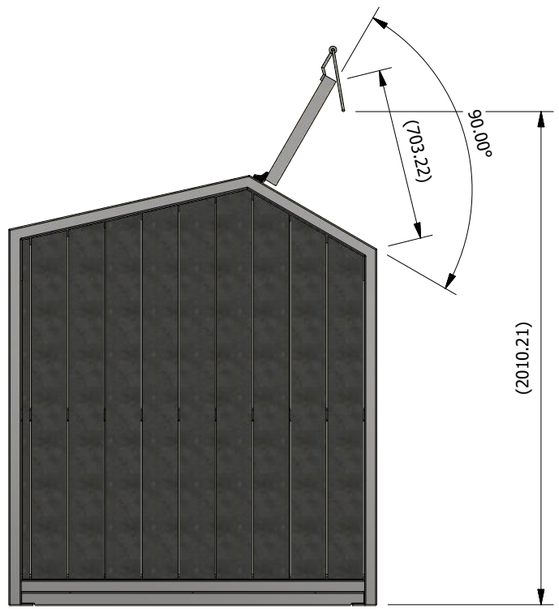

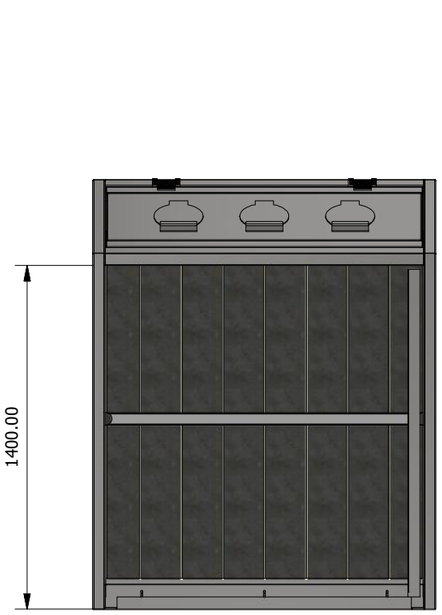

C	07-03-19	Green roof removed
B	22-02-19	Updates
A		First issue
	Date	Revision details

Remove all burrs and sharp edges.
Unless otherwise stated tolerances

unless stated to be at +/-0.5mm

If in doubt ask -

Project: Fallowfield

Customer: X

Do not scale - All dimensions in millimetres - Do not manually alter CAD drawings

Material: See Notes

Finish: See Notes

Quantity: X

Designed by: NJS

Checked by: FB

Scale: NTS

Date: 18-02-19

Title: Fallowfield Bin Family

Drawing No.: CRPC 2306 00 001

Rev: C

A3

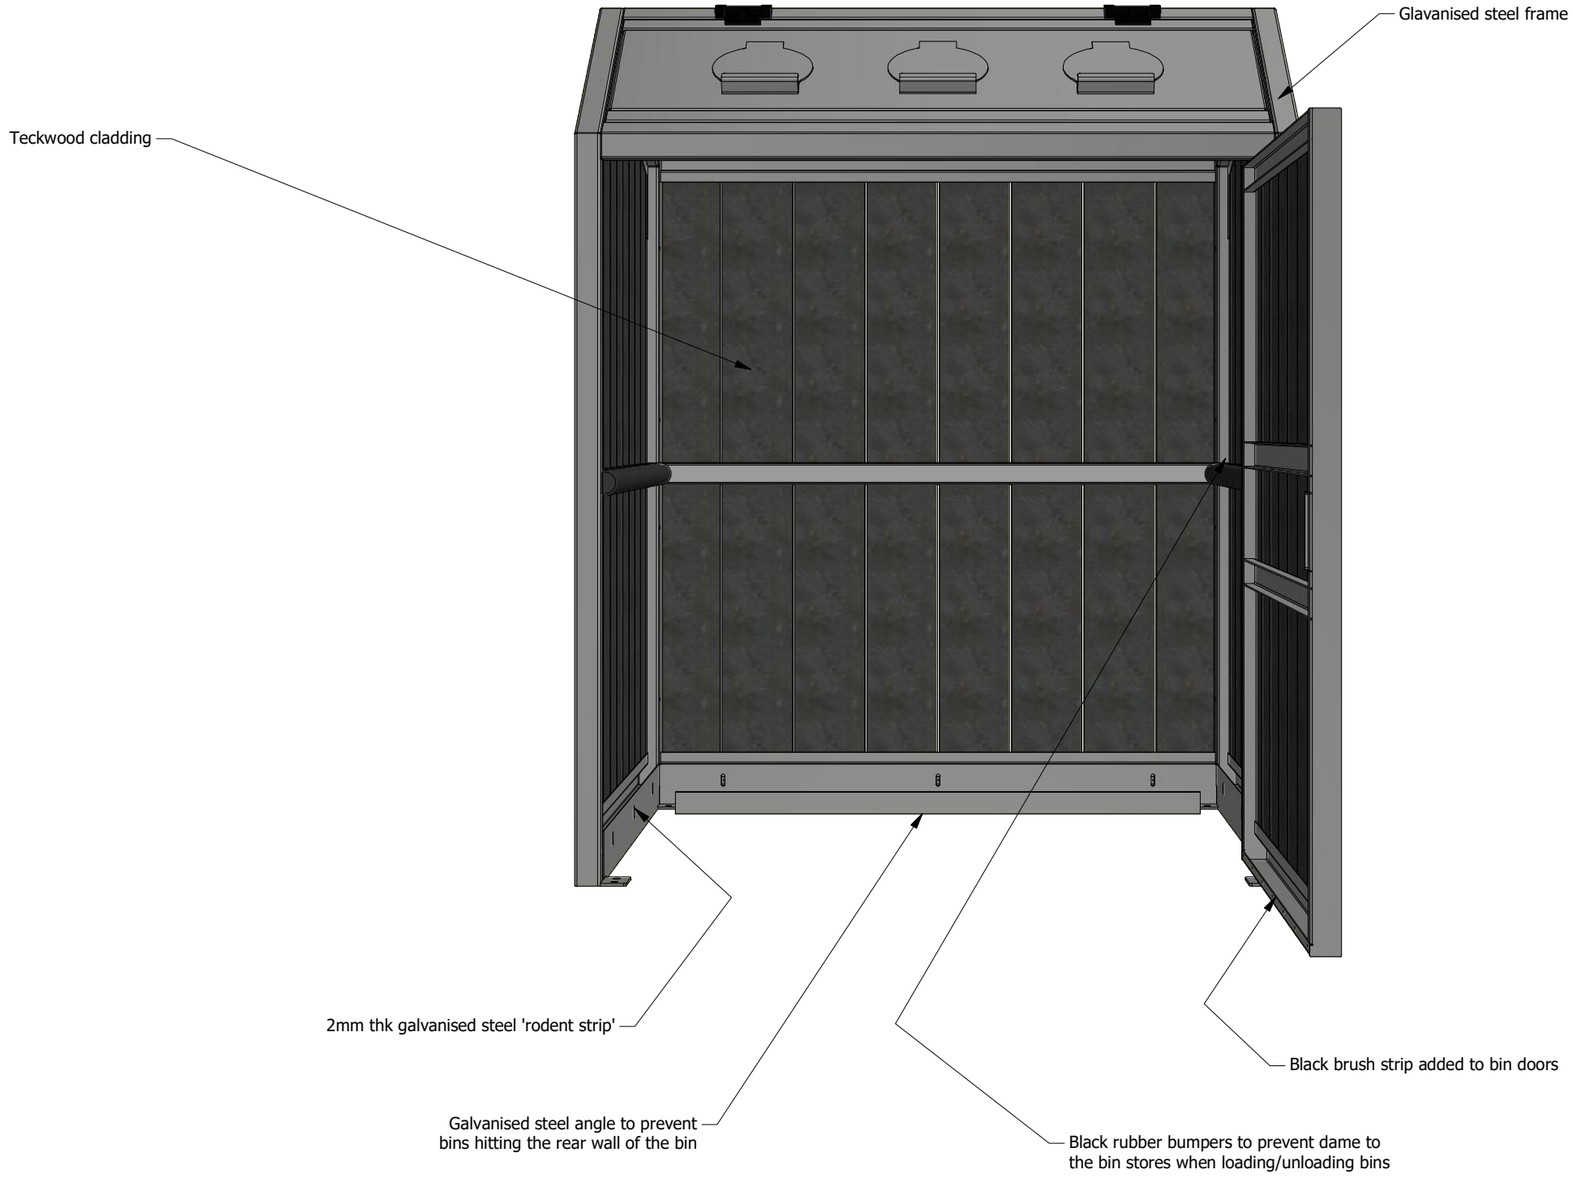

C	07-03-19	Green roof removed
B	22-02-19	Updates
A		First issue
	Date	Revision details

Remove all burrs and sharp edges.
Unless otherwise stated tolerances
unless stated to be at +/-0.5mm
If in doubt ask -

Project: Fallowfield
Customer: X

Do not scale - All dimensions in millimetres - Do not manually alter CAD drawings

Material: See Notes
Finish: See Notes

Quantity: X

Designed by: NJS
Checked by: FB
Scale: NTS
Date: 18-02-19

Title: 1000 ltr Bin Store

Drawing No.: CRPC 2306 01 001-1500 Door Open
Rev: C

A3



Bin flap locked from inside (nut & bolt)



Ø150mm openings

3mm thk galvanised steel flaps, hinged at top

C	07-03-19	Green roof removed
B	22-02-19	Updates
A		First issue
	Date	Revision details

Remove all burrs and sharp edges.
Unless otherwise stated tolerances

unless stated to be at +/-0.5mm

If in doubt ask -

Project: Fallowfield

Customer: X

Do not scale - All dimensions in millimetres - Do not manually alter CAD drawings

Material: See Notes

Finish: See Notes

Quantity: X

Designed by: NJS

Checked by: FB

Scale: NTS

Date: 18-02-19

Title: Fallowfield Bin Family

Drawing No.: CRPC 2306 01 001-recycle open

Rev: C

A3



C	07-03-19	Green roof removed
B	22-02-19	Updates
A		First issue
	Date	Revision details

Remove all burrs and sharp edges.
Unless otherwise stated tolerances

unless stated to be at +/-0.5mm

If in doubt ask -

Project: Fallowfield

Customer: X

Do not scale - All dimensions in millimetres - Do not manually alter CAD drawings

Material: See Notes

Finish: See Notes

Quantity: X

Designed by: NJS

Checked by: FB

Scale: NTS

Date: 19-02-19

Title: Fallowfield Bin Family

Drawing No.: CRPC 2306 00 001 Nested

Rev: C

A3



A-A (1 : 15)

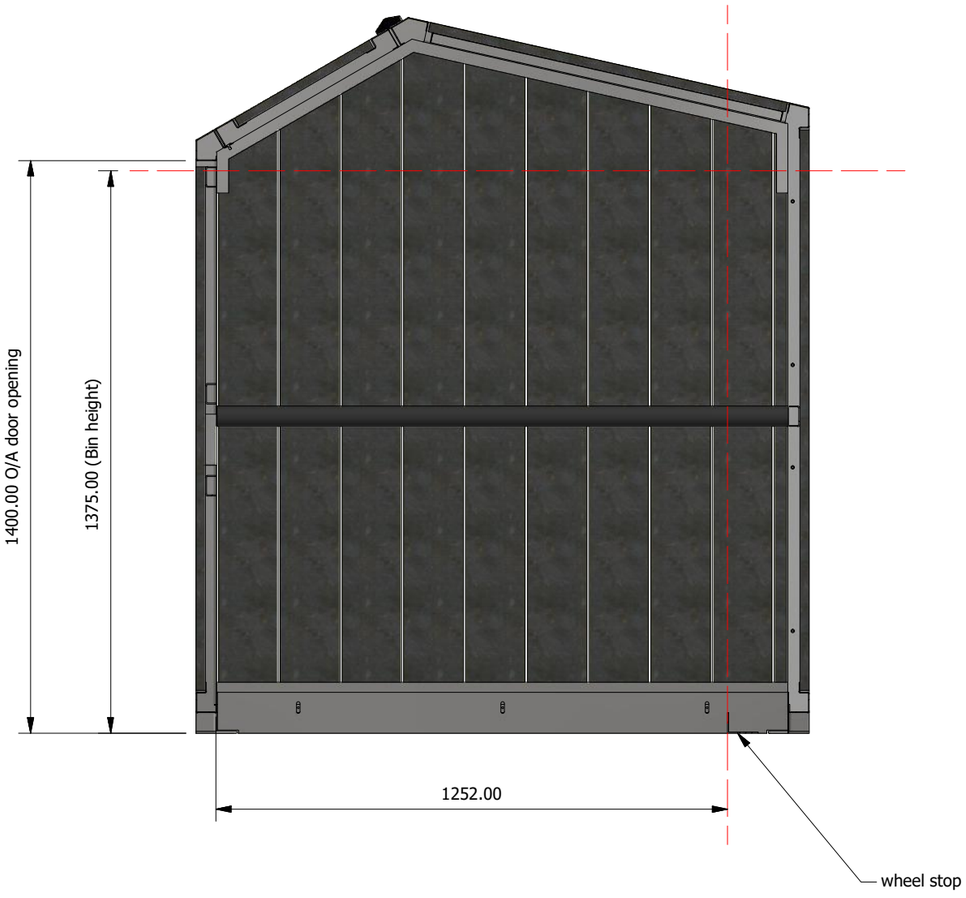

C	07-03-19	Green roof removed
B	22-02-19	Updates
A		First issue
	Date	Revision details

Remove all burrs and sharp edges.
Unless otherwise stated tolerances
unless stated to be at +/-0.5mm
If in doubt ask -

Project: Fallowfield
Customer: X

Do not scale - All dimensions in millimetres - Do not manually alter CAD drawings

Material: See Notes
Finish: See Notes
Quantity: X

Designed by: NJS
Checked by: FB
Scale: NTS
Date: 20-02-19

Title: 1000 ltr Bin store
Drawing No.: CRPC 2306 01 001
Rev: C

A3