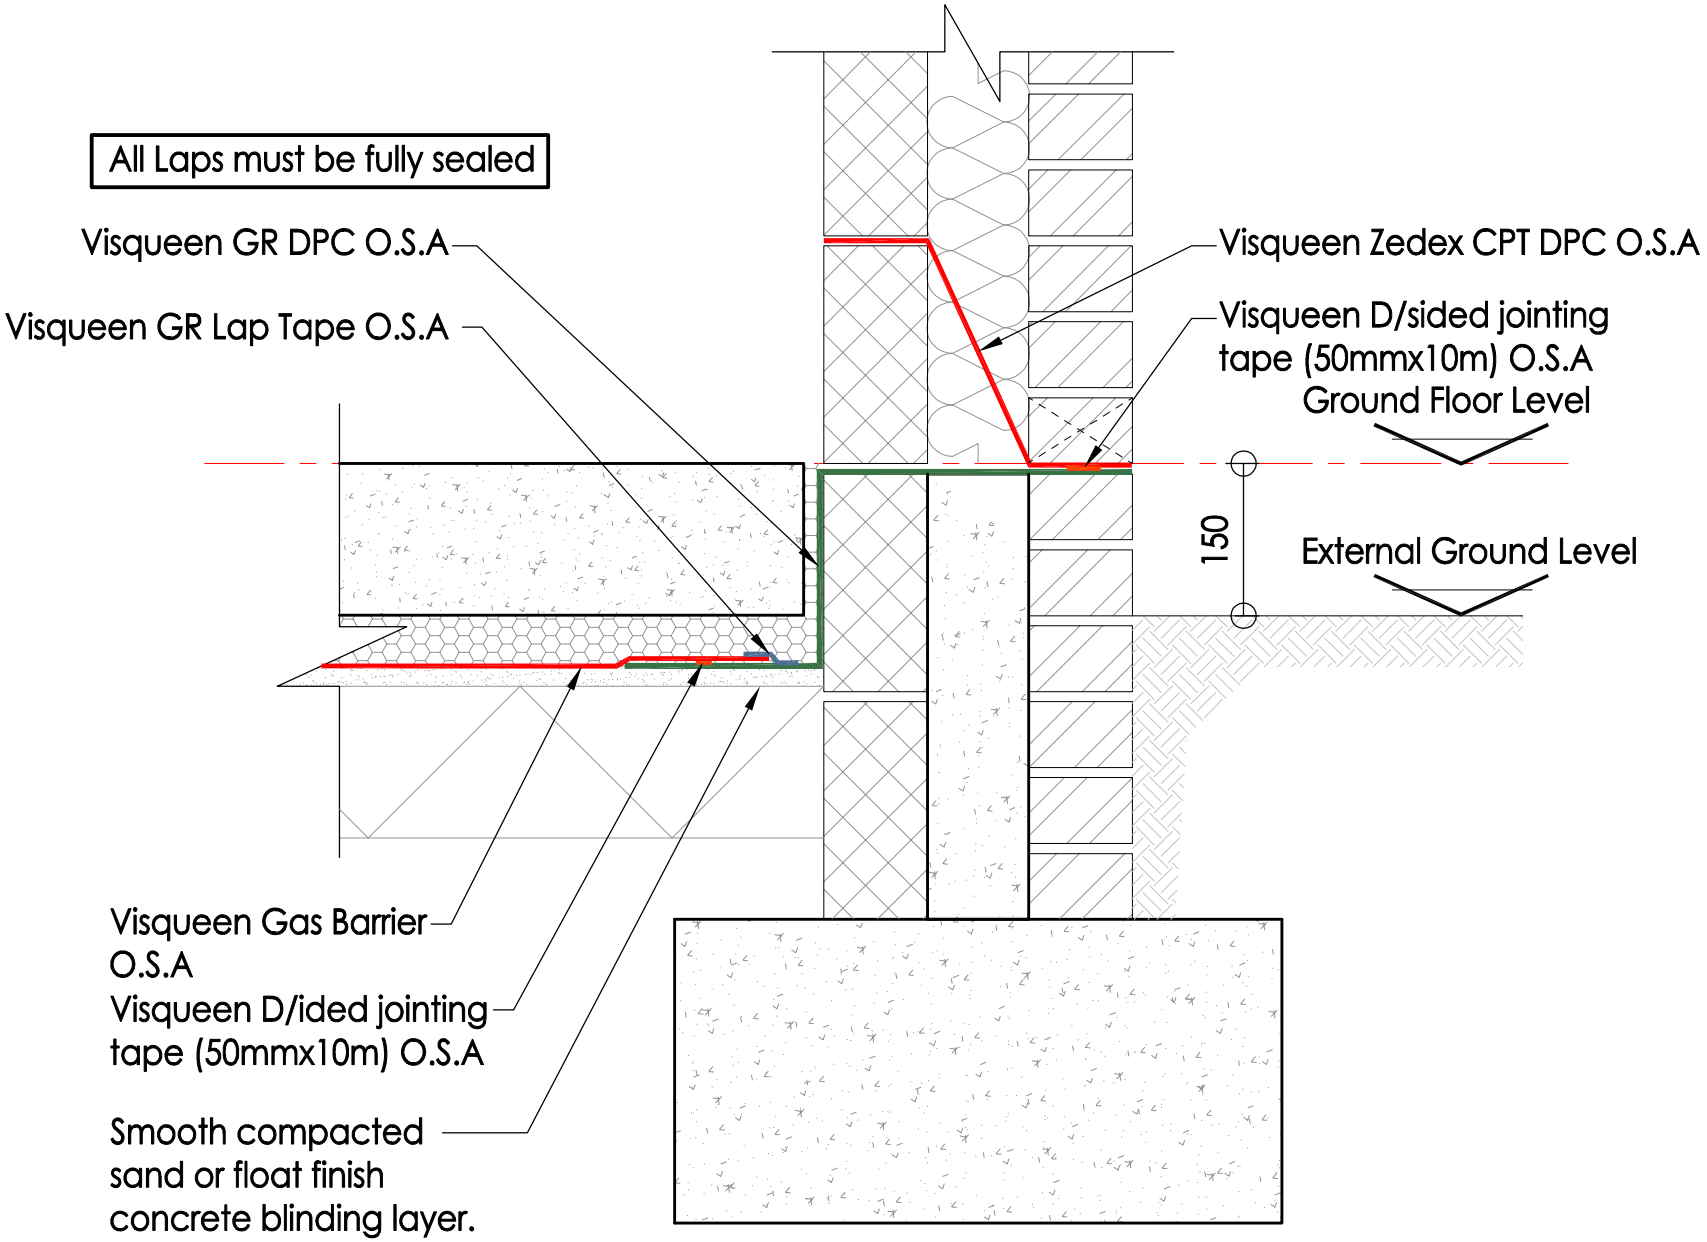

Ground bearing Floor slab gas protection detail

(scale 1:10)