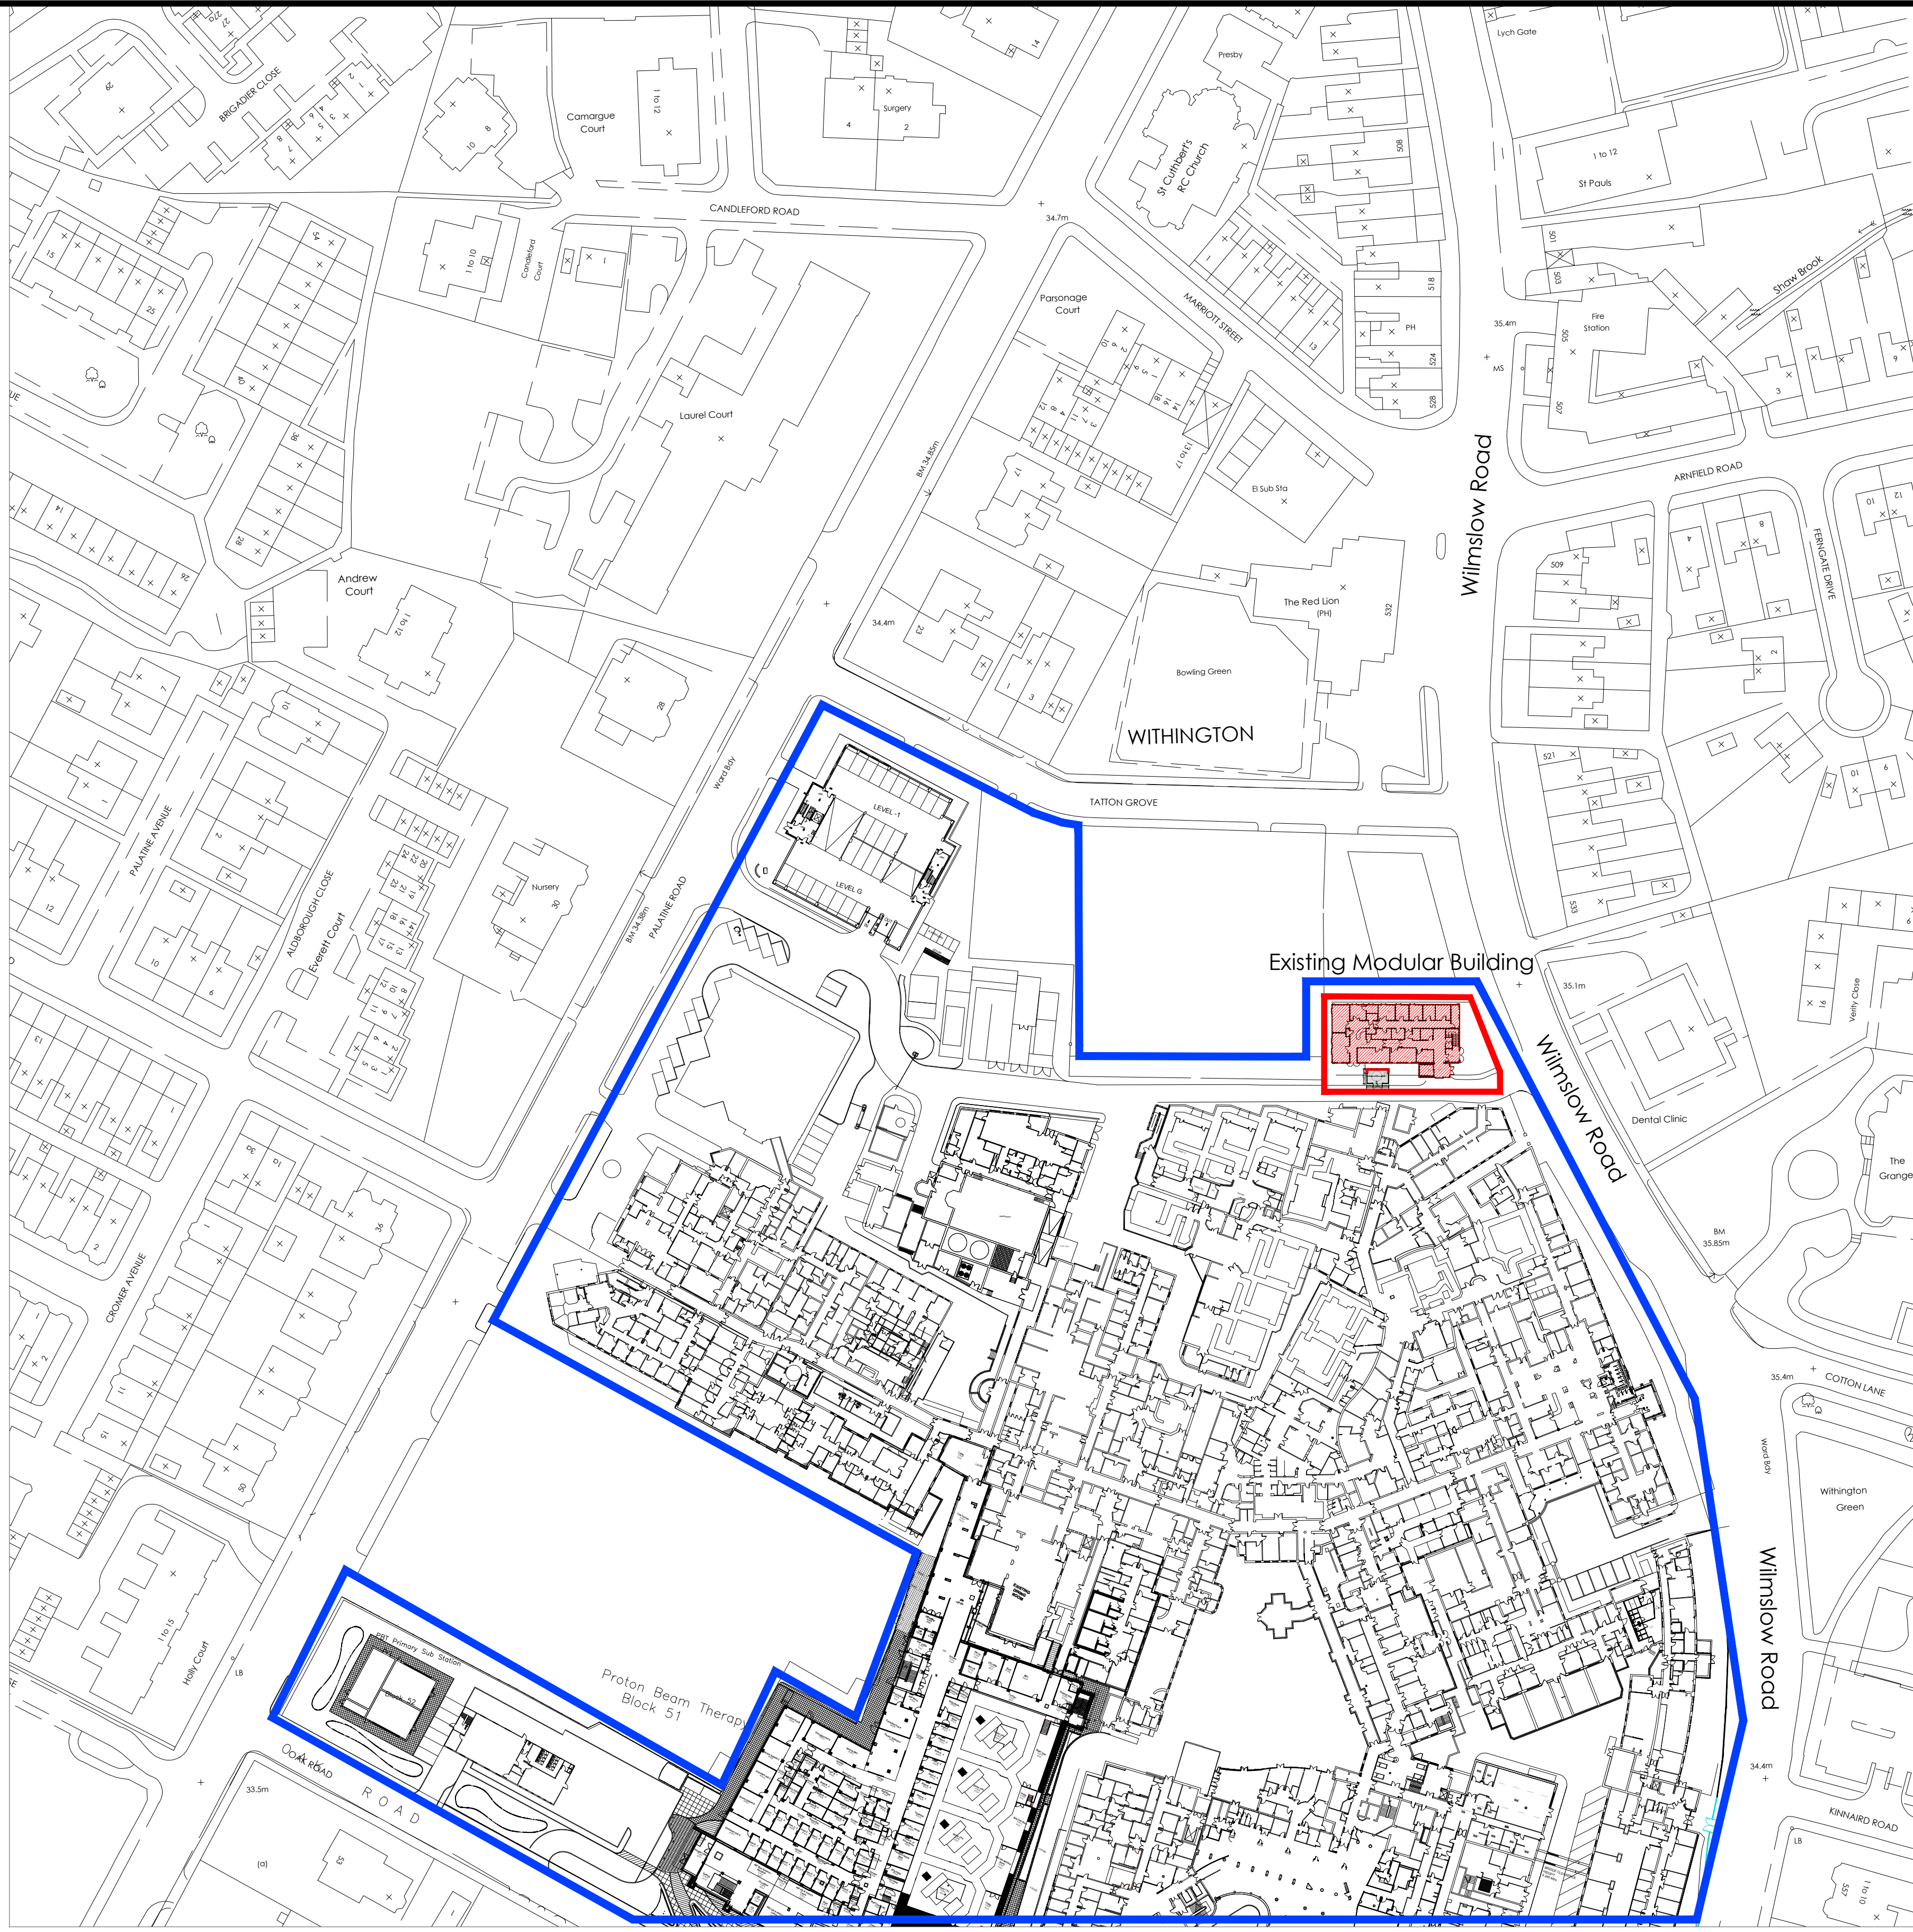

rev	date	details	by	chkd
B	03.04.19	Marked up site plan	ZE	AE
A	22.03.19	Issued for planning	ZE	AE

drawing status:

Planning

client:

The Christie NHS

NHS FOUNDATION TRUST

drawing originator:

BERTRAM DONE

Consulting Civil & Structural Engineers

The Institution of Structural Engineers

Paragon House
48 Seymour Grove
Manchester, M16 0LN

T 0161 873 9390
E mail@bertramdone.co.uk
I www.bertramdone.co.uk

THIS DRAWING IS THE PROPERTY OF BERTRAM DONE & PARTNERS AND MUST NOT BE COPIED OR REPRODUCED EITHER IN WHOLE OR IN PART WITHOUT PRIOR WRITTEN PERMISSION

project title:

Stem Cell Storage

drawing title:

Site Location Plan

scale: 1:1250 — for original drg size of A2

drn by: ZE | chkd by: AE | psd by: | date: March'19

job no: 907 | drawing no: 01 | revision: A



drawing status:

Planning

client:

The Christie NHS
NHS FOUNDATION TRUST

drawing originator:

BERTRAM DONE
Consulting Civil & Structural Engineers

Paragon House
48 Seymour Grove
Manchester, M16 0LN
T 0161 873 9390
E mail@bertramdone.co.uk
I www.bertramdone.co.uk

THIS DRAWING IS THE PROPERTY OF BERTRAM DONE & PARTNERS AND MUST NOT BE COPIED OR REPRODUCED EITHER IN WHOLE OR IN PART WITHOUT PRIOR WRITTEN PERMISSION

rev	date	details	by	chkd
A	22.03.19	Issued for planning	ZE	AE

project title:
Stem Cell Storage

drawing title:
Existing GA

scale: 1:100 — for original drg size of A2

drn by:	chkd by:	psd by:	date:
ZE	AE		March'19

job no:	drawing no:	revision:
907	02	A

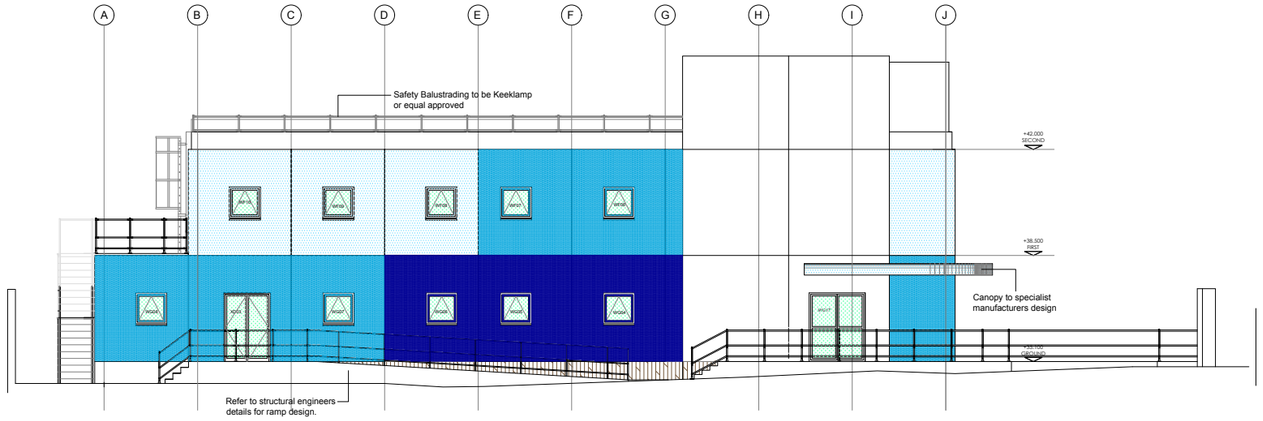

South Elevation 1:100

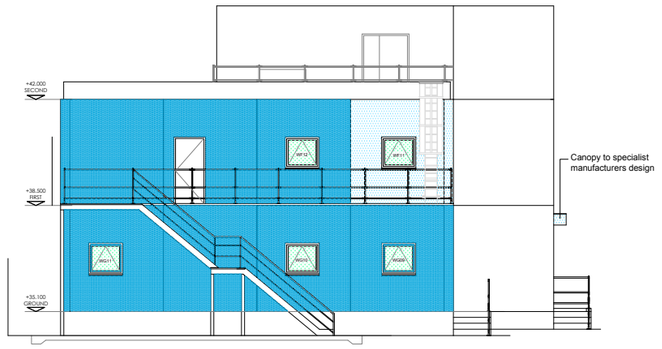

West Elevation 1:100

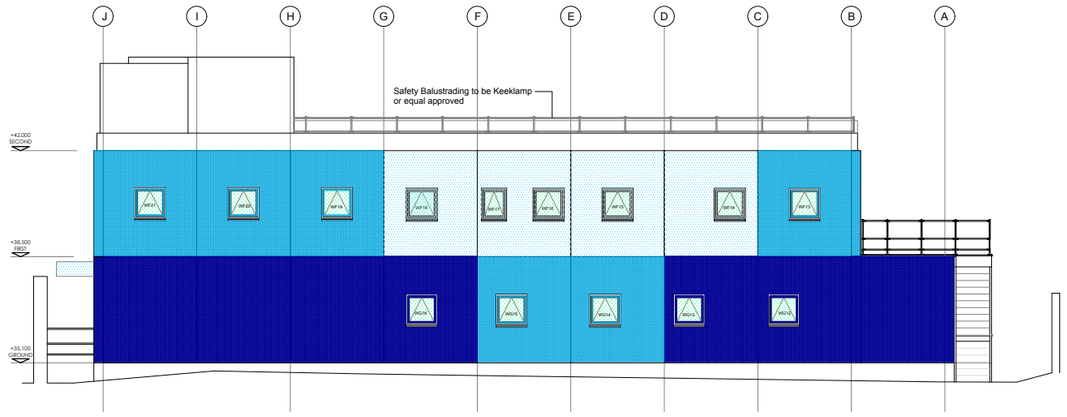

North Elevation 1:100

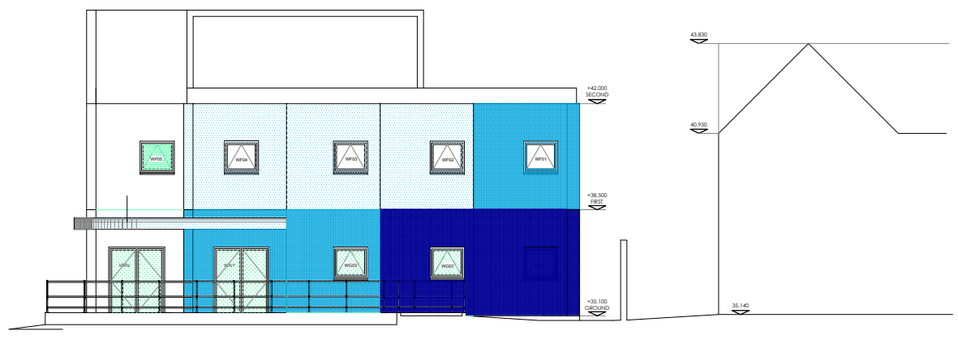

East Elevation (Wilmslow Road) 1:100

rev	date	details	by	chkd
A	22.03.19	Issued for Planning	ZE	AE

drawing status:
Planning

client:
The Christie NHS
NHS FOUNDATION TRUST

drawing originator:
BERTRAM DONE
Paragon House
48 Seymour Grove
Manchester, M16 0LN
T 0161 873 9390
E mail@bertramdone.co.uk
I www.bertramdone.co.uk

project title:
Stem Cell Storage

drawing title:
Existing Elevations

scale: 1:100 for original drg size of A1

drn by: ZE | chkd by: AE | psd by: | date: March'19

job no: 907 | drawing no: 03 | revision: A

THIS DRAWING IS THE PROPERTY OF BERTRAM DONE & PARTNERS AND MUST NOT BE COPIED OR REPRODUCED EITHER IN WHOLE OR IN PART WITHOUT PRIOR WRITTEN PERMISSION

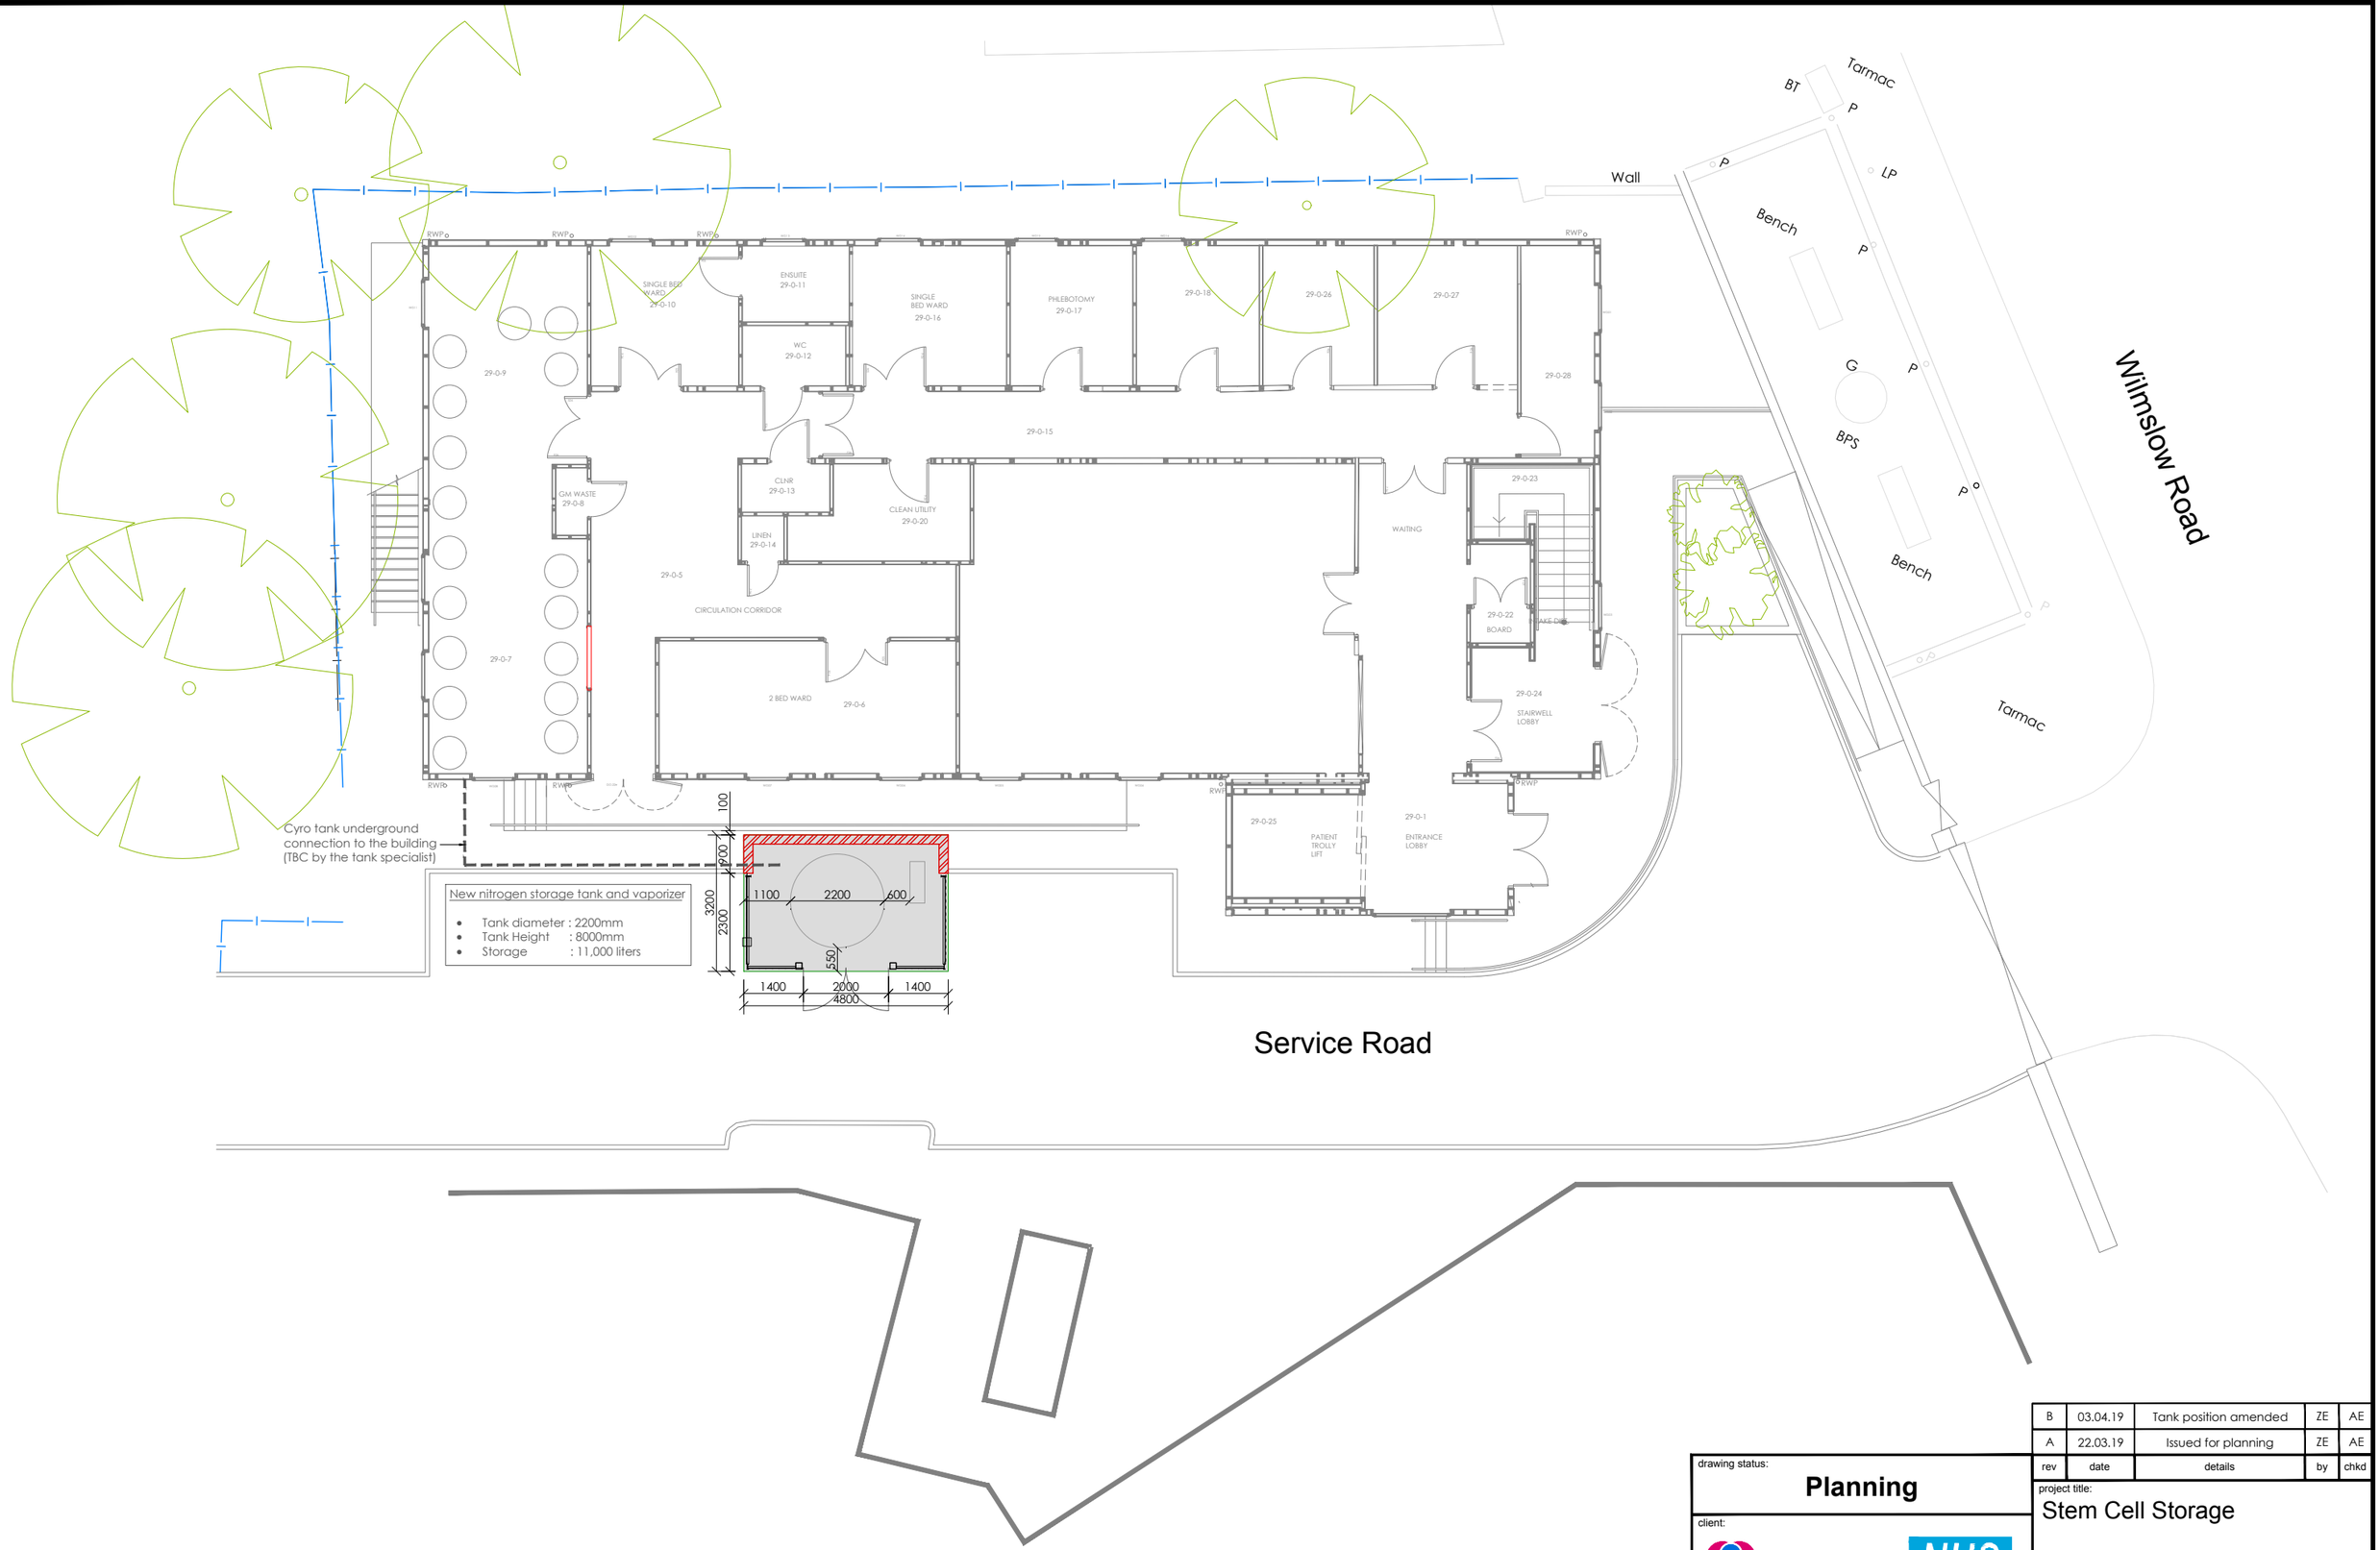

rev	date	details	by	chkd
B	03.04.19	Tank position amended	ZE	AE
A	22.03.19	Issued for planning	ZE	AE

drawing status: **Planning**

client: The Christie NHS FOUNDATION TRUST

drawing originator: BERTRAM DONE Consulting Civil & Structural Engineers

Paragon House
48 Seymour Grove
Manchester, M16 0LN
T 0161 873 9390
E mail@bertramdone.co.uk
I www.bertramdone.co.uk

project title: Stem Cell Storage

drawing title: Proposed GA

scale: 1:100 — for original drg size of A2

drn by:	chkd by:	psd by:	date:
ZE	AE		March'19

job no:	drawing no:	revision:
907	04	B

THIS DRAWING IS THE PROPERTY OF BERTRAM DONE & PARTNERS AND MUST NOT BE COPIED OR REPRODUCED EITHER IN WHOLE OR IN PART WITHOUT PRIOR WRITTEN PERMISSION

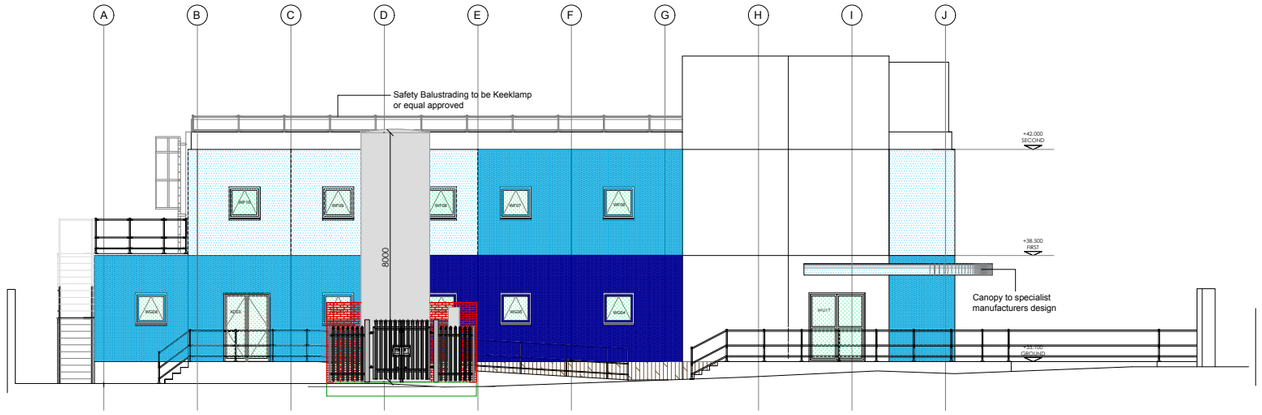

South Elevation 1:100

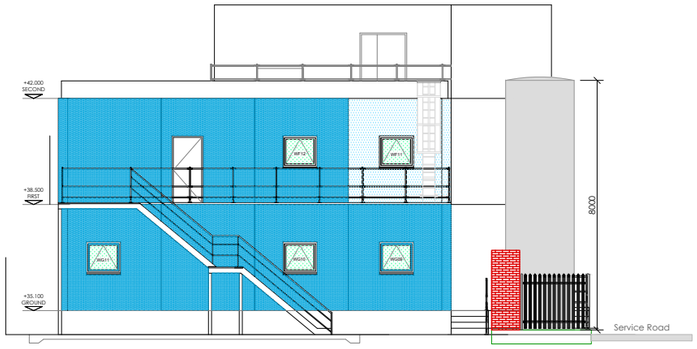

West Elevation 1:100

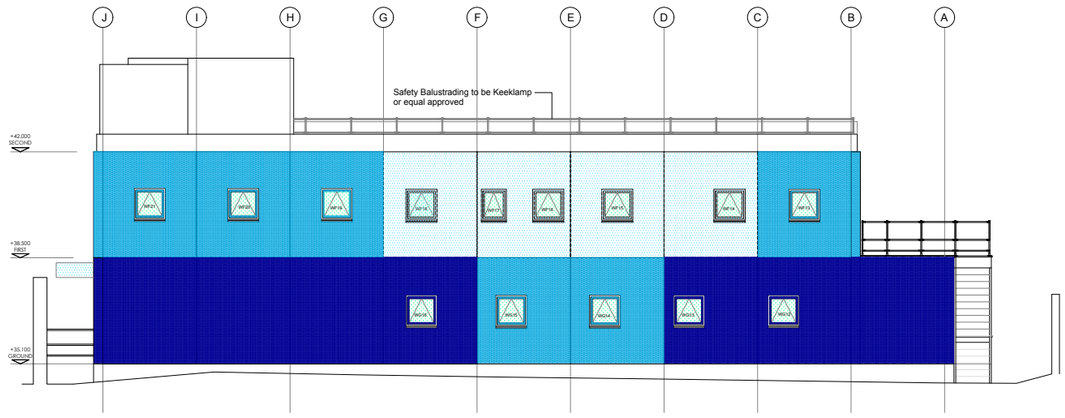

North Elevation 1:100

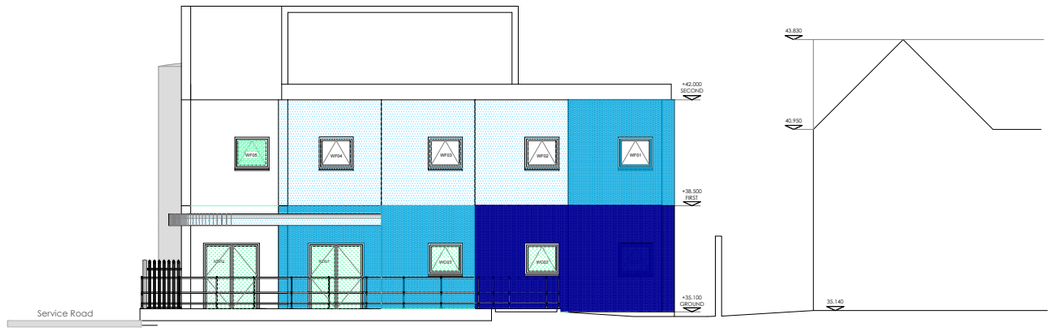

East Elevation (Wilmslow Road) 1:100

rev	date	details	by	chkd
B	03.04.19	Tank position amended	ZE	AE
A	22.03.19	Issued for planning	ZE	AE

drawing status: **Planning**

client: The Christie NHS FOUNDATION TRUST

drawing originator: BERTRAM DONE
Paragon House
48 Seymour Grove
Manchester, M16 0LN
T 0161 873 9390
E mail@bertramdone.co.uk
I www.bertramdone.co.uk

project title: Stem Cell Storage

drawing title: Proposed Elevations

scale: 1:100 for original drg size of A1

drn by: ZE | chkd by: AE | psd by: | date: March'19

job no: 907 | drawing no: 05 | revision: B

THIS DRAWING IS THE PROPERTY OF BERTRAM DONE & PARTNERS AND MUST NOT BE COPIED OR REPRODUCED EITHER IN WHOLE OR IN PART WITHOUT PRIOR WRITTEN PERMISSION