Codenation
5th Floor
19 Spring Gardens
Manchester

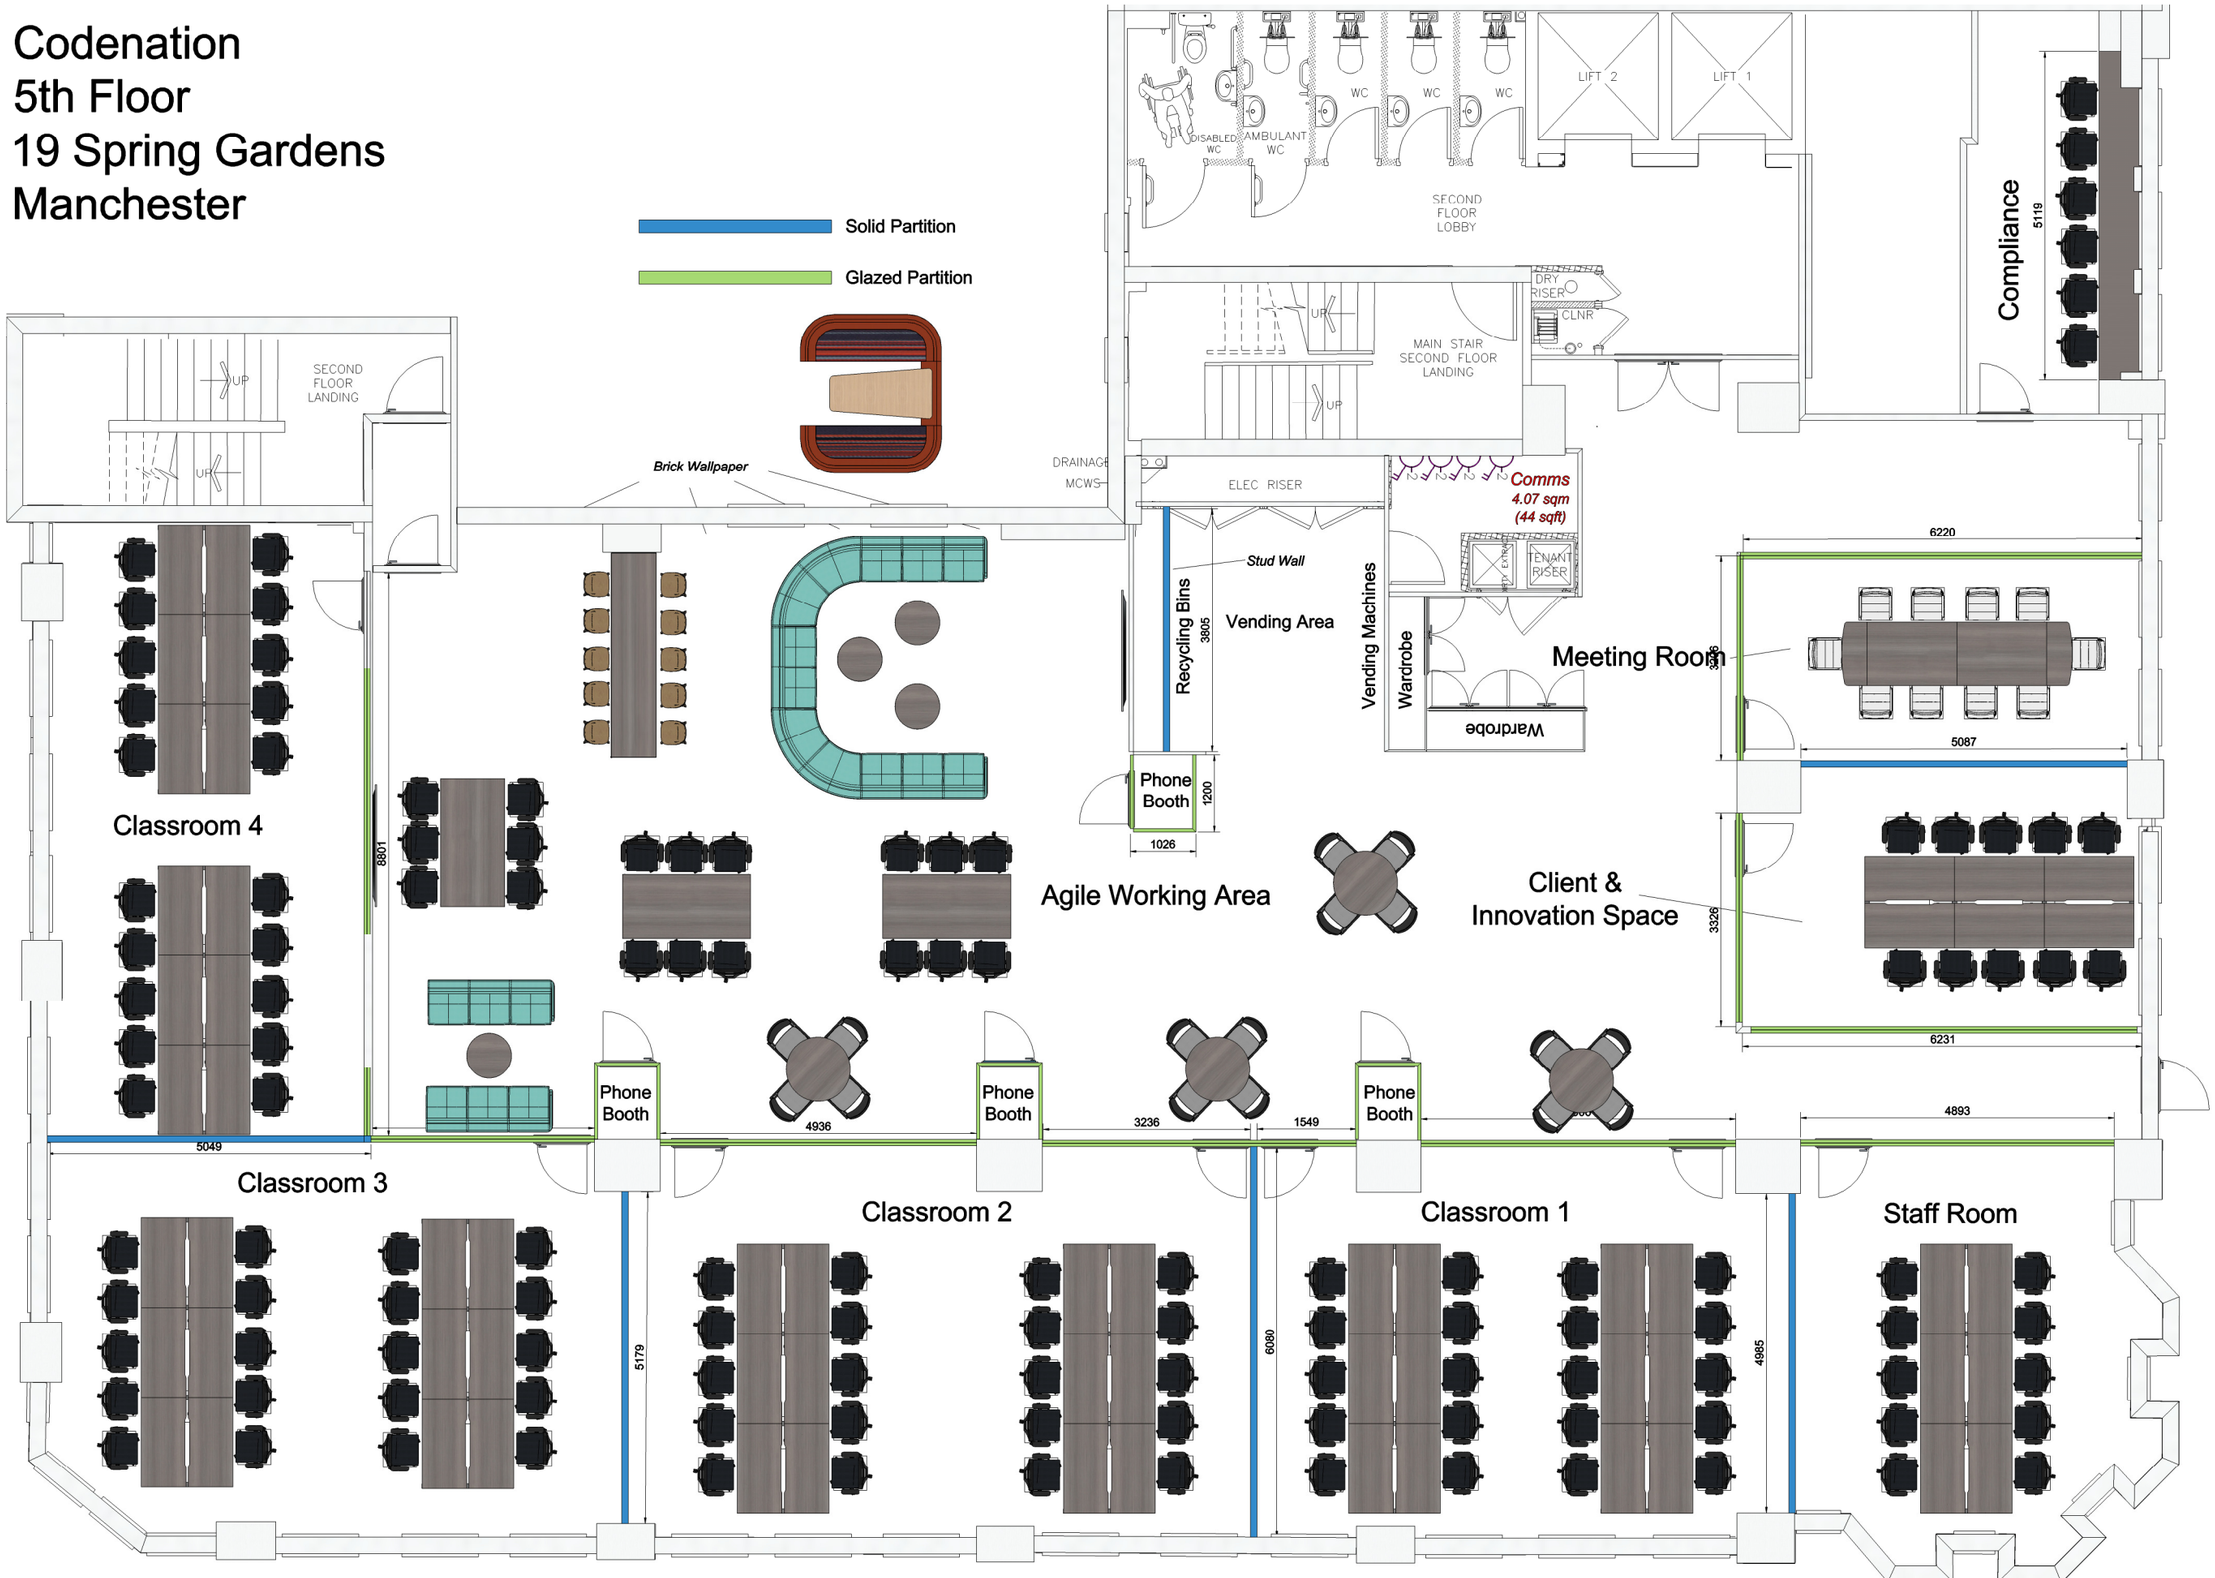

offizone™