SL072 Solus Building

Do not scale off this drawing. All discrepancies to be reported to Portakabin Limited.

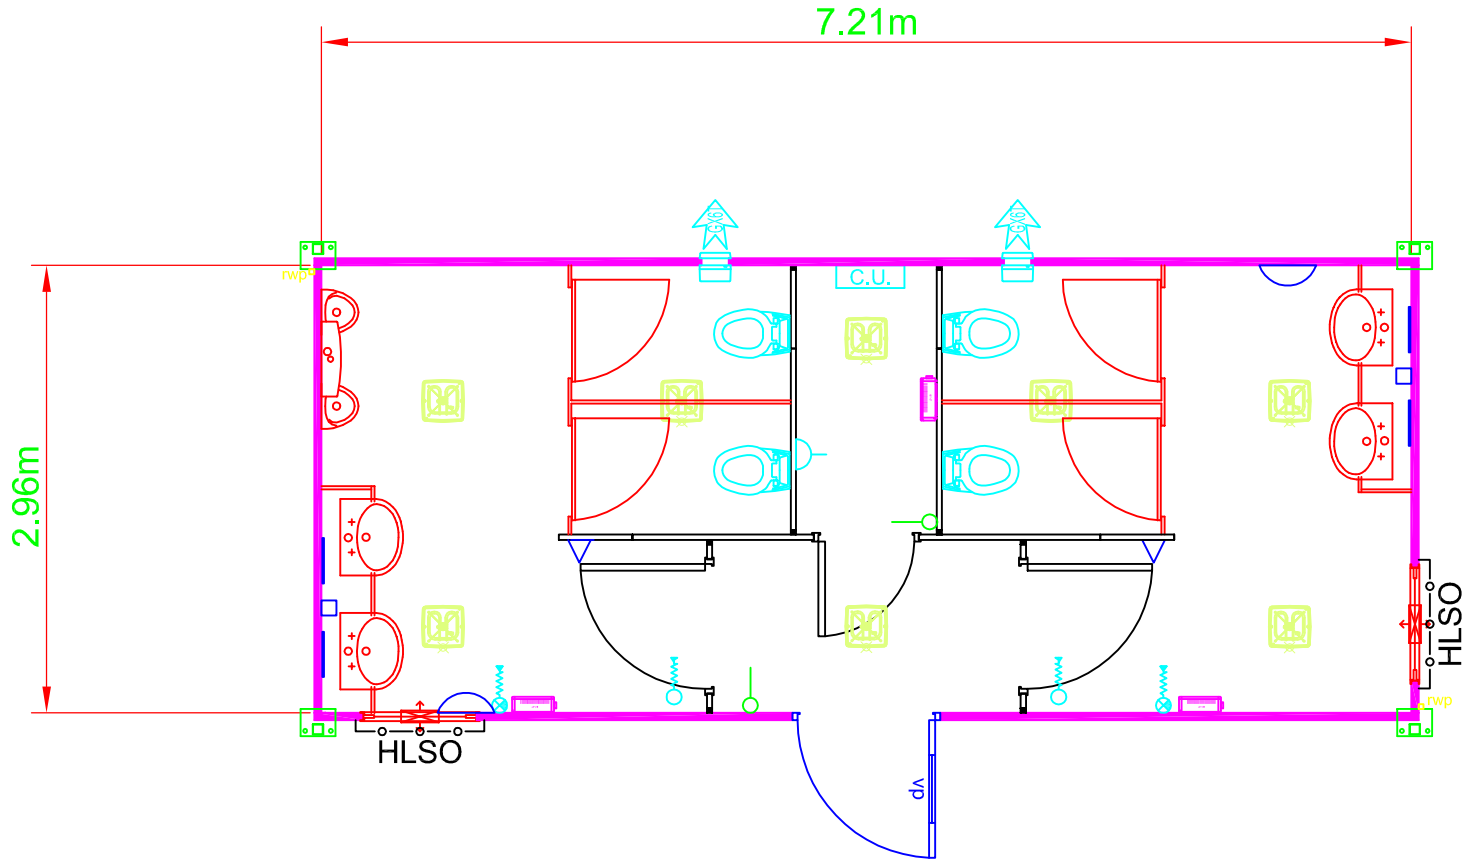

POWER

C.U. Merlin Gerin MGPK12, single phase consumer unit

Crabtree 20A DP Switch

HEATING

Consort BFH2T, 2KW H/L fan Heater c/w frost stat

Frost Stat

WATER HEATING

Elson Pearl 50L multipoint water heater

LIGHTING

28W 2D Bulkhead light

SWITCHING

Crabtree 4070, 1 gang, 1 way light switch

16A Neon Pull switch (High Level Heater & Frost Stat Config.)

VENTILATION

Xpelair GX6T, 150mm extract fan
c/w over run timer

Floor Area 21.32 m^2
Ceiling Height 2.3 m

Window Key

HLSO = High Level Sliding Obscure

Portakabin Limited Huntington York YO32 9PT
Telephone 01904 611655 Fax 01904 611644

Project		
Client	Portaloo	
Title: Type LH Layout	Date: 04.03.08	Drawn: C.J.Knowles
	Scale: 1:50 @ A3	
	Drg. No.: PL072LH	Rev.: 0

© Portakabin Limited 2000 This drawing is the property of Portakabin Limited, it must not be copied or reproduced or divulged to anyone without written permission.