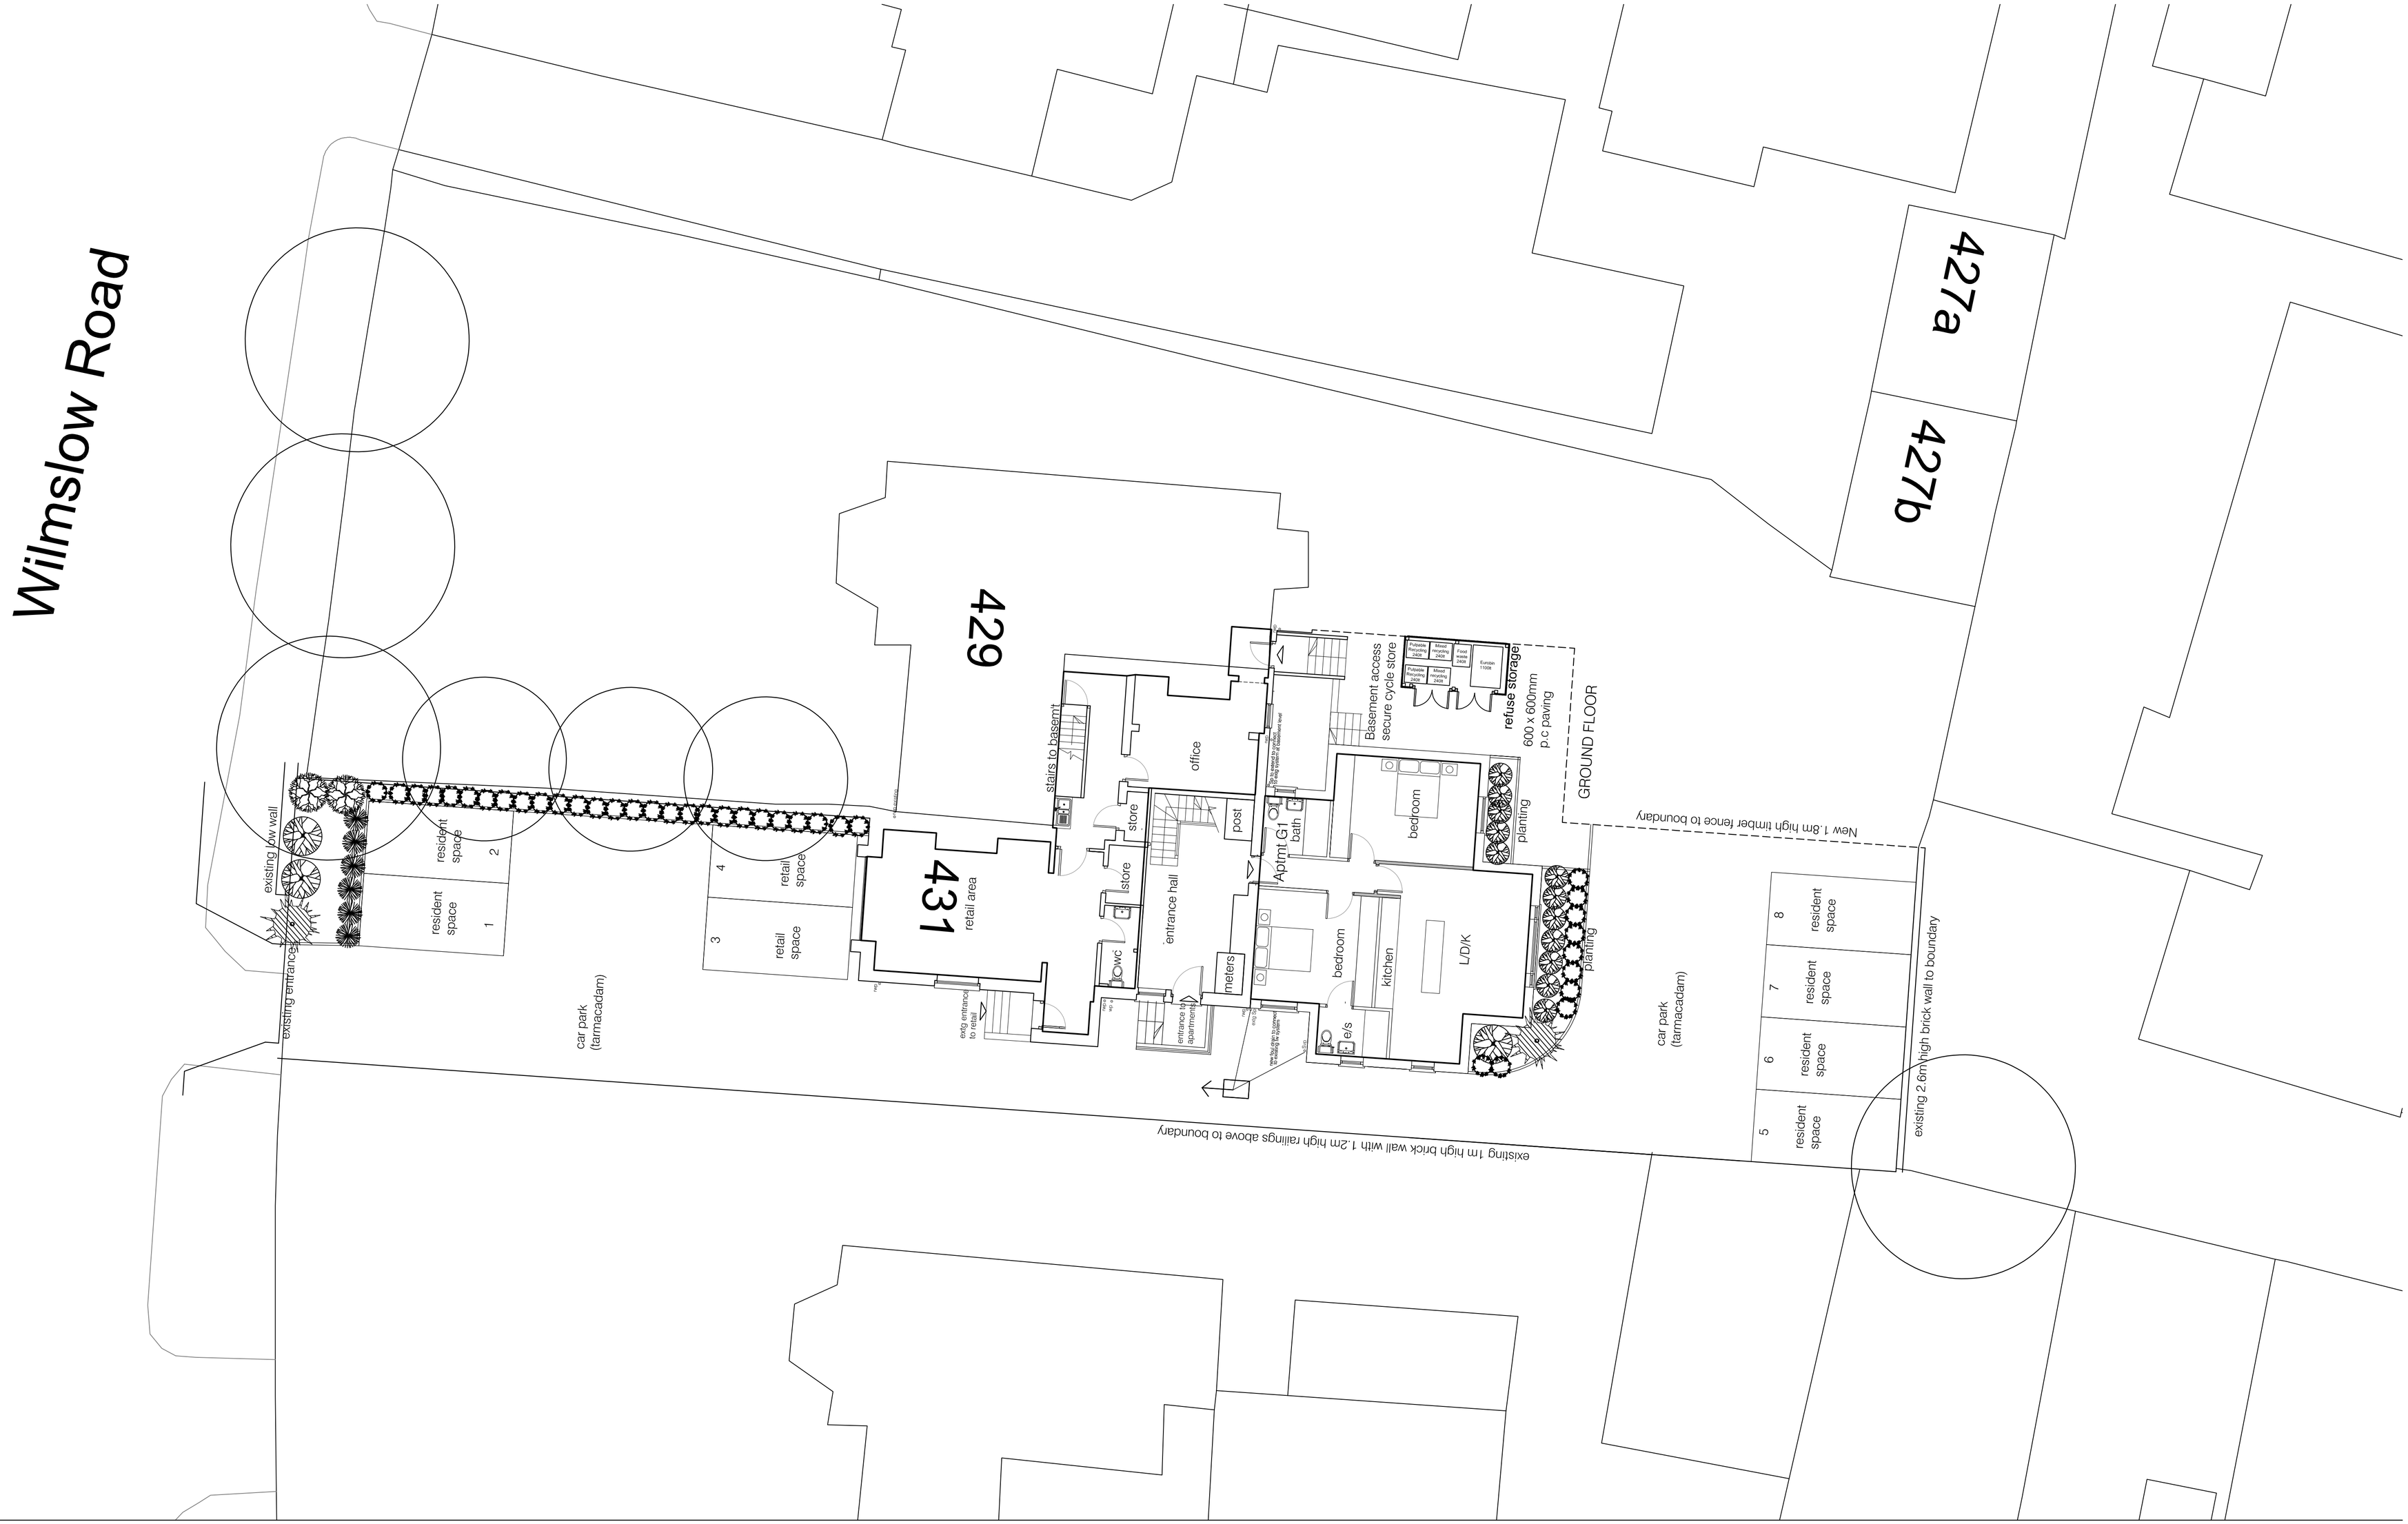

Simon R Miles
Chartered Architect
Didsbury
Manchester
T: 07778 137830
E: srmilesarchitect@gmail.com

Do not scale. Contractors must check all dimensions on site before preparing production drawings or commencing any work. This drawing and its design is the copyright of S.R.Miles Ltd and may not be reproduced in any form whatsoever without their prior express written consent.

Revision	Date	Revision note
A	18.04.2019	For clarification - Trees shown retained to front of 429 Wilmslow Rd to match existing site plan drawing 19 167 PL101
B	10.06.2019	Additional planting indicated, car spaces defined
C	17.06.2019	Kerb radius of planting bed increased to ease vehicle flow

Notes

Project :
431 Wilmslow Road Withington

Title :
Site Plan as proposed

Drawing number : 19.167 PL201
Issue : C

Client :
Runsmere Properties Ltd

Scale :
1:100 or as noted @ A1

Date :
02.04.19

CAD Ref :
PL100

Drawn by :
SRM

SRM
Simon R Miles BA Hons Dip Arch RIBA
Chartered Architect