

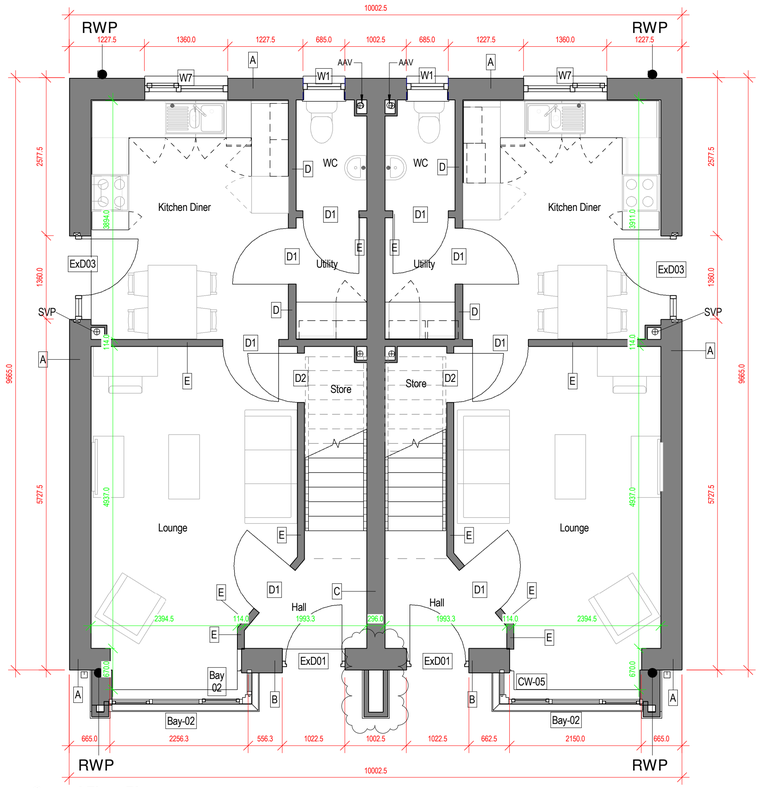



Ground Floor Plan
1 : 50

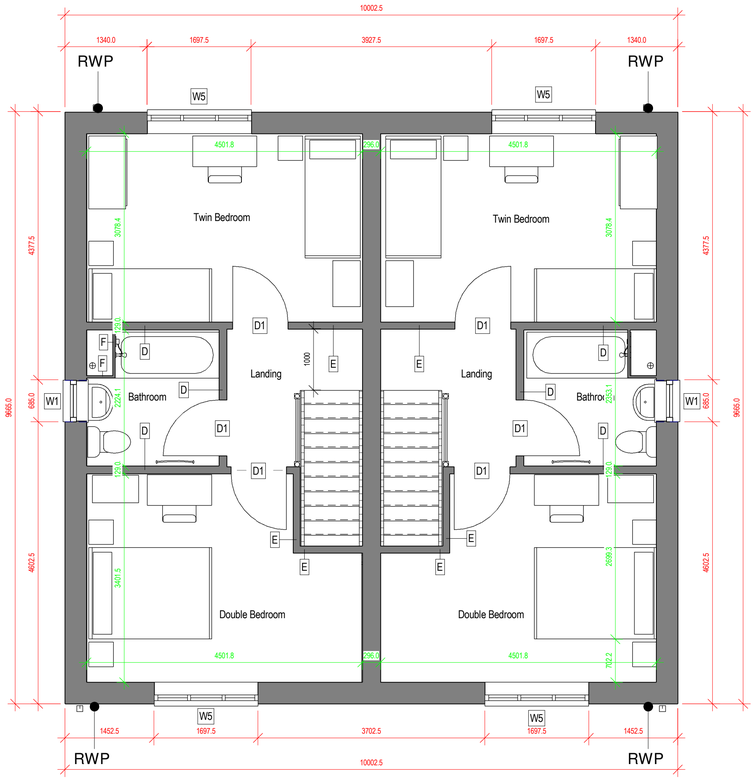


First Floor Plan
1 : 50

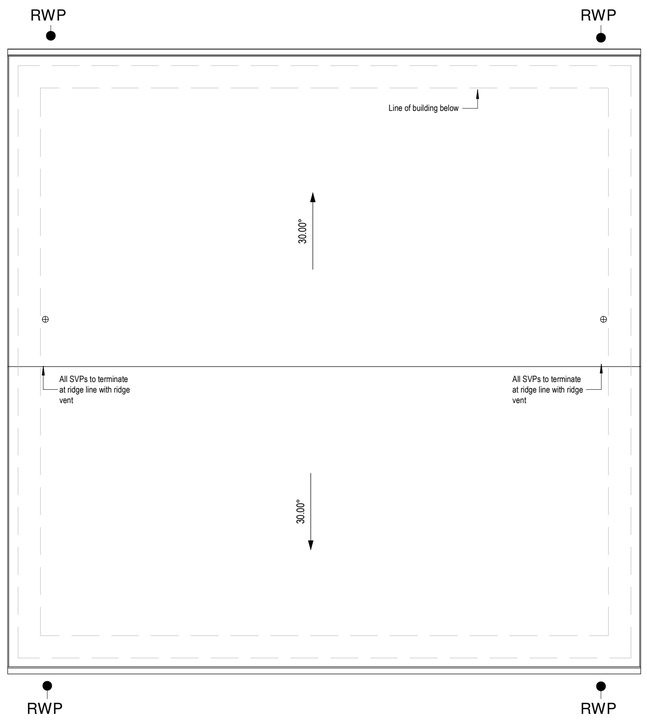

Roof Plan
1 : 50

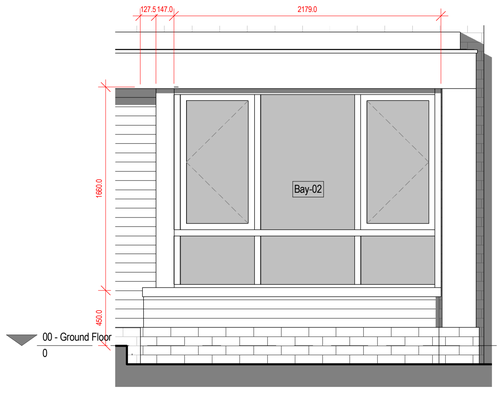

Bay-01
1 : 25

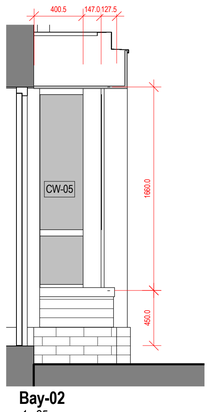

Bay-02
1 : 25

Notes

The Contractor is to check all dimensions and conditions on site before commencing. Do not scale from this drawing.
This drawing remains the copyright of POZZONI Architecture ltd.

Scale Bars TO BE USED ONLY AS GUIDANCE

1:5	mm	50		150		250
1:10	mm	100		300		500
1:20	mm	500		800		
1:50	mm	500		1500		2500

General Notes

Abbreviations:
SVP Soil & vent pipe
BIG Back inlet gully
RWP Rainwater pipe

All SVP's to vent through the ridge.

All dimensions are to structure not finishes

This drawing is to be read in conjunction with the Employers Requirements.

All ground floor doors to have a level threshold with a second DPC 150mm above ground level and a drainage channel.

All doors and windows to have a minimum reveal of 75mm

Rev	Description	By	Date
C	Central canopy support provided	AD	17.04.19
B	Wardrobe Removed	DC	25.06.18
A	Minor window and door amendments	DC	20.06.18

Client: St Vincent's Housing Association

Job: St Thomas' School Site, Manchester

Drawing: GA Floor and Roof Plans Plot 9-10

PO2 Ref: P4674-01_2001 Rev C

BS Ref: PAL-00-00-DR-A-2001

Date: 24/01/18 Scale: As indicated @ A1

3D CoOrd: LB 2D CoOrd: TDY Approved: JC

Project Status: Planning | Tender | Construction | Design | Contract | As Built

pozzoni

London House
115 Golden Lane
London
EC1Y 0TJ

Woodville House
2 Woodville Road
Altrincham
WA14 2FH

+44 20 7078 0079
architects@pozzoni.co.uk

+44 161 928 7848
www.pozzoni.co.uk

P:\MCAD\4651-4700\4674-01\PAL\Design\Models\P4674-01 2b4p House_02.rvt
17/04/2019 15:43:38