




North Elevation
1 : 50

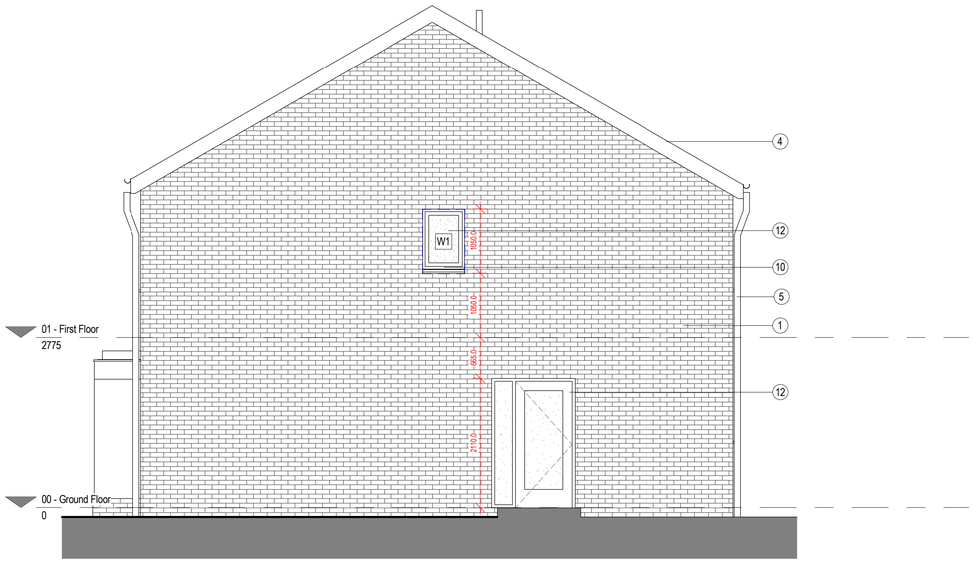

South Elevation
1 : 50

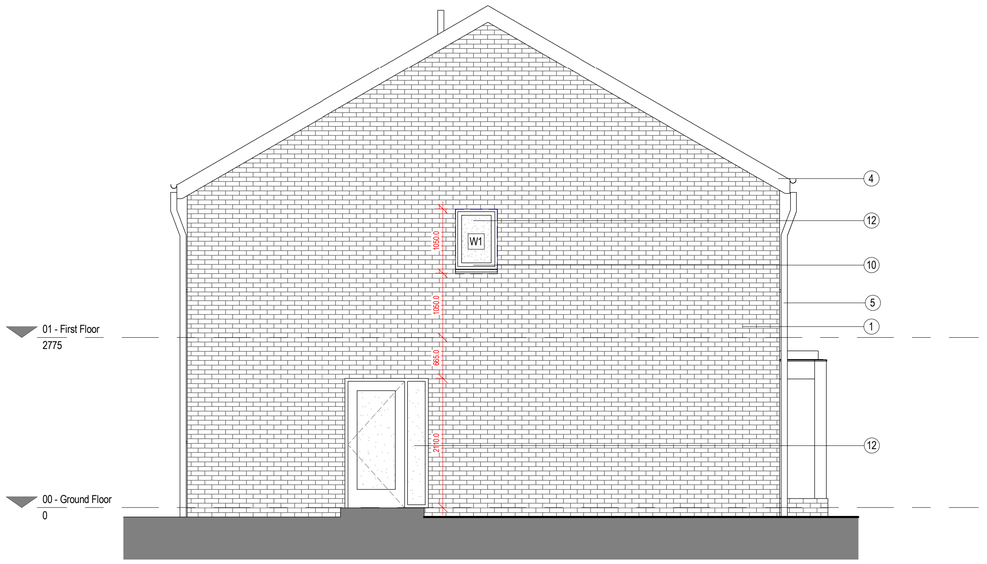

East Elevation
1 : 50

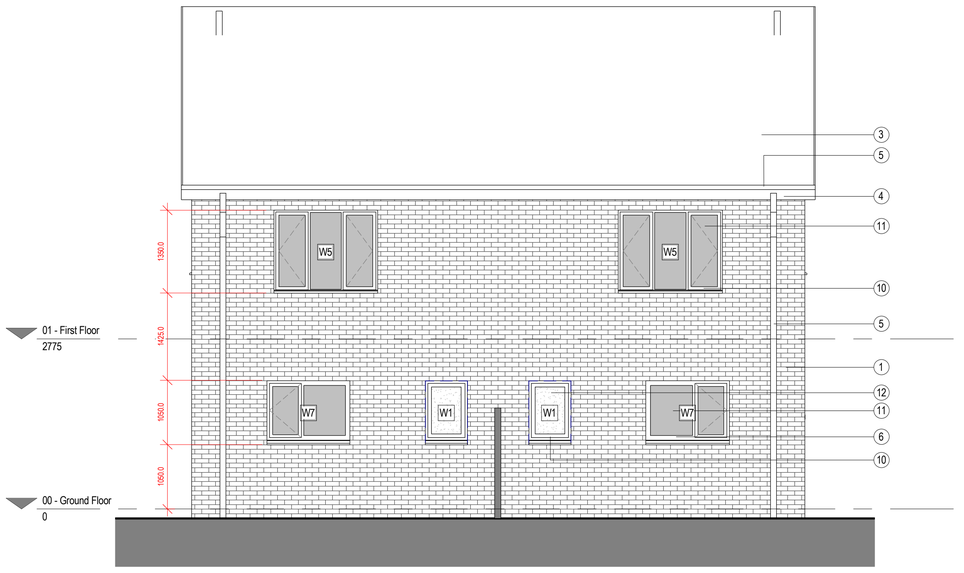

West Elevation
1 : 50

Notes

The Contractor is to check all dimensions and conditions on site before commencing. Do not scale from this drawing.
This drawing remains the copyright of POZZONI Architecture ltd.

Scale Bars		TO BE USED ONLY AS GUIDANCE				
1:100	mm	1000	3000	5000		
1:200	mm	5000	6000			
1:500	M	5	15	25		
1:1250	M	10	30	50	70	

Materials Legend

Facing materials:
1. Main facing and garden wall material - Brick, Hanson Lindum Cottage Red Multi
2. Horizontal laid fibre cememt rain screen clad - Timber effect - TBC

Roof:
3. Roof tiles - Interlocking riven tile
4. Fascia - UPVC, black
5. Gutter & rainwater goods - UPVC, black

Features:
6. GRP Canopy
7. Canopy post TBC

Doors:
8. External front doors - Secured by Design compliant Composite door doorsets (colour to be confirmed) with opaque glazed side screen, Pilkington Opal
9. External rear doors - Clear glazed UPVC door. Grey (RAL 7016)

Windows:
10. Frame material - UPVC, grey (RAL 7016)
11. Main glazing - clear glass
12. Opaque glazing - obscured glass, Pilkington Opal
13. Black infill panel

Rev	Description	By	Date
C	Central canopy support provided	AD	17.04.19
B	Construction Issue	ALM	13.12.18
A	Minor window and door amendments	DC	20.06.18

Client: St Vincent's Housing Association

Job: St Thomas' School Site, Manchester

Drawing: GA Elevations Plot 9-10

PO2 Ref: P4674-01_3001 Rev: C

BS Ref: PAL-00-ZZ-DR-A-3001

Date: 24/01/18 Scale: As indicated @ A1

3D CoOrd: LB 2D CoOrd: TDY Approved: JC

Project Status: Planning / Tender / Construction / Design / Contract / As Built

pozzoni

London House
115 Golden Lane
London
EC1Y 0TJ

+44 20 7078 0079
architects@pozzoni.co.uk

Woodville House
2 Woodville Road
Altrincham
WA14 2FH

+44 161 928 7848
www.pozzoni.co.uk

P:\MCAD\4651-4700\4674-01\PAL\Design\Models\P4674-01 2b4p House_02.rvt
17/04/2019 15:58:56