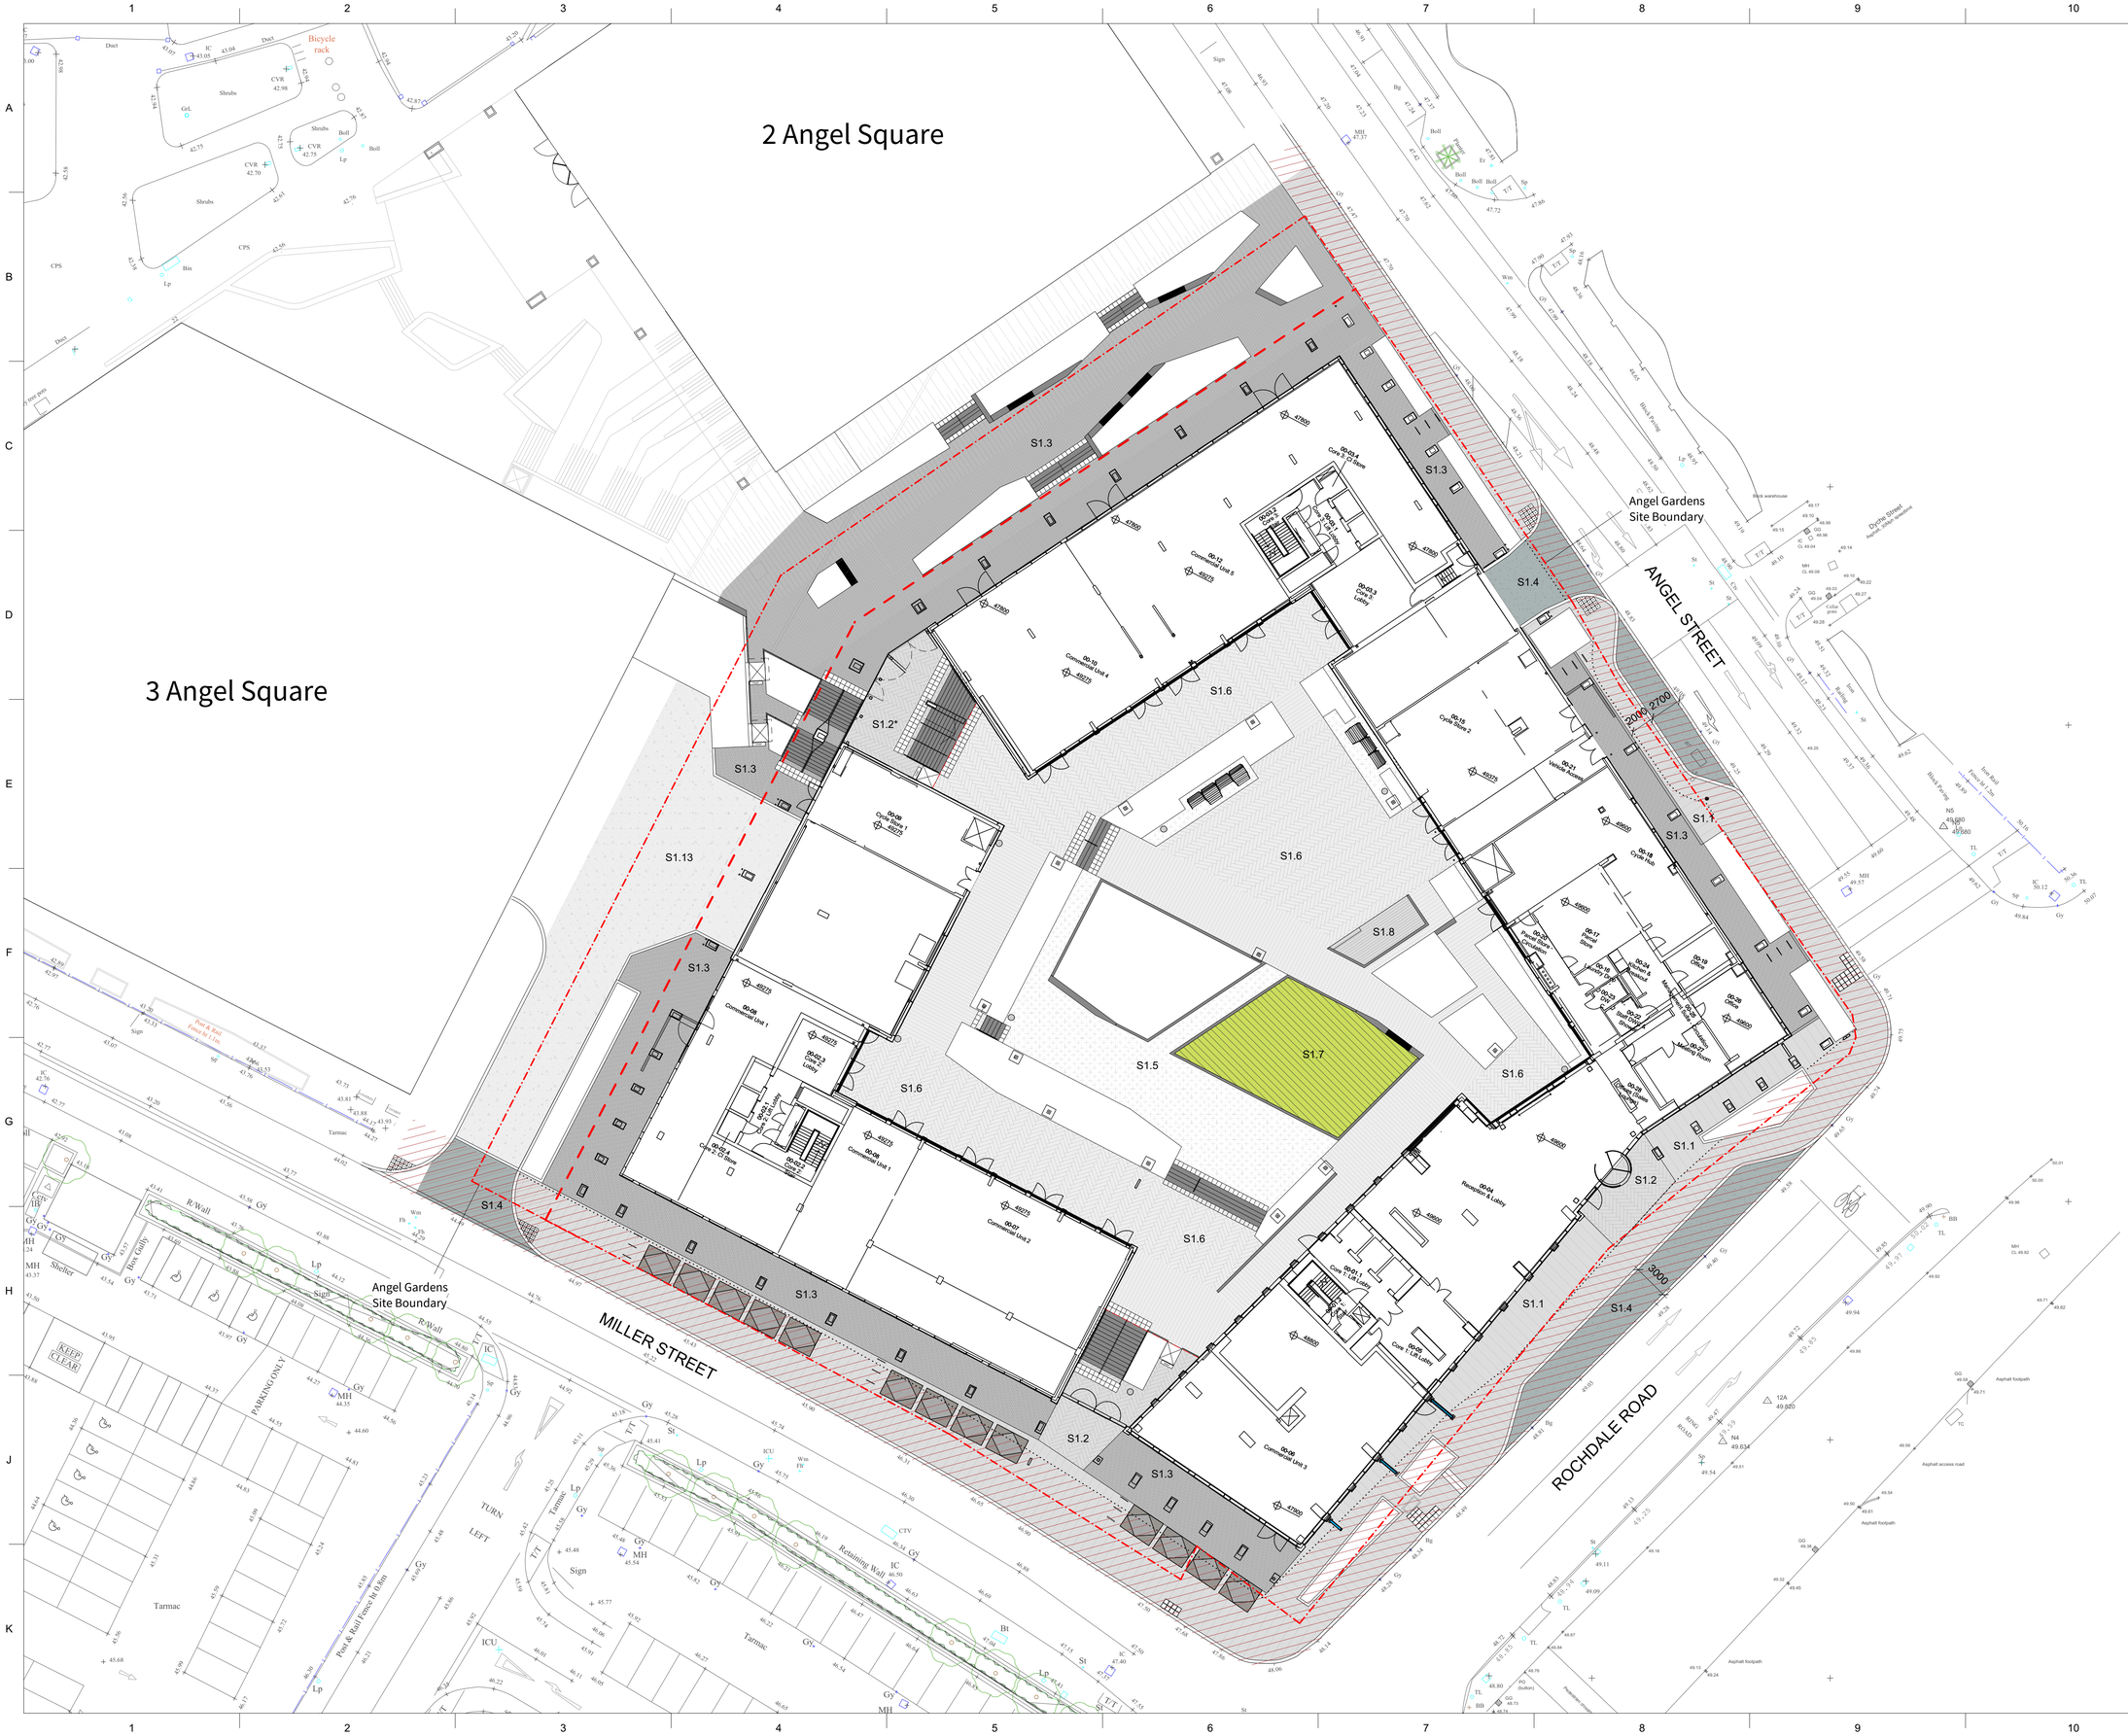

2 Angel Square
3 Angel Square
Angel Gardens Site Boundary
ANGEL STREET
MILLER STREET
ROCHDALE ROAD
Angel Gardens Site Boundary
Bicycle rack
S1.1
S1.2
S1.3
S1.4
S1.5
S1.6
S1.7
S1.8
S1.13
Retaining Wall
Port & Rail Fence h.1.8m
Port & Rail Fence h.1.2m
Bike Parking
Brick warehouse
Dyche Street
Asphalt footpath
Asphalt access road
PARKING ONLY
KEEP CLEAR
TURN LEFT
Tarmac
Shrubs
CPS
Bin
Sign
Shelter
Bus stand
Bollard
Planter
Tree
Duct
CVR
IC
MH
GG
Gy
Lp
St
Bt
Wm
Fh
TL
TT
CTV
ICU
R.Wall
