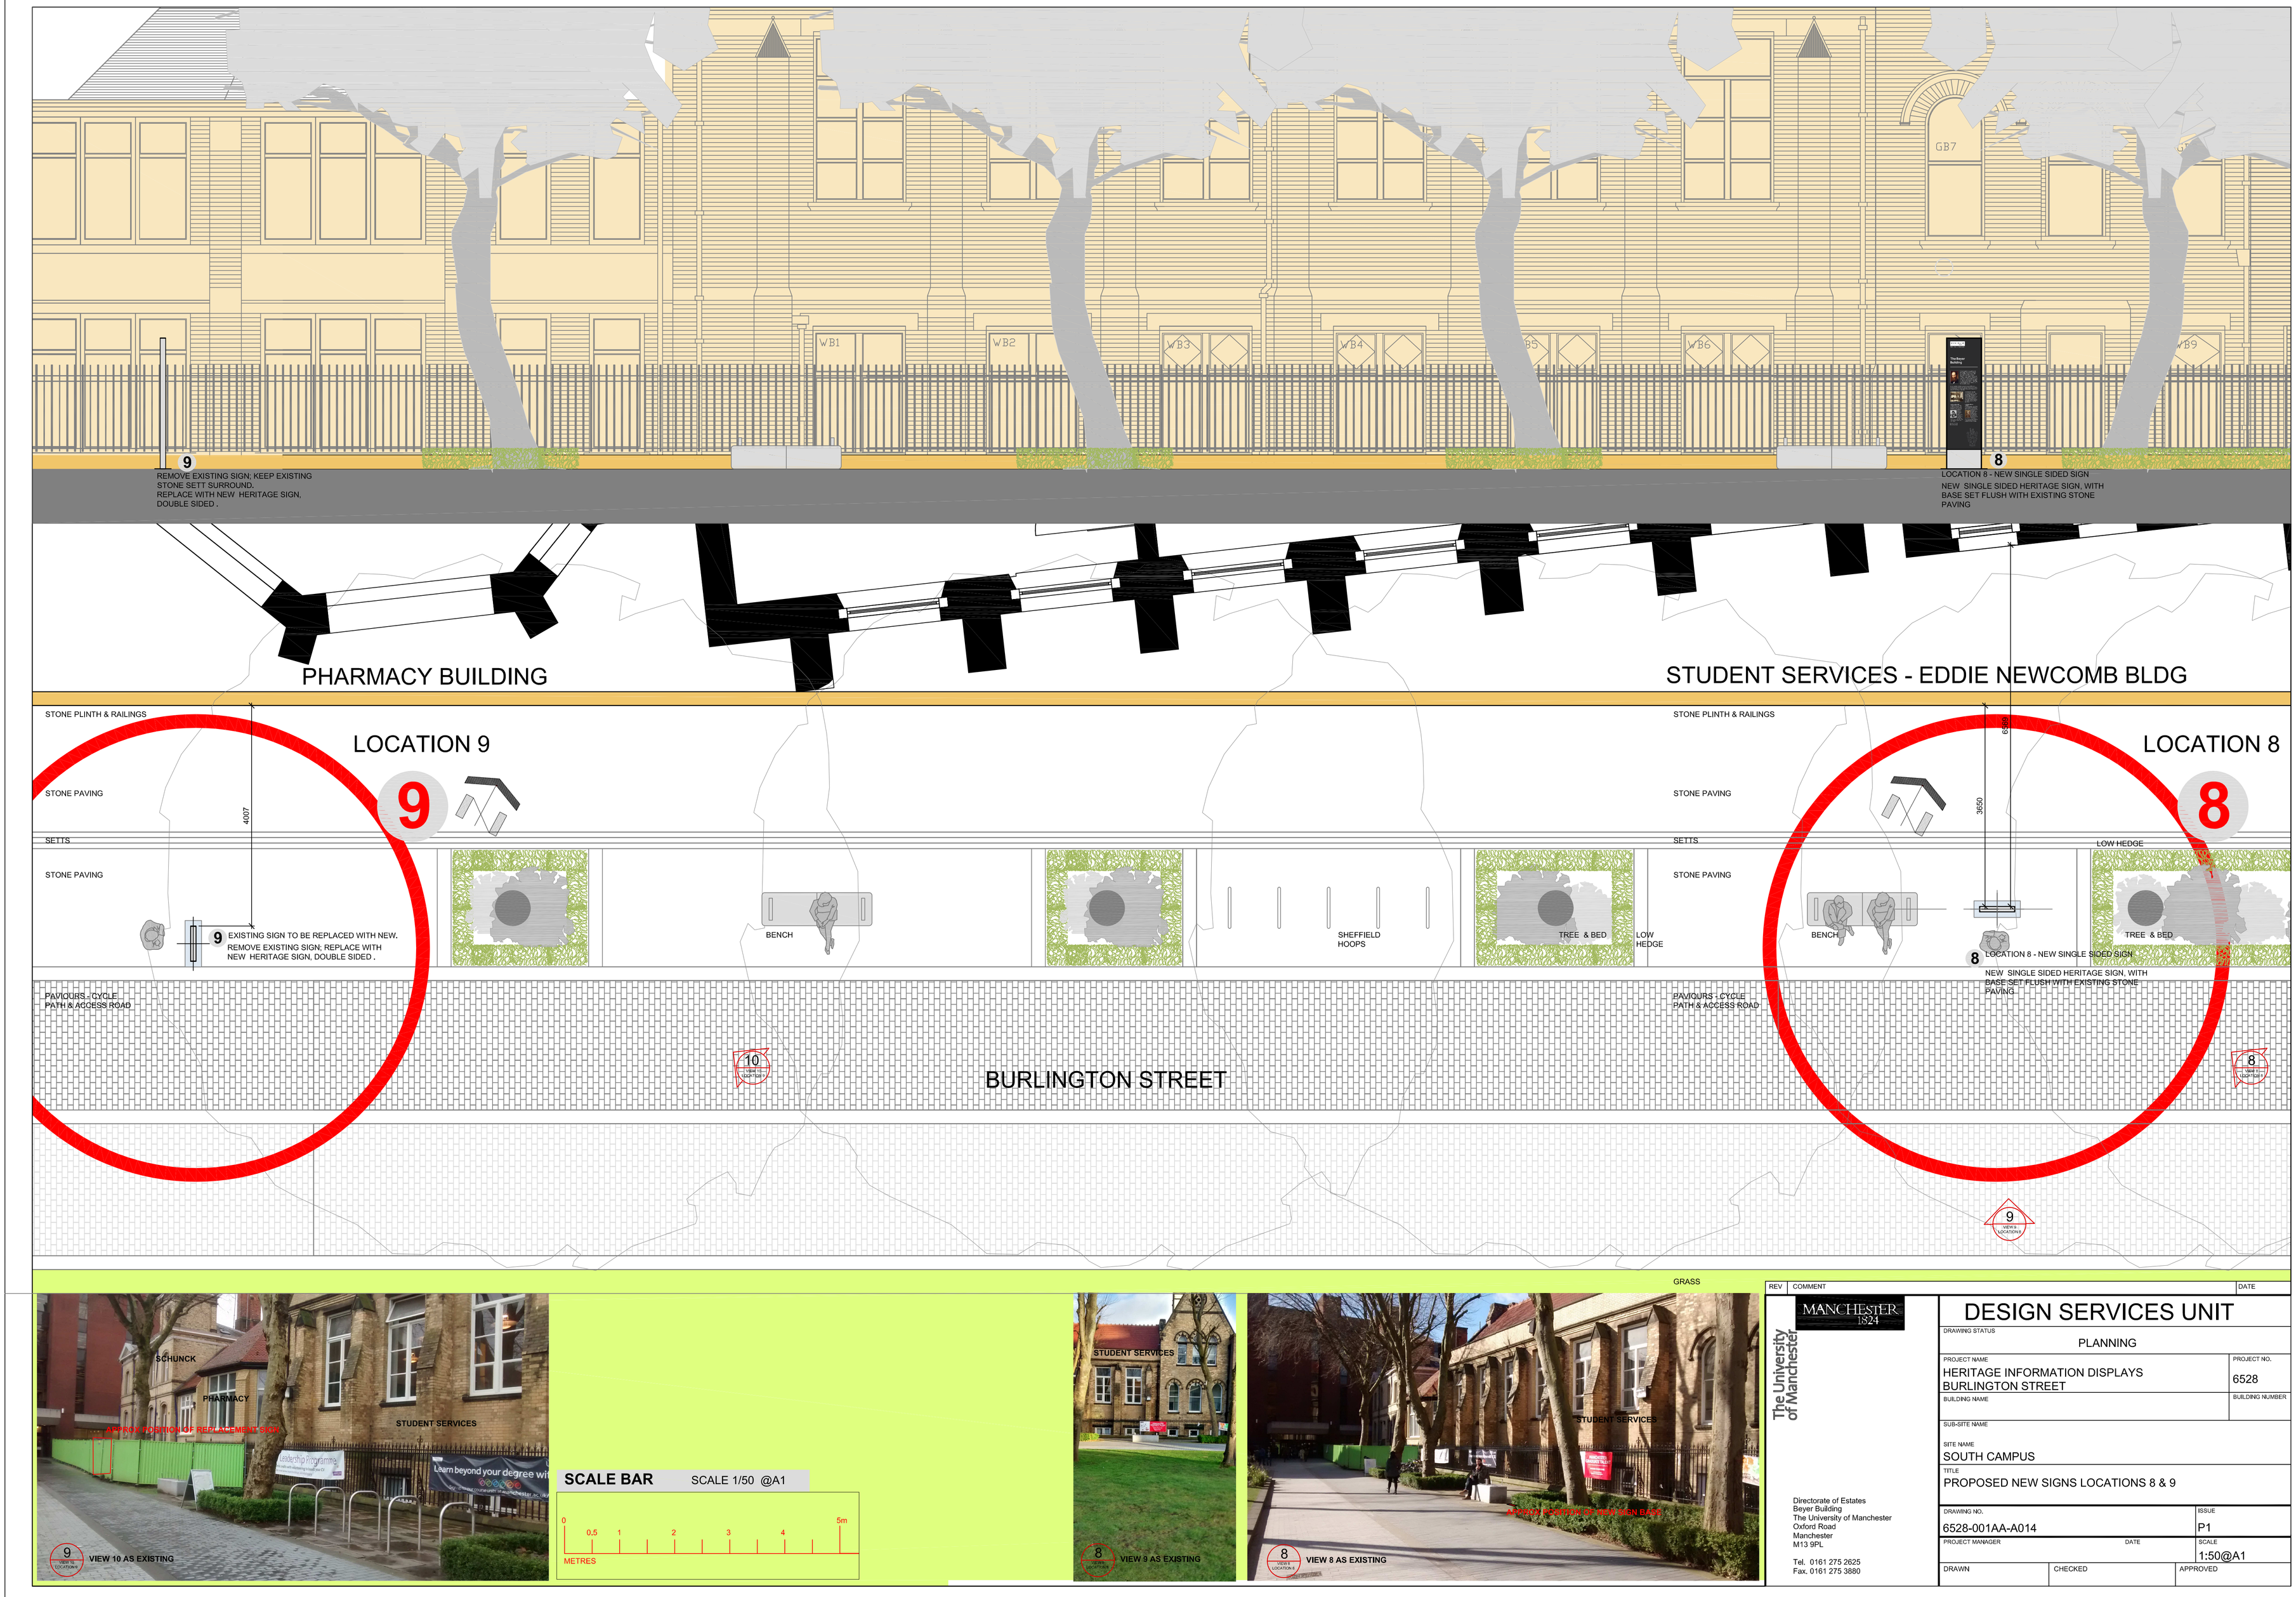


SCALE BAR SCALE 1/50 @A1

0 0.5 1 2 3 4 5m

METRES

REV	COMMENT	DATE

The University of Manchester

MANCHESTER 1824

Directorate of Estates
Beyer Building
The University of Manchester
Oxford Road
Manchester
M13 9PL

Tel. 0161 275 2625
Fax. 0161 275 3880

DESIGN SERVICES UNIT

DRAWING STATUS: PLANNING

PROJECT NAME	PROJECT NO.
HERITAGE INFORMATION DISPLAYS BURLINGTON STREET	6528
BUILDING NAME	BUILDING NUMBER

SUB-SITE NAME

SITE NAME: SOUTH CAMPUS

TITLE: PROPOSED NEW SIGNS LOCATIONS 8 & 9

DRAWING NO.	ISSUE
6528-001AA-A014	P1
PROJECT MANAGER / DATE	SCALE
	1:50@A1

DRAWN	CHECKED	APPROVED