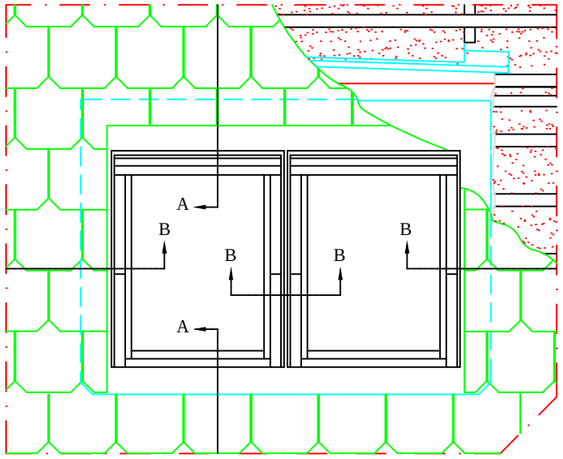

TYPICAL ELEVATION

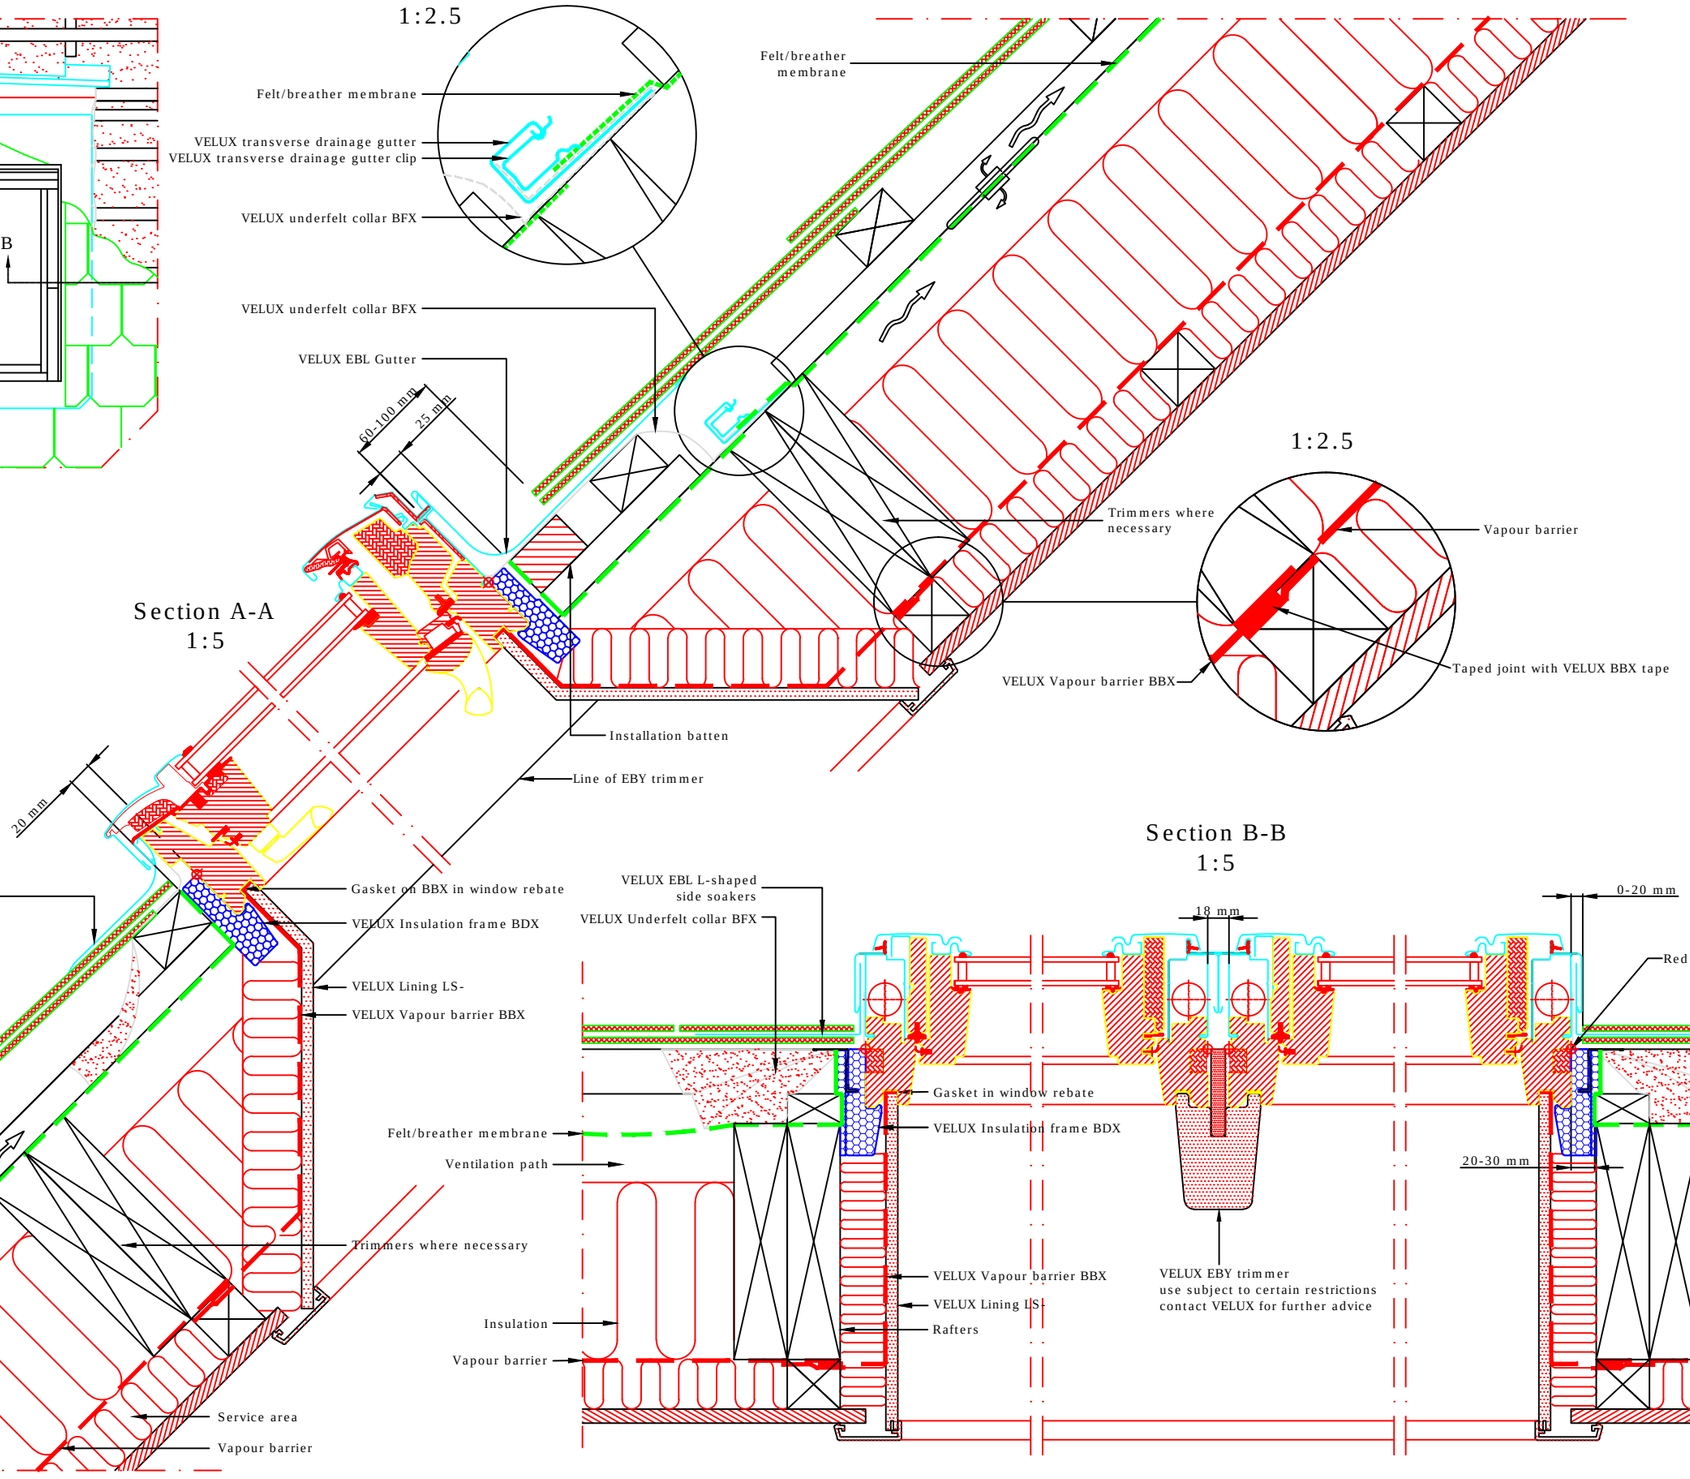

VELUX Products:

- GPL 15°-55° * (* 55°-75° with special springs)
- EBL 15°-90°
- EBY
- BFX
- BDX
- BBX
- LS-

Roof covering:

- SLATES < 8 mm

VELUX Company Ltd Woodside Way Glenrothes, Fife KY7 4ND tel: +44 (0) 1592 778 225	**VELUX top-hung roof window** **GPL twin installation into natural slate** EBL flashing kit - standard install - 18mm frame gap *All dimensions are in millimetres where shown*	NOTE! When installing VELUX roof windows, flashings and accessories, please ensure compliance with building regulations and British/European standards where necessary. This detail represents the principles of a typical installation only and the design and specification of the final detail is the responsibility of others.	Latest revision: *Note re: restrictions on use of EBY trimmer added*	Date: **January 2014** Rev no: A Rev date: Nov 2014 Drawn: **PJH**	File name: **GPL-EBL-0114-1034** Scale: **1:5 approx. @ A3**

© VELUX GROUP ® VELUX & VELUX logo are registered trademarks

This drawing is the property of the VELUX Group and is not to be copied, reproduced or published in whole or in part without written consent from VELUX A/S