



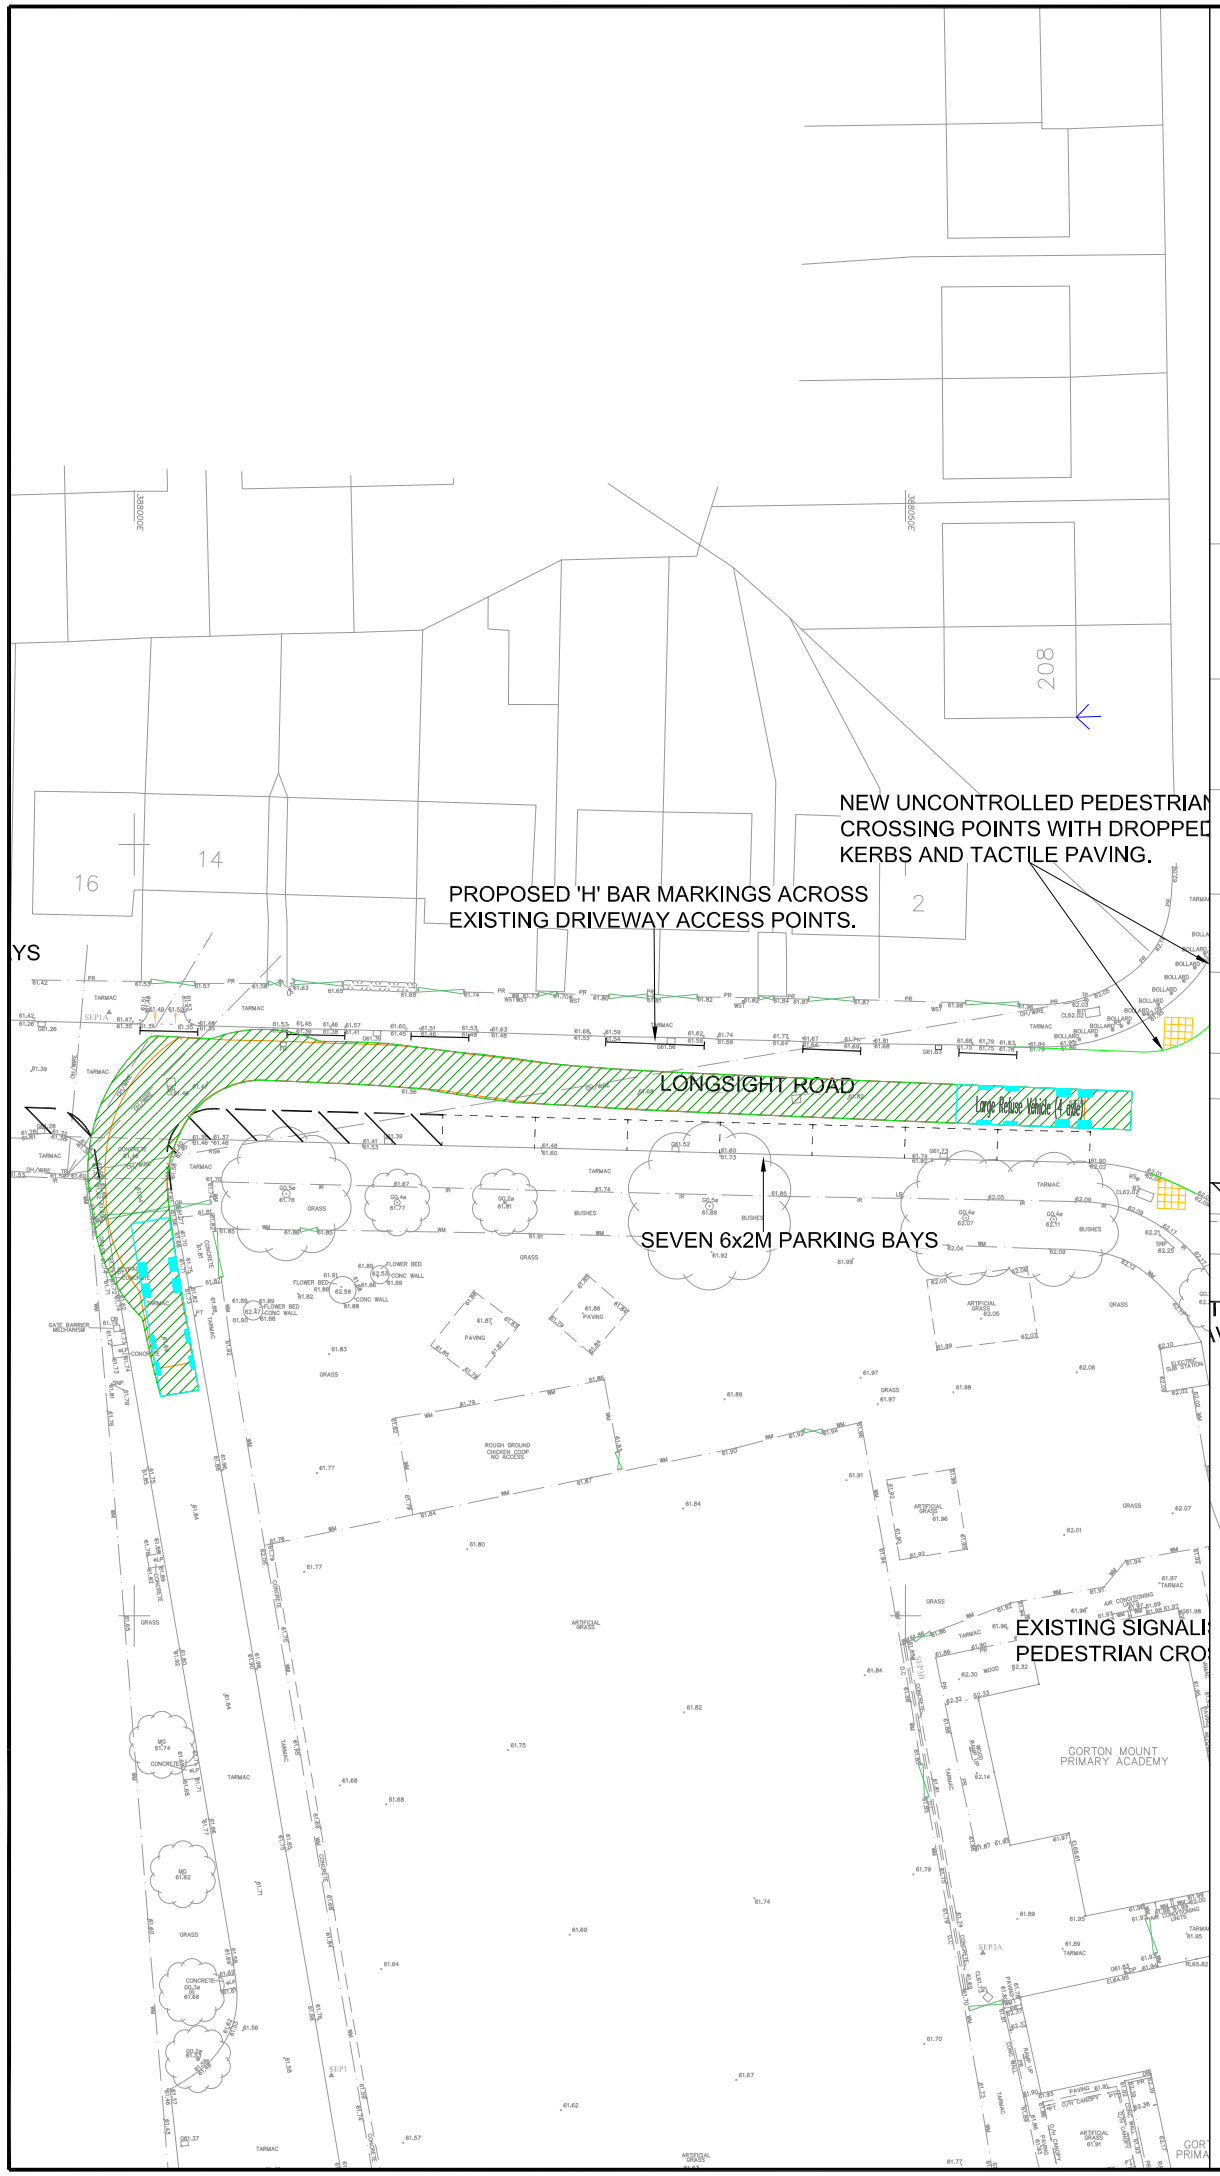

NOTES

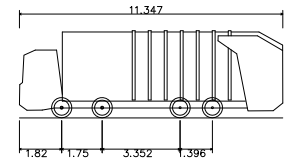

Large Refuse Vehicle (4 axle)	
Overall Length	11.347m
Overall Width	2.500m
Overall Body Height	3.751m
Min Body Ground Clearance	0.304m
Track Width	2.500m
Lock to lock time	6.00s
Wall to Wall Turning Radius	11.330m



REV	DETAILS	DRAWN	CHECKED	DATE
-	-	-	-	-

CLIENT:

ESFA

PROJECT:

GORTON PRIMARY, MOUNT ROAD

DRAWING TITLE:

SWEPT PATH ANALYSIS

SCALES:

1:500 @ A3

DRAWN:	CHECKED:	DATE:
GM	TR	APR 18

Croft Transport Planning & Design
Hill Quays
9 Jordan Street
Manchester
M15 4PY

Email: info@croftts.co.uk
Tel: 0161 667 3746
Web: www.croftts.co.uk

DRAWING NUMBER: 2173-SP03

REVISION: -

CROFT

Z:\projects\2173 Gorton Primary, Mount Road\CAD\Croft Drawings\2173-SP03.dwg