

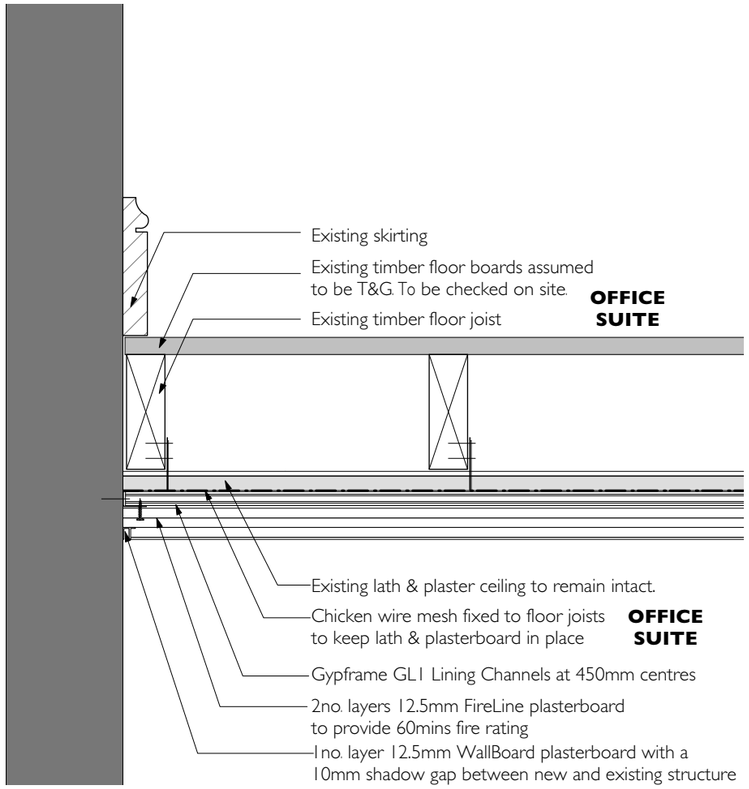



TYPICAL CEILING DETAIL 1 (8-12 Newton Street):
Fireproofing to lath and plaster ceiling.
60mins fire rating

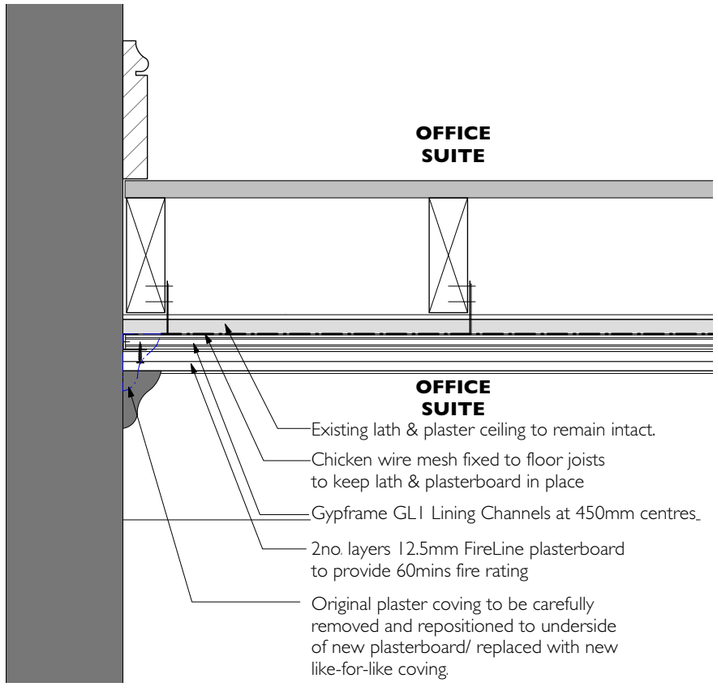


TYPICAL CEILING DETAIL 2 (8-12 Newton Street):
Fireproofing to lath and plaster ceiling with original coving.
60mins fire rating

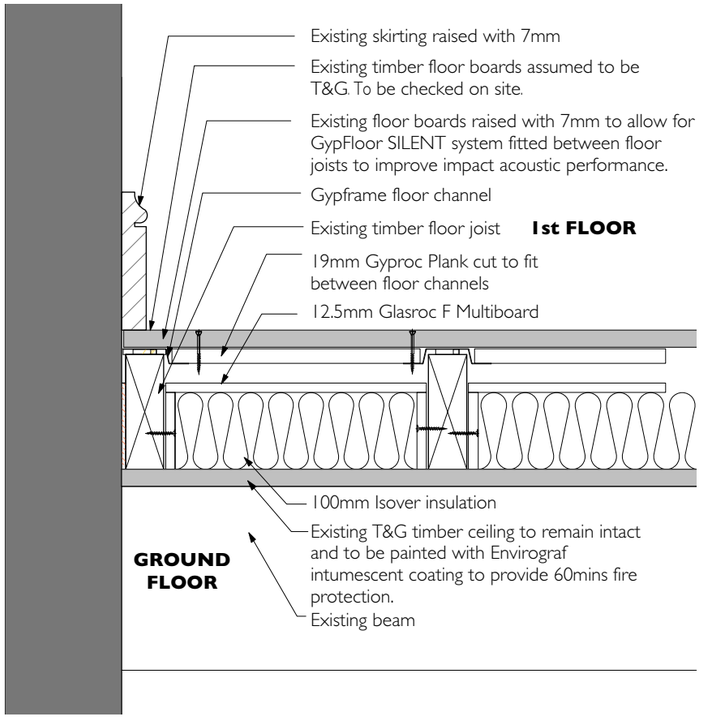

TYPICAL CEILING DETAIL 3 (14 Newton Street; Ground Floor ceiling):
Fire- and Soundproofing to timber T&G ceiling.
60mins fire rating

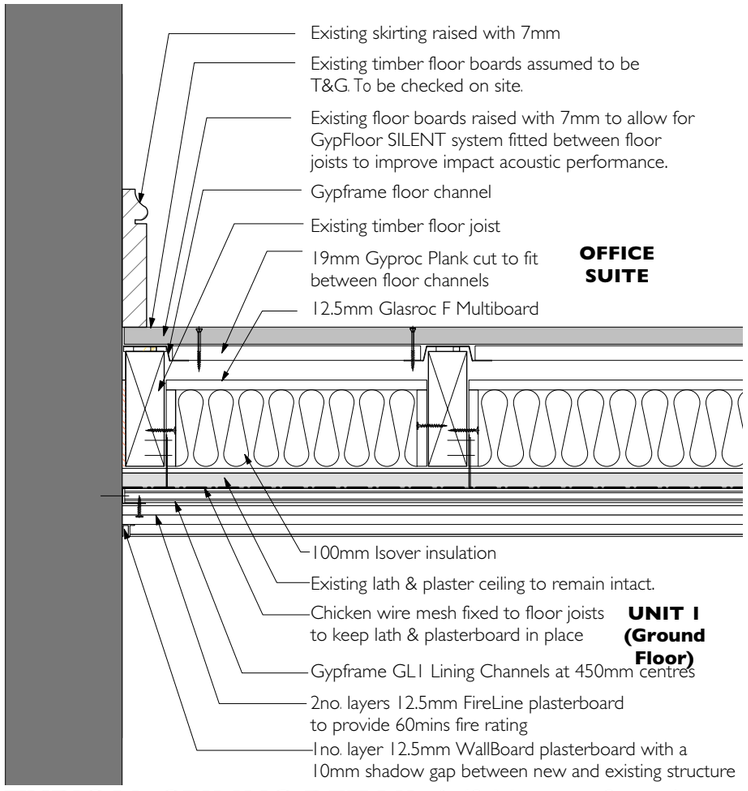

TYPICAL CEILING DETAIL 6 (8 Newton Street):
Fire- and Soundproofing to lath and plaster ceiling. 60mins fire rating

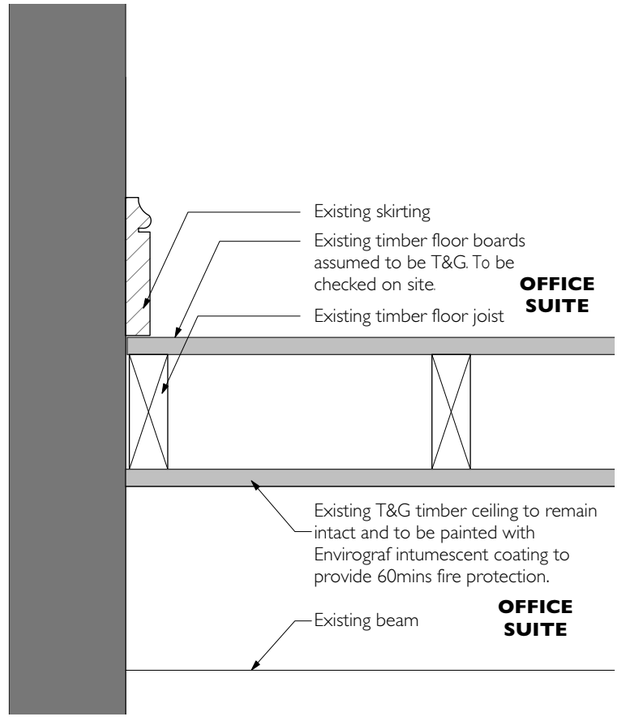

TYPICAL CEILING DETAIL 5 (14-16 Newton Street):
Fireproofing to timber T&G ceiling. 60mins fire rating

COPYRIGHT OF ATELIER MB LTD
DO NOT SCALE FROM THIS DRAWING
DIMENSIONS TO BE CHECKED ON SITE

All dimensions to be checked on site prior to any commencing work.

KEY

- Existing
- Proposed
- Downstand beams
- Existing to be removed
- Extent of works
- Drawing reference 1/312 (TBC)

Rev	Note	DRN	CHK
C 31.07.18	Details 1, 2, 3 revised and details 5 and 6 added.	ZS	ZS
B 15.05.18	Details revised. Detail no.4 removed.	ZS	ZS
A 01.12.17	Detail annotations revised.	ZS	ZS

8-16 Newton Street

Ceiling Details
Proposed

scheme 1665
drwg no. **P(402)**
rev C

scale 1:200@A3
date first drawn Oct 17
drawn ZS

SK sketch P proposed T tender C construction AB asbuilt

www.ateliermb.co.uk
t 0161 236 0051
e architect@ateliermb.co.uk

Atelier MB
Urban Architects