
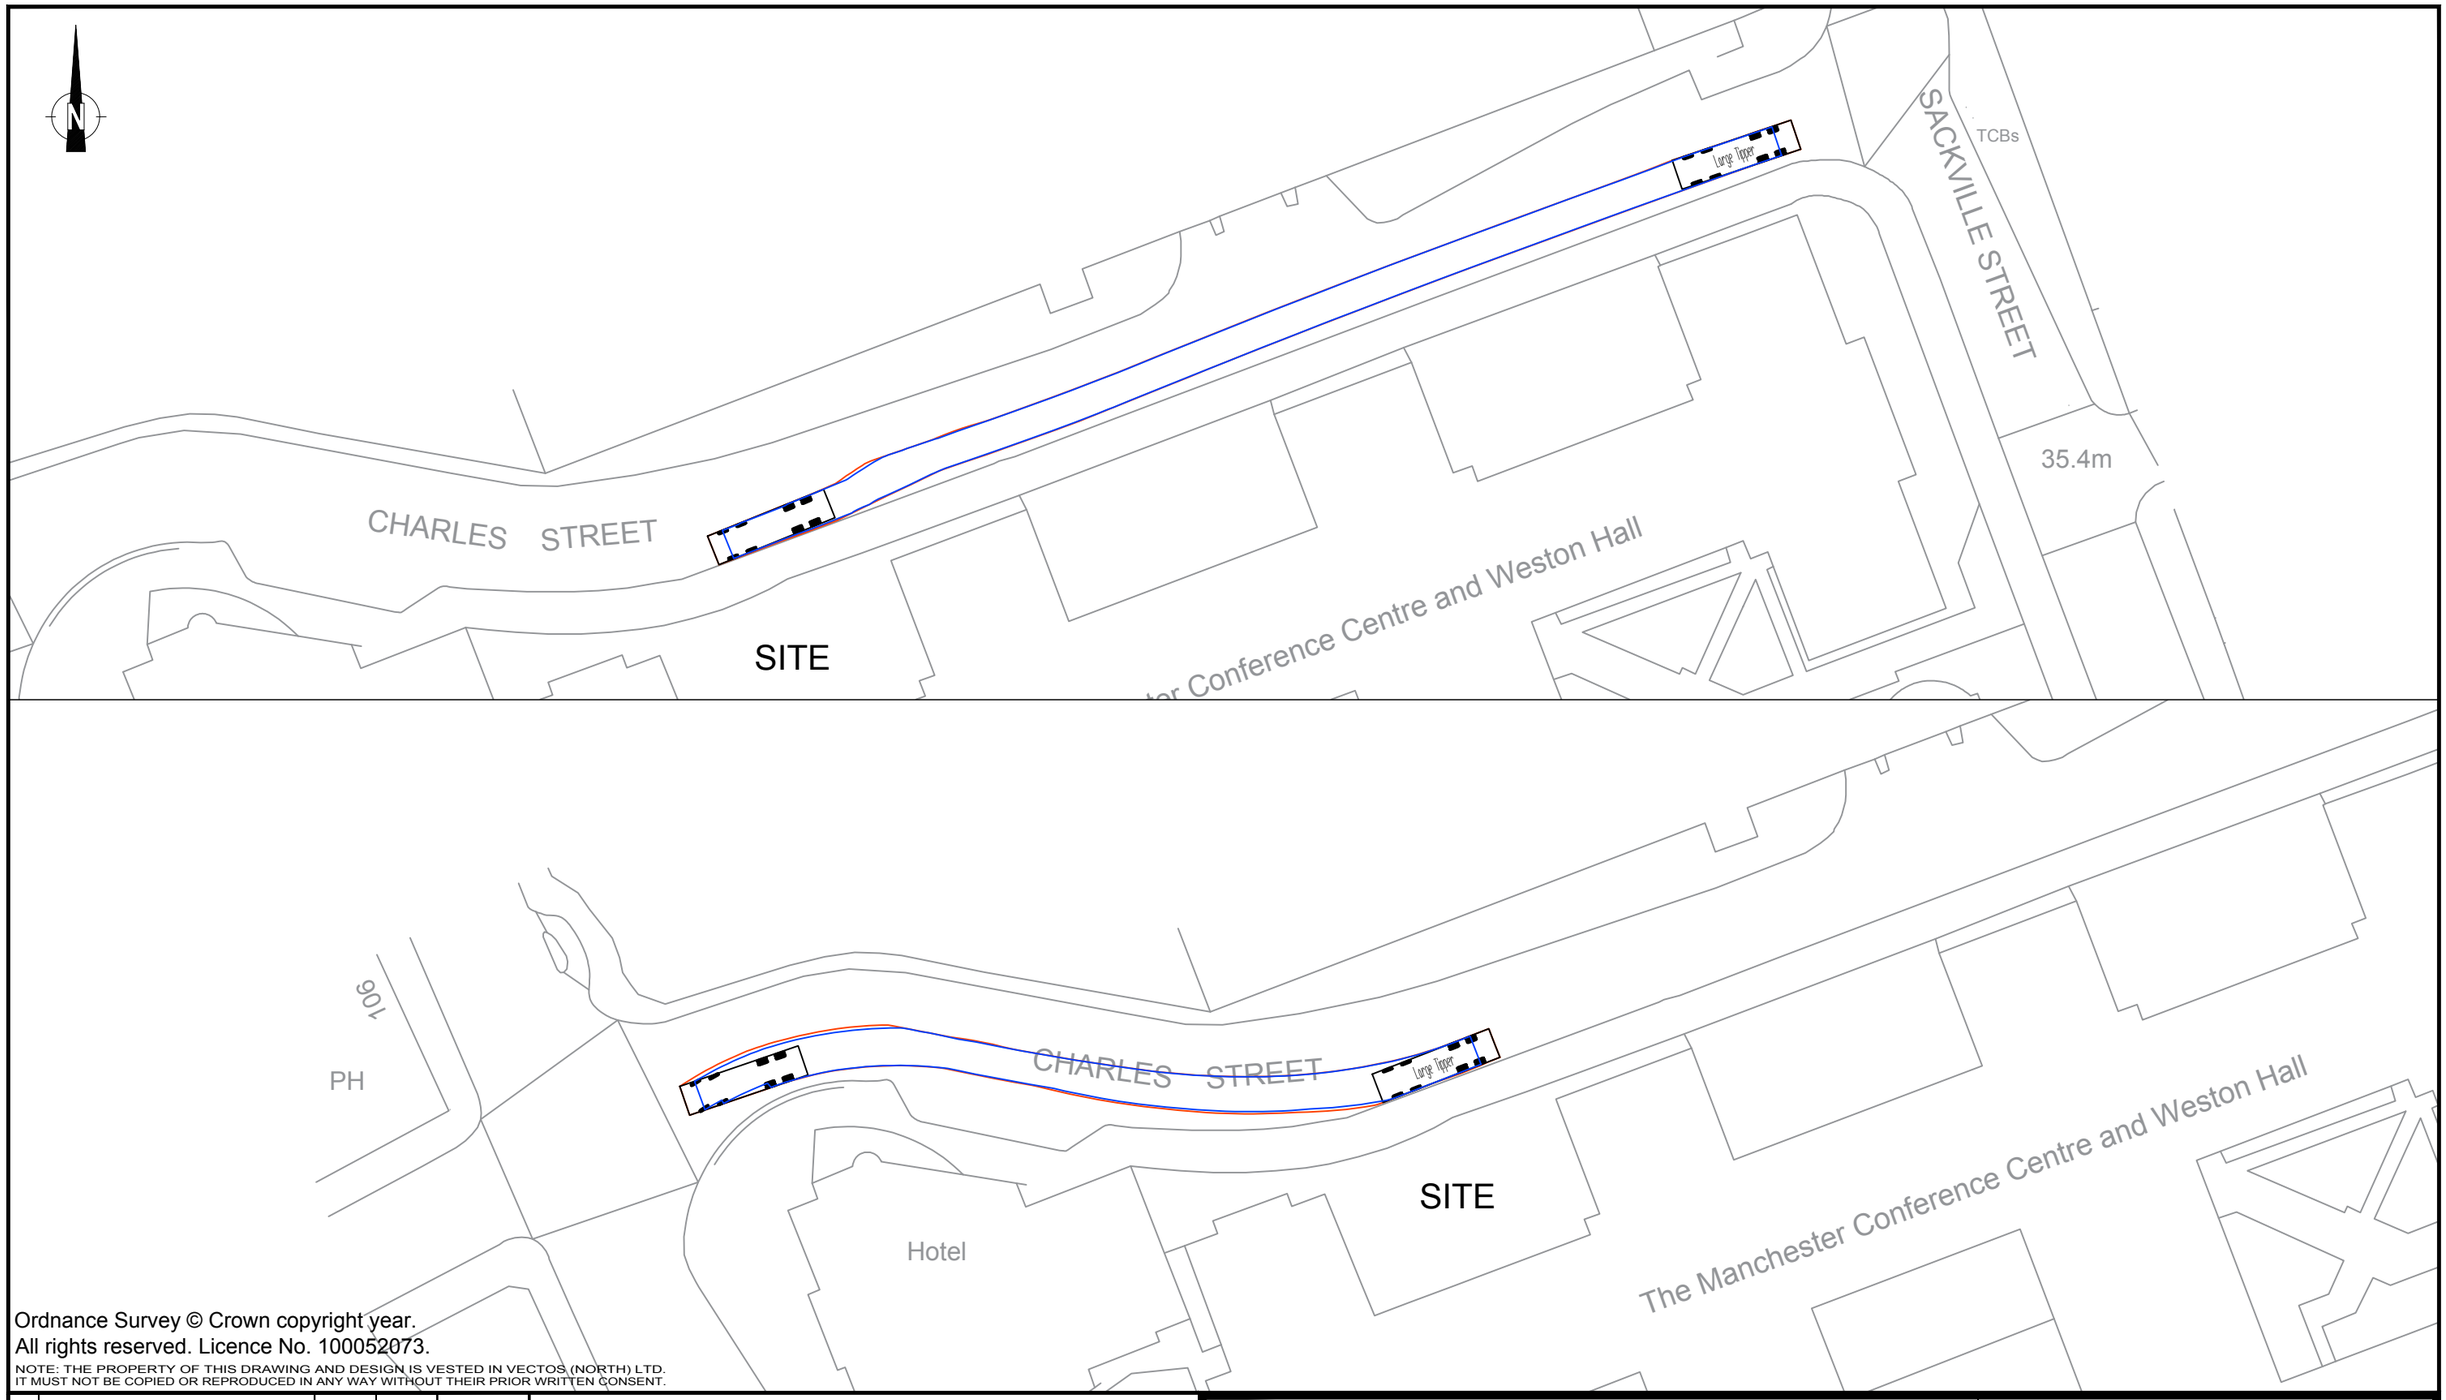


Ordnance Survey © Crown copyright year.
All rights reserved. Licence No. 100052073.
NOTE: THE PROPERTY OF THIS DRAWING AND DESIGN IS VESTED IN VECTOS (NORTH) LTD.
IT MUST NOT BE COPIED OR REPRODUCED IN ANY WAY WITHOUT THEIR PRIOR WRITTEN CONSENT.

REV.	DETAILS	DRAWN	CHECKED	DATE
.	.	.	.	.

Notes:

1. This is not a construction drawing and is intended for illustrative purposes only.
2. White lining is indicative only.

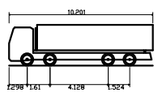

Large Tipper	
Overall Length	10.201m
Overall Width	2.499m
Overall Body Height	2.890m
Min Body Ground Clearance	0.341m
Track Width	2.471m
Lock to lock time	6.00s
Kerb to Kerb Turning Radius	11.550m

Charles Street Nursery CMP

Large Tipper Vehicle Track (Charles St)

iQ Student Accommodation

vectos transport planning specialists
4th Floor Oxford Place, 61 Oxford Street, Manchester, M1 6EQ
0161 228 1008 e: manchester@vectos.co.uk

DRAWN:	CHECKED:	DATE:	SCALES:	DRAWING NUMBER:	REVISION:
HF	TR	26.04.18	1:500 at A3	VN81031-TR101	·