Trees to be removed

Retention Category	Individuals	Groups
A	1	0
B	9	1
C	29	4
U	6	0

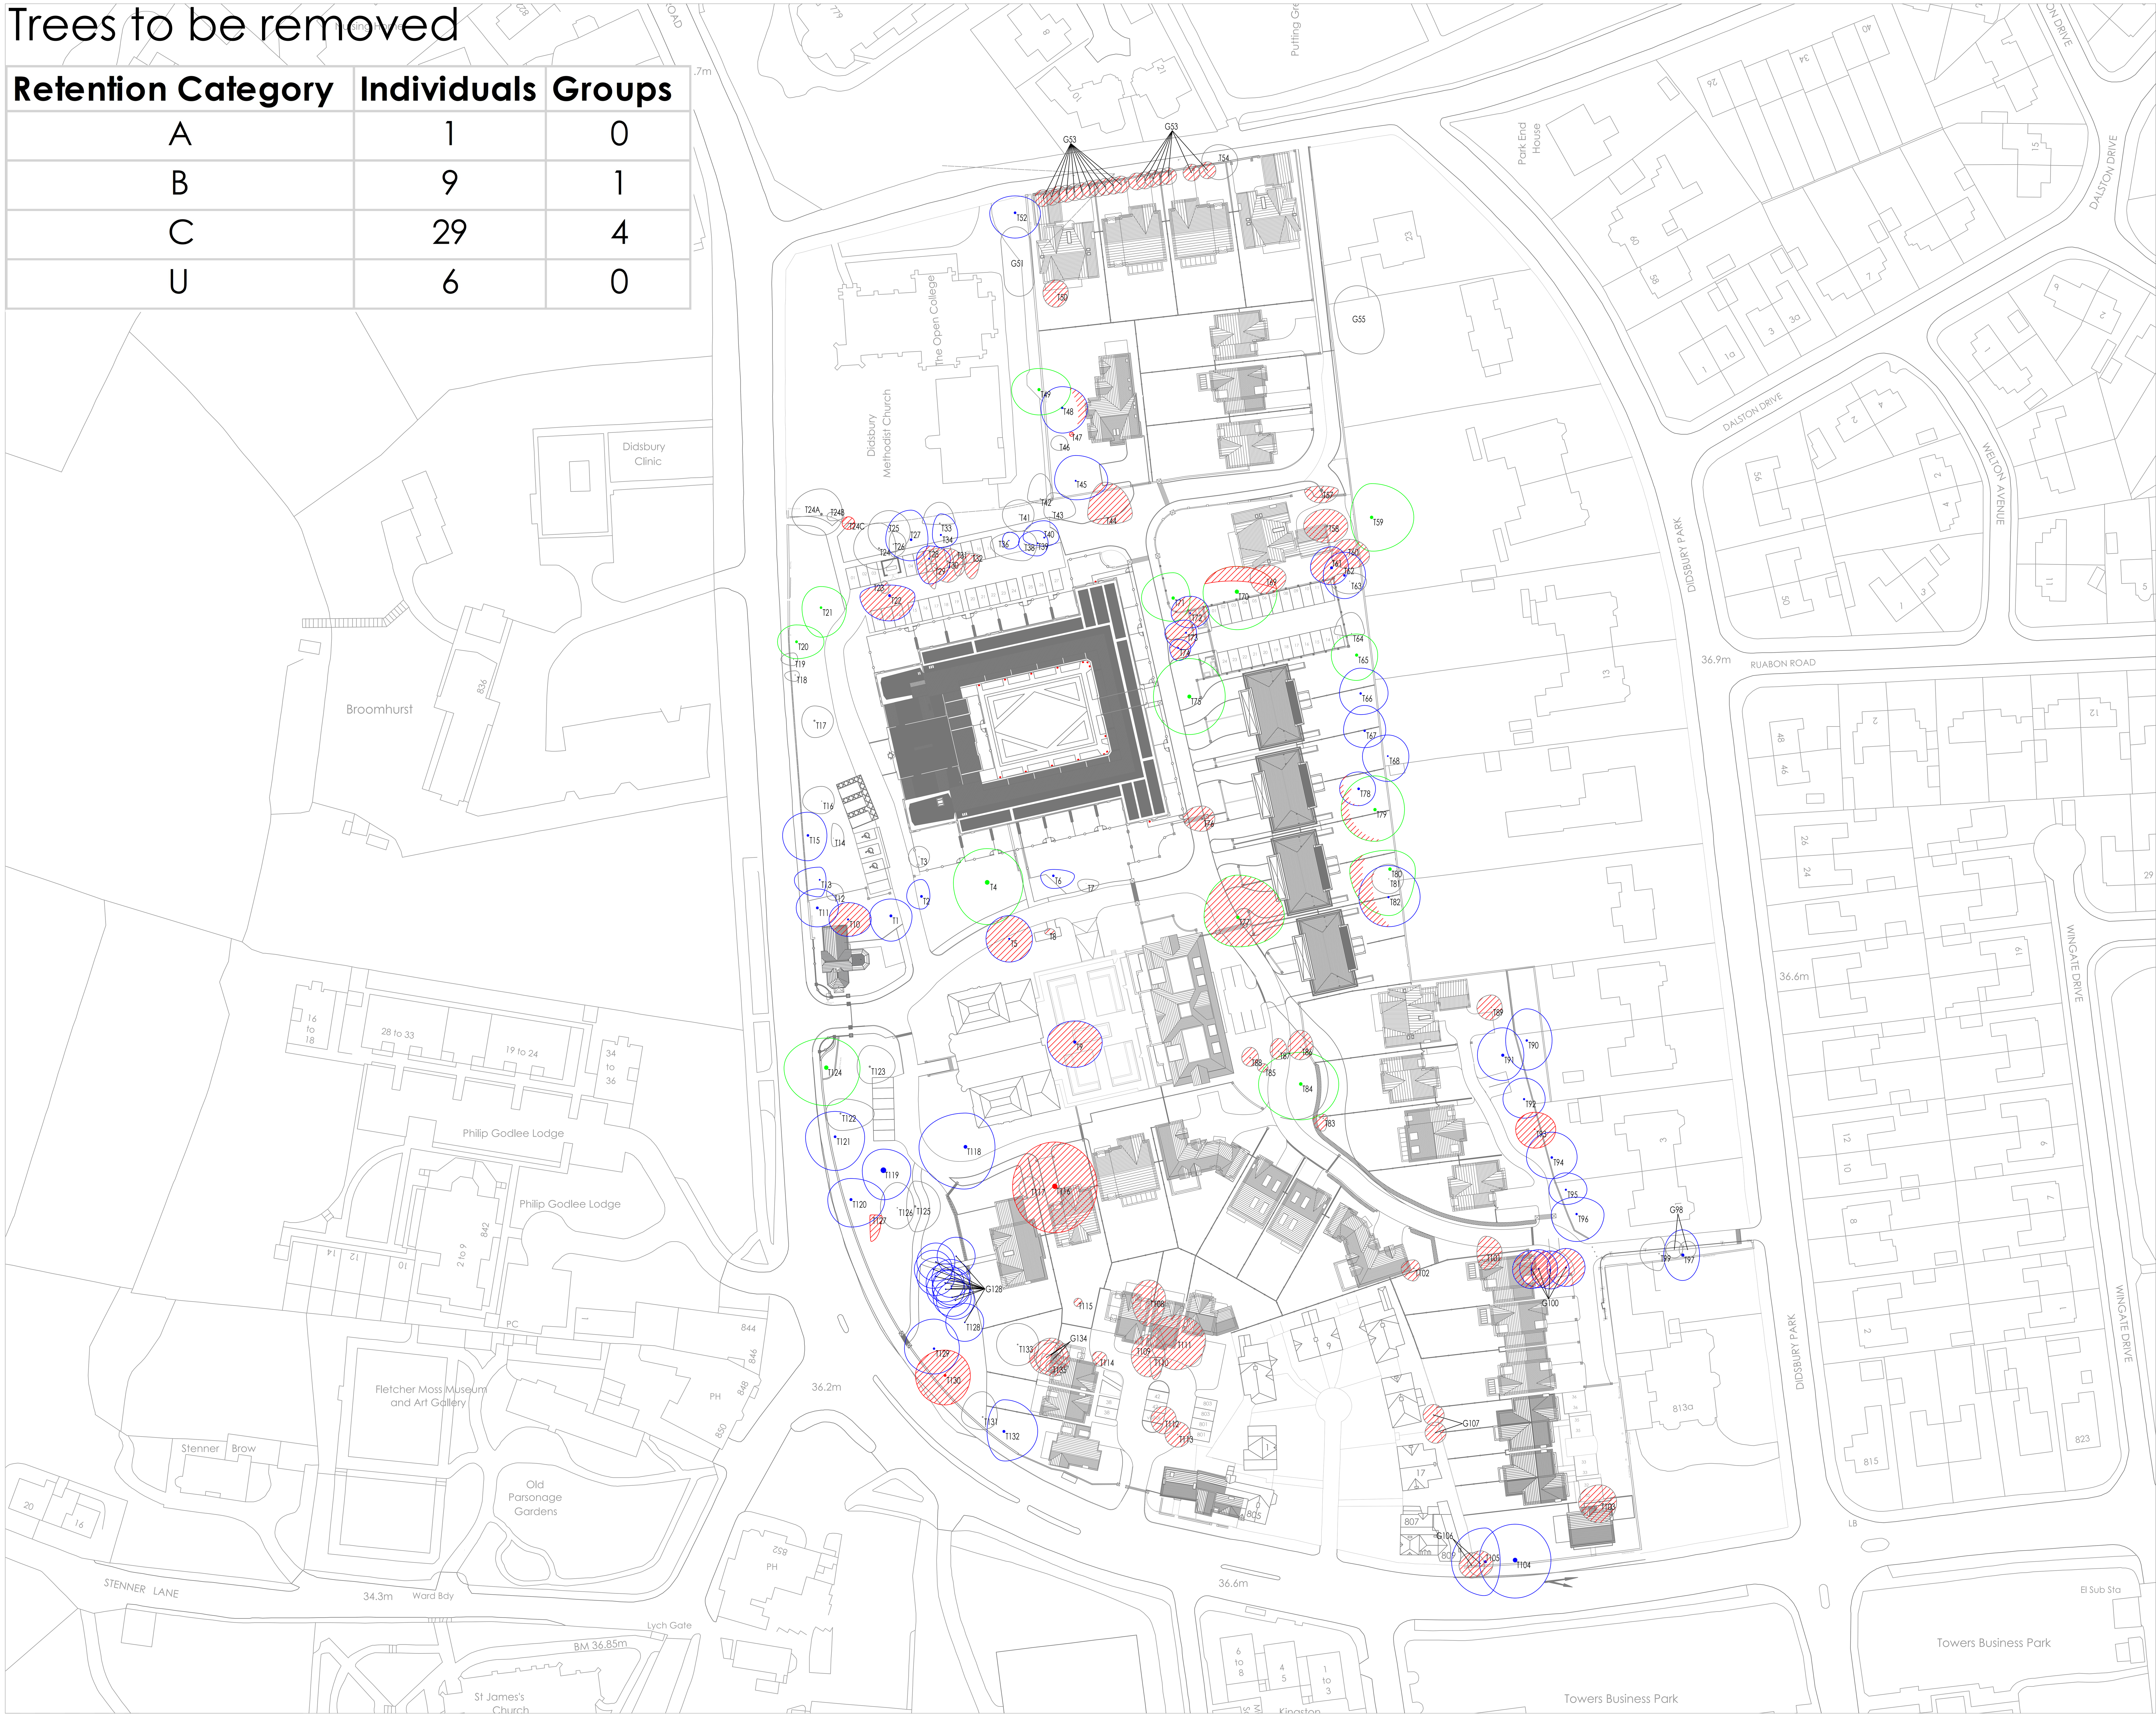

Do not scale this drawing (printed or electronic version).

Contractors must check all dimensions from site

This drawing is copyright and is for use on this site only. This drawing should be read in conjunction with all relevant consultants drawings and specialist subcontractors / supply chain drawings and specifications.

All works to be carried out in accordance with the latest British Standards / Codes of Practice unless specifically directed otherwise in the specification.

Responsibility for the reproduction of this drawing in paper form, or issued in electronic format, lies with the recipient to check that all information has been replicated in full and is correct when compared to the original paper or electronic image.

Graphical representations of equipment on this drawing have been co-ordinated, but are approximations only. Please refer to the specifications and / or details for actual sizes and / or specific contractor construction information.

Notes:-

Key	
T1	Tree number 1
G2	Group number 2
H3	Hedge number 3
(green hatched circle)	Category A tree to be removed
(blue hatched circle)	Category B tree to be removed
(grey hatched circle)	Category C tree to be removed
(red hatched circle)	Category U tree to be removed
(red hatched crescent)	Extents of pruning

Rev	Date	Description	Drawn	Checked
F	12/07/18	T113 Removed	MG	KO
F	05/09/16	T10 & T73 Removed	DL	JC
E	06/06/16	T123 location amended	DL	JC
D	18/03/16	Layout change	DL	JC

URBAN GREEN

21 Swan Street Manchester M4 5JJ
T: 0161 312 2121 W: urbangreen-space.co.uk

Client: PJ Livesey Group Ltd

Project: MMU Campus Didsbury

Title: Tree Removal Plan

Status: Planning

Project: 10768	Drawn: DL	Checked: JC
Scale @ A0 1:500	Date: 18/03/16	Approved: SF

Drawing No: 10768.T02 | Revision: F