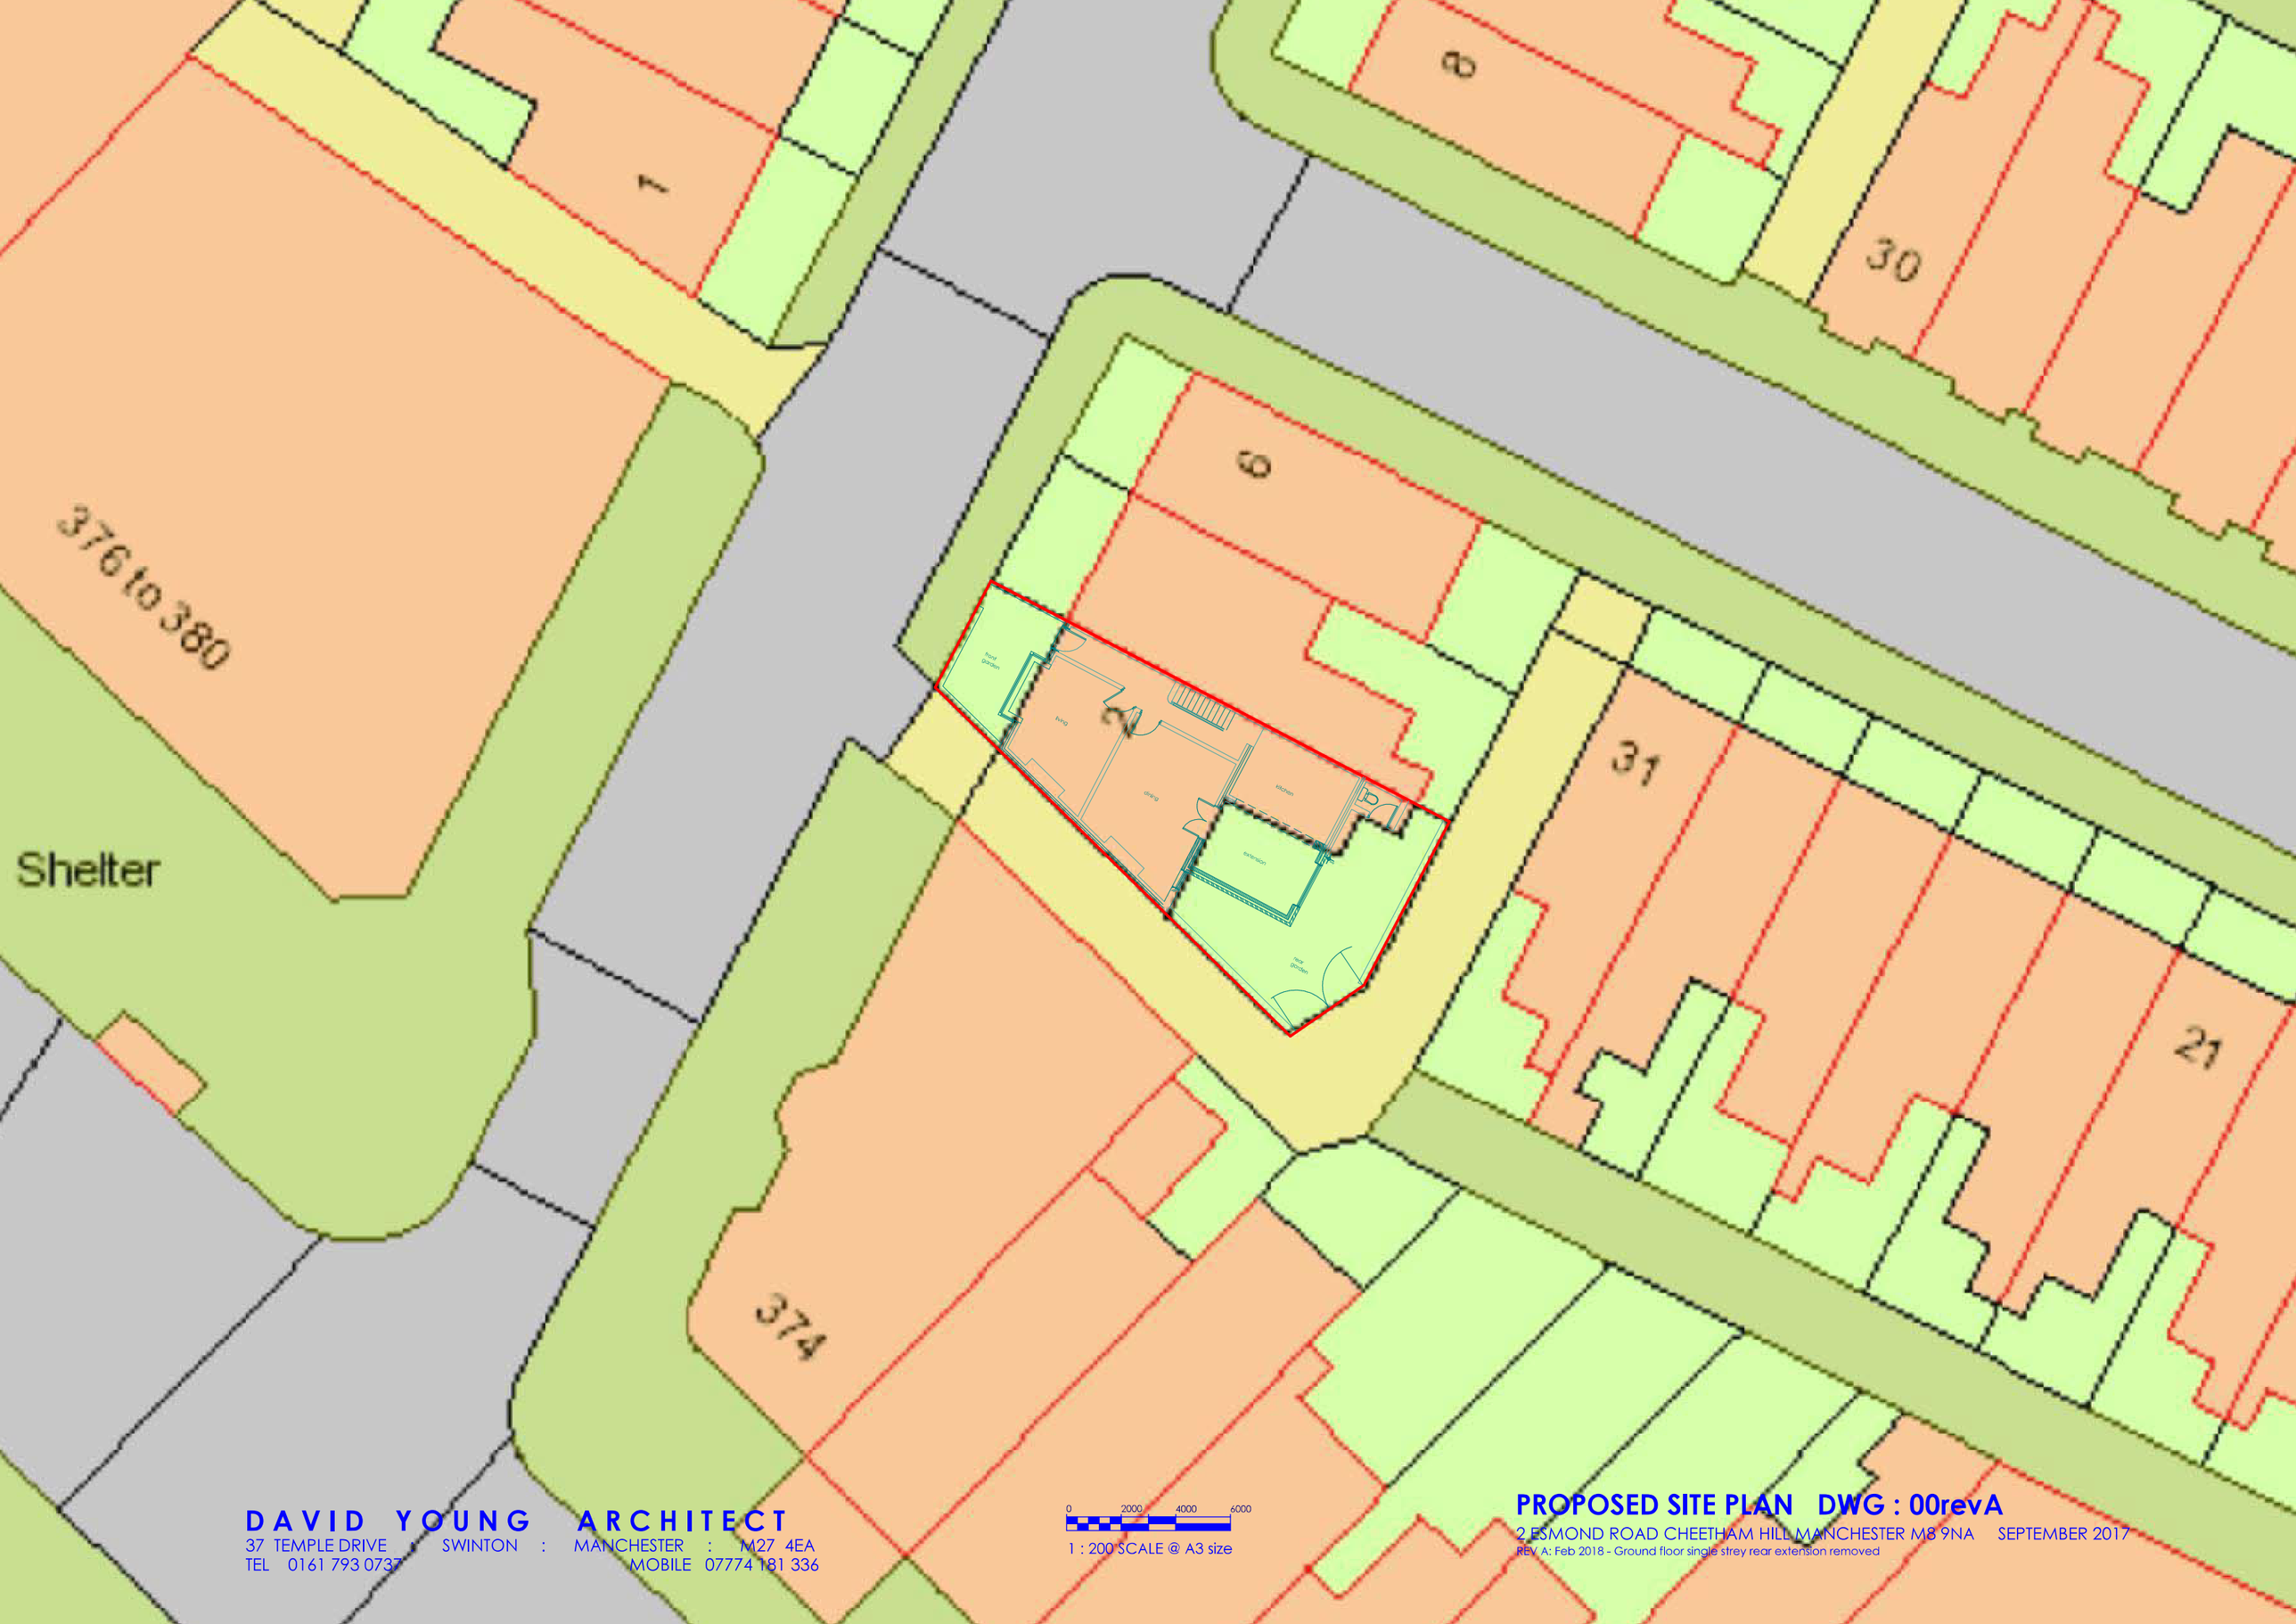

DAVID YOUNG ARCHITECT

37 TEMPLE DRIVE SWINTON : MANCHESTER : M27 4EA
TEL 0161 793 0737 MOBILE 07774 181 336

1 : 200 SCALE @ A3 size

PROPOSED SITE PLAN DWG : 00revA

2 ESMOND ROAD CHEETHAM HILL MANCHESTER M8 9NA SEPTEMBER 2017

REV A: Feb 2018 - Ground floor single strey rear extension removed

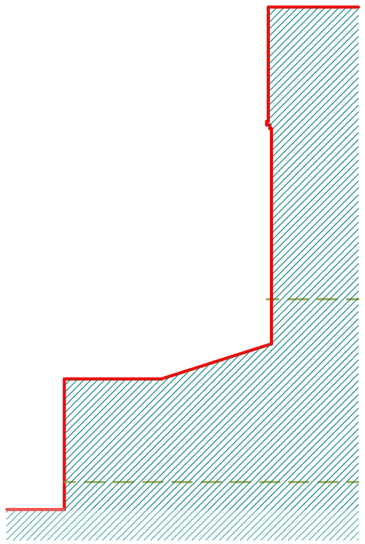

SIDE to No 4

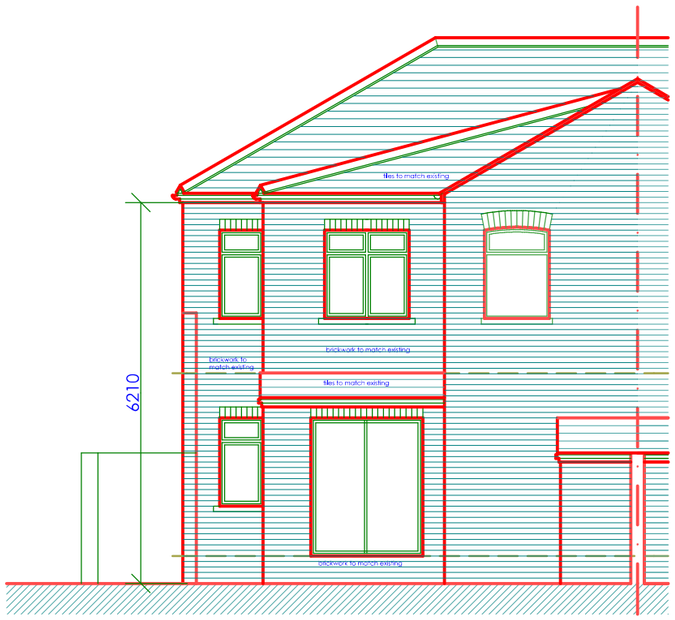

REAR

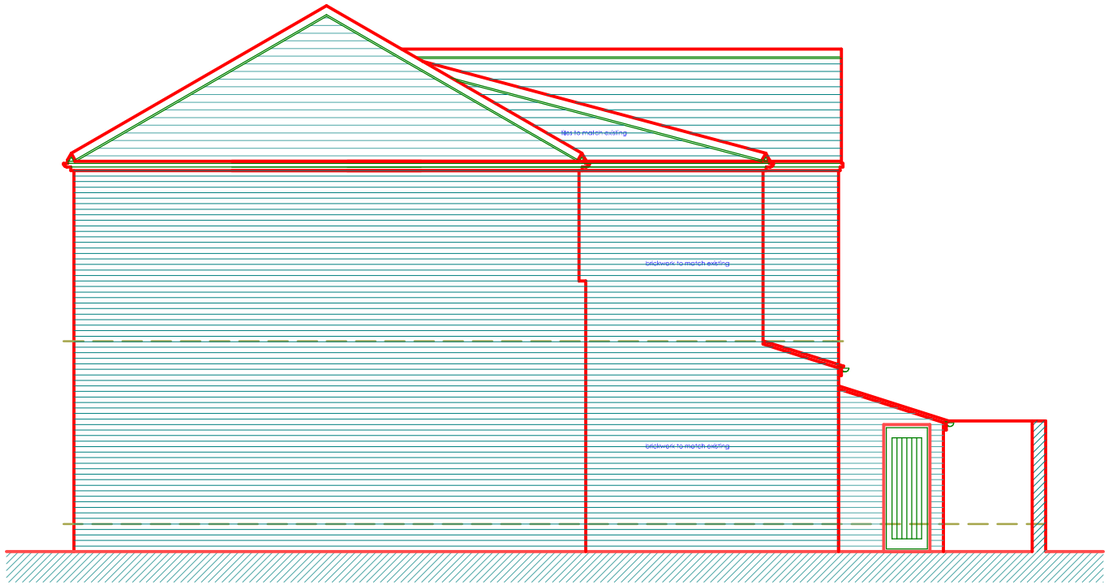

SIDE

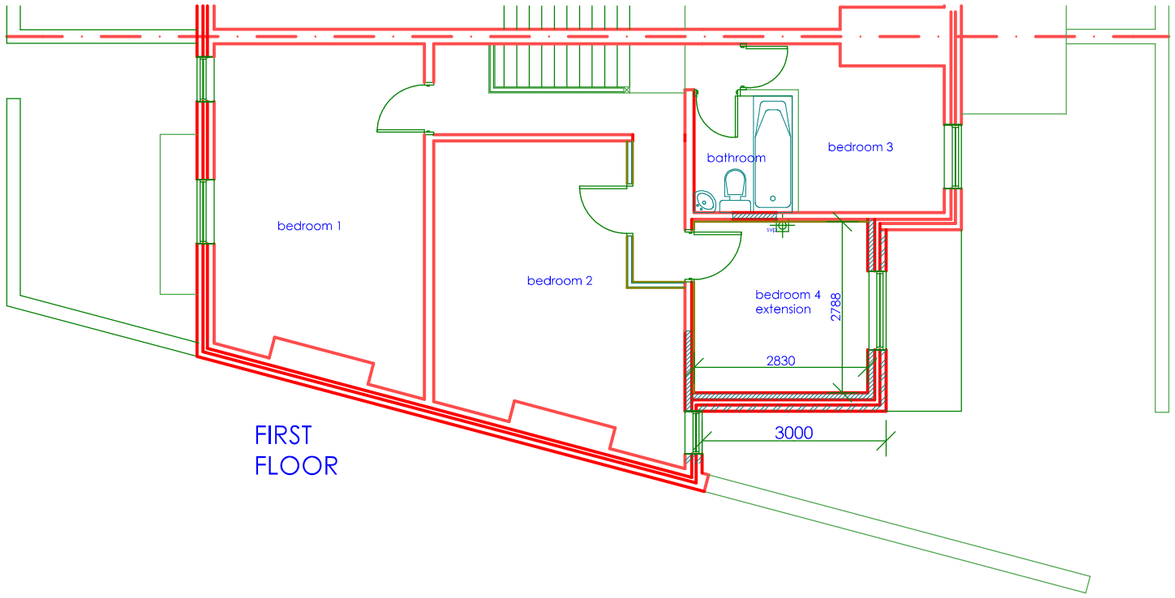

FIRST
FLOOR

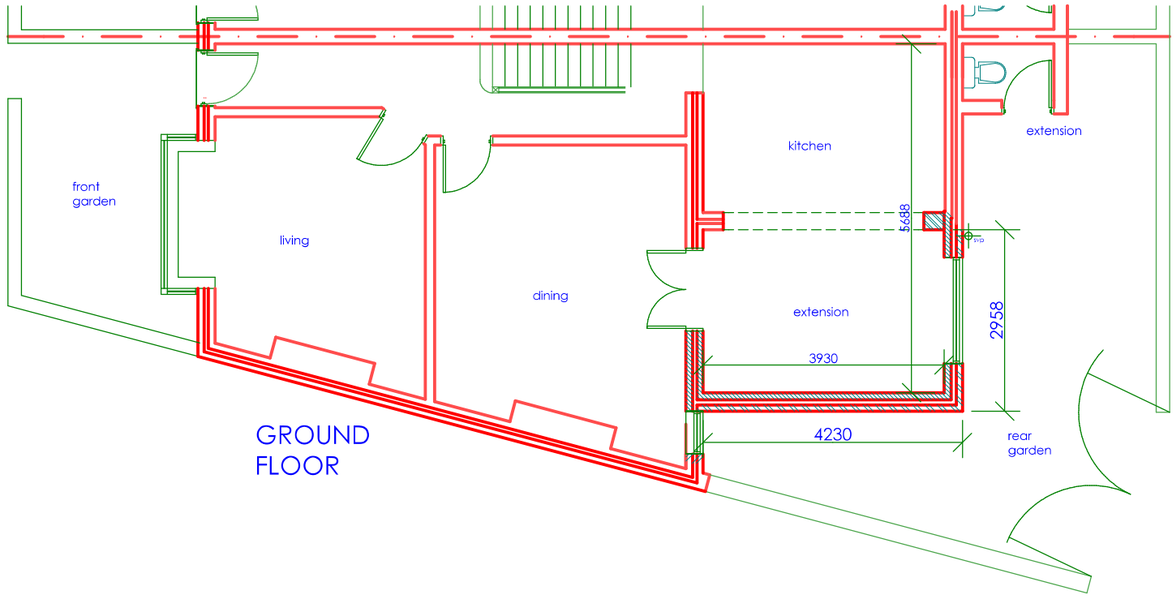

GROUND
FLOOR

D A V I D Y O U N G A R C H I T E C T
37 TEMPLE DRIVE : SWINTON : MANCHESTER : M27 4EA
TEL 0161 793 0737 MOBILE 07774 181 336

The contractor(s) are responsible for checking all dimensions and existing features on site prior to fabrication, manufacture or construction of the works

1:100 when printed @ A3 size

0 1000 2000 3000 4000 5000 6000

Scale: all dimension in mm unless otherwise stated

PROPOSED FLOOR PLANS & ELEVATIONS DWG : 01revA

2 ESMOND ROAD CHEETHAM HILL MANCHESTER M8 9NA SEPTEMBER 2017

REV A: Feb 2018: single storey rear extension removed; first floor rear reduced; roof altered, gable windows removed

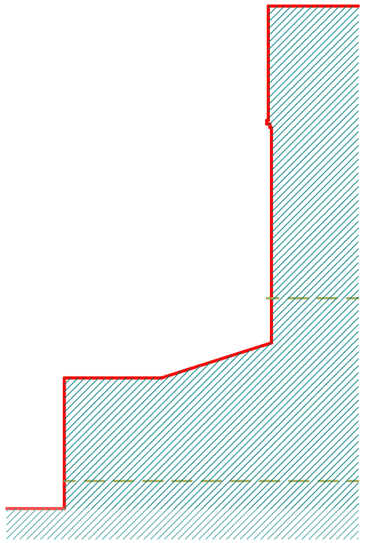

SIDE to No 4

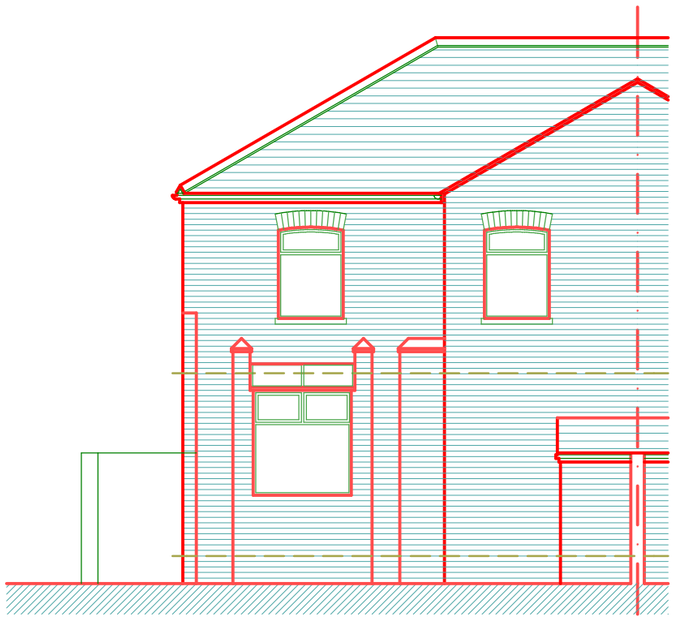

REAR

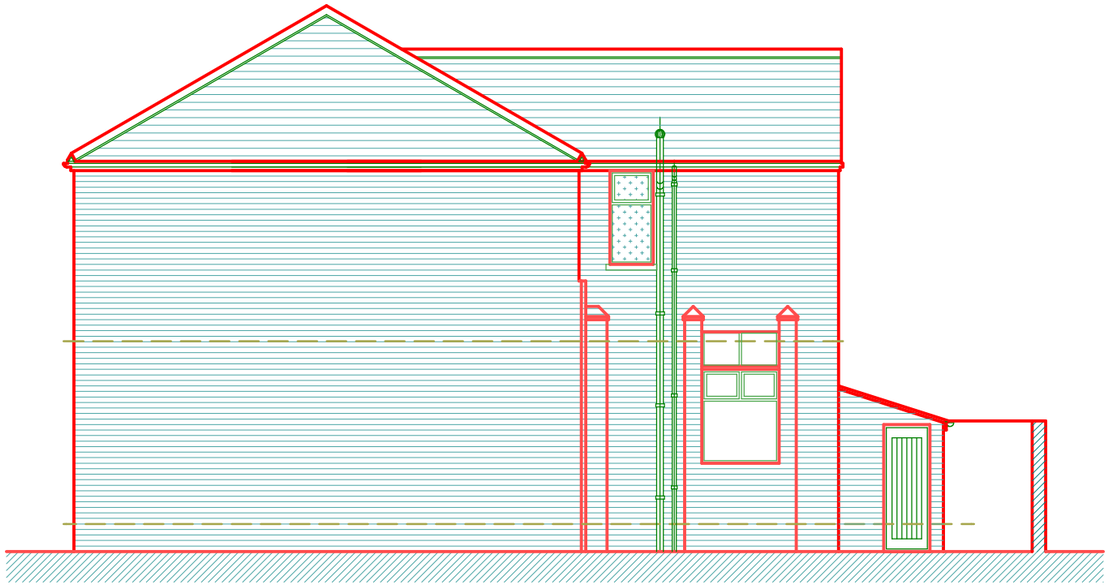

SIDE

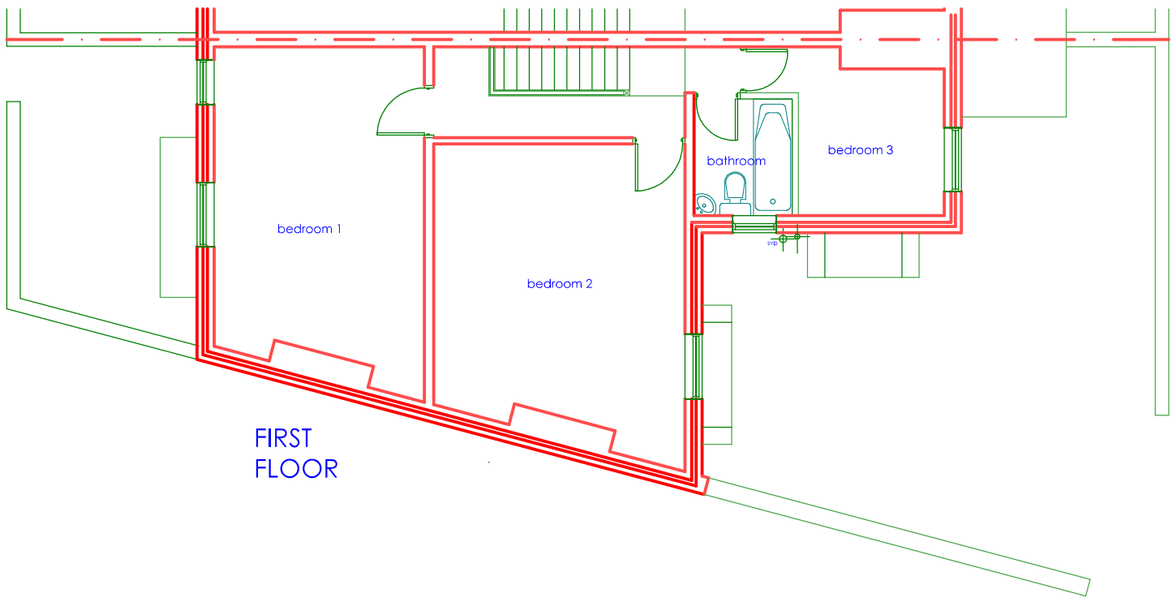

FIRST
FLOOR

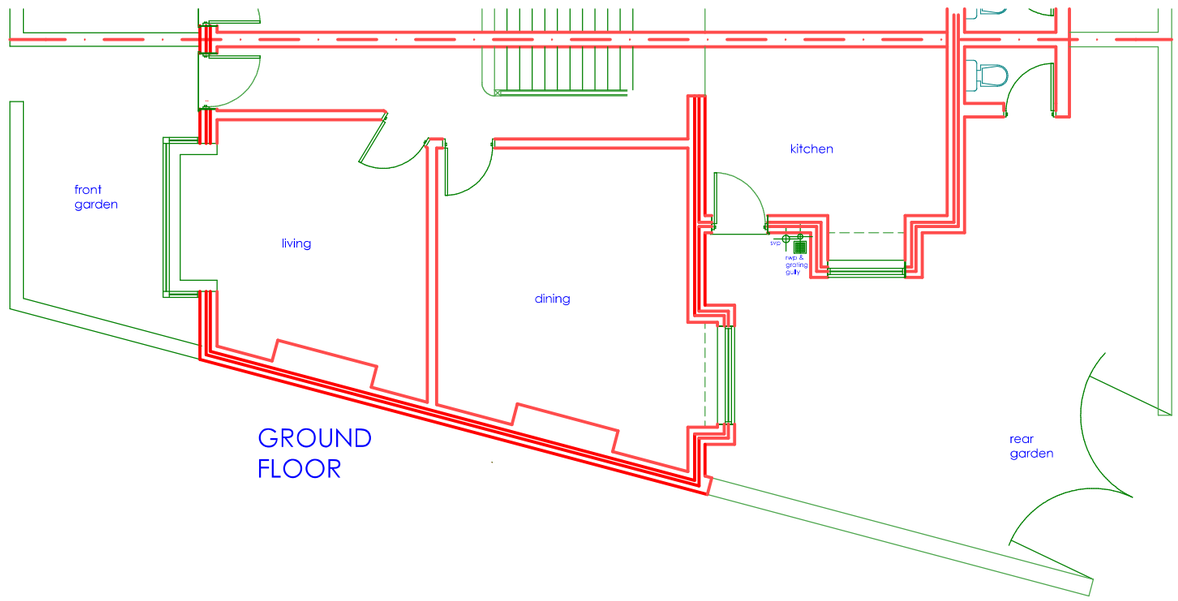

GROUND
FLOOR

D A V I D Y O U N G A R C H I T E C T
37 TEMPLE DRIVE : SWINTON : MANCHESTER : M27 4EA
TEL 0161 793 0737 MOBILE 07774 181 336

The contractor(s) are responsible for checking all dimensions and existing features on site prior to fabrication, manufacture or construction of the works

1:100 when printed @ A3 size

0 1000 2000 3000 4000 5000 6000

Scale: all dimension in mm unless otherwise stated

EXISTING FLOOR PLANS & ELEVATIONS DWG : 02

2 ESMOND ROAD CHEETHAM HILL MANCHESTER M8 9NA SEPTEMBER 2017

REV