

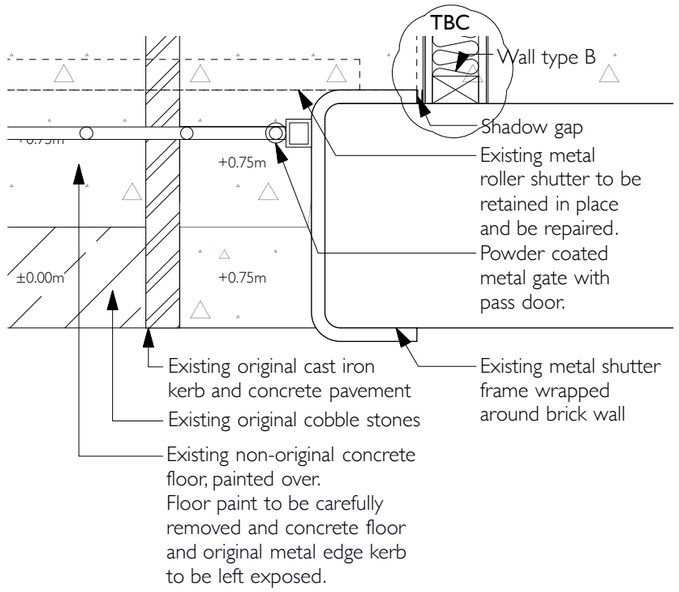


DETAIL 9: Shutter frame and glass partition steel frame - plan

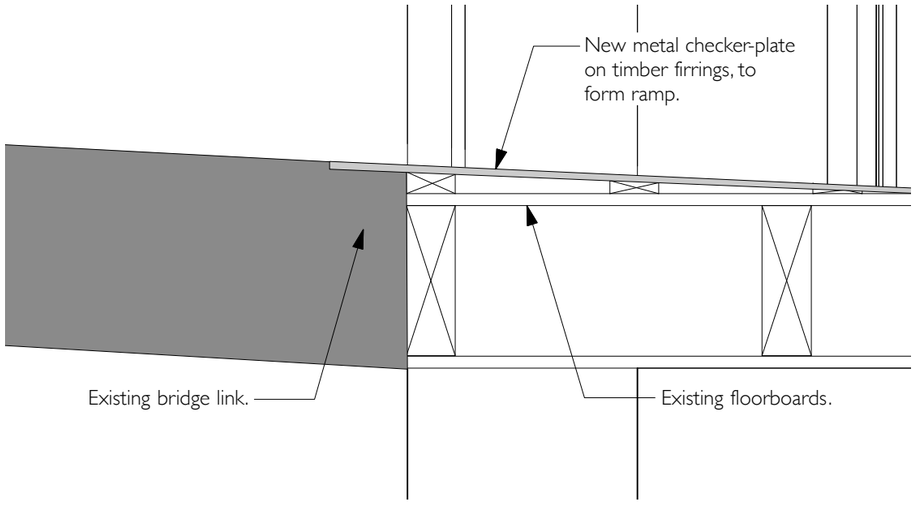

DETAIL 10: New ramp edge between bridge link and 'Packing Room'.

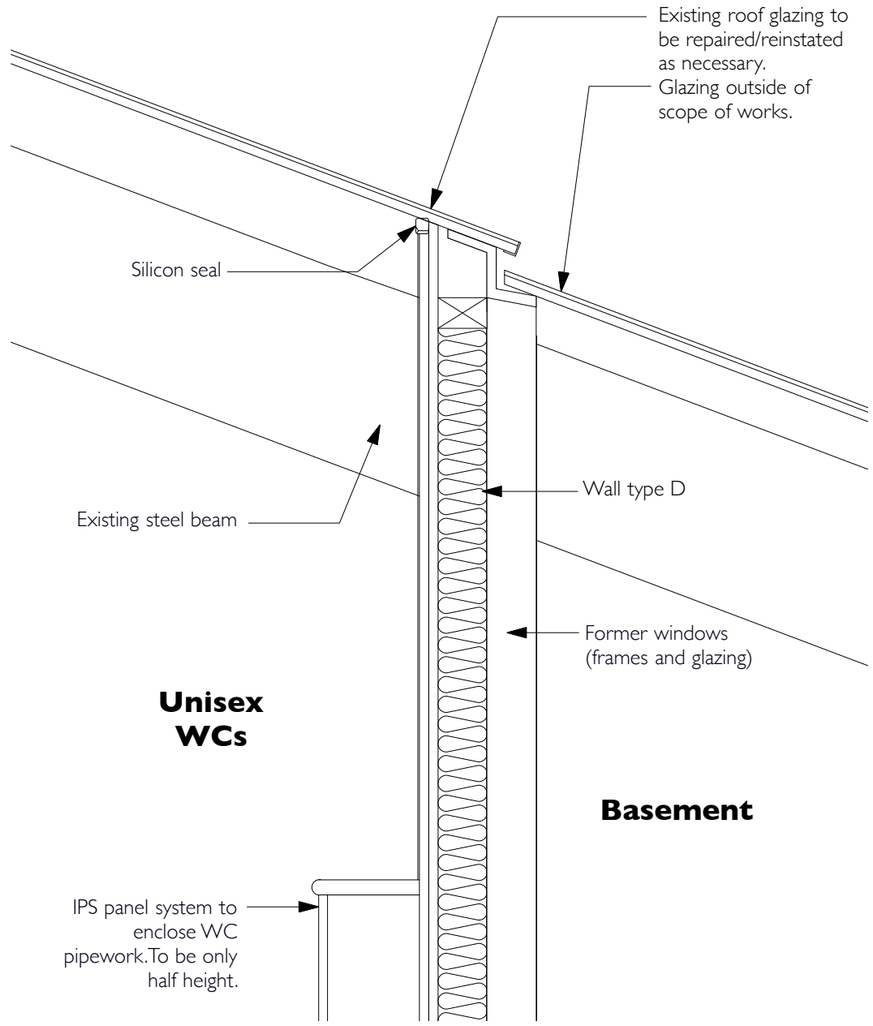

ROOF DETAIL 11: Roof over lean-to extension

COPYRIGHT OF ATELIER MB LTD
DO NOT SCALE FROM THIS DRAWING
DIMENSIONSTO BE CHECKED ON SITE

Note:

Detail drawings to be read in conjunction with drawings T(300) and T(310).

Rev	Note	DRN	CHK
A 22.08.17	Detail 10 and 11 revised.	SB	AB

Chatham Mill
Manchester

Sectional details - 4
Proposed

scheme 1624
drwg no. **T(314)**
rev A

scale 1:10@A3
date first drawn Sep 16
drawn ZS

SK sketch P proposed T tender C construction AB asbuilt

www.ateliermb.co.uk
t 0161 236 0051
e architect@ateliermb.co.uk

Atelier MB
Urban Architects